


THIS DRAWING HAS BEEN BASED ON SITE SURVEY 27192Y_04
DRAWING BY JPP

SUBJECT TO CONFIRMATION OF LEGAL BOUNDARIES,
UNDERGROUND SERVICES LOCATIONS, EASEMENTS & OTHER SITE
CONSTRAINTS.


THE HARRIS GROUP LTD DOES NOT ACCEPT LIABILITY FOR ANY
DEVIATION TO OUR DRAWINGS OR SPECIFICATION.



PROPOSED NORTH ELEVATION

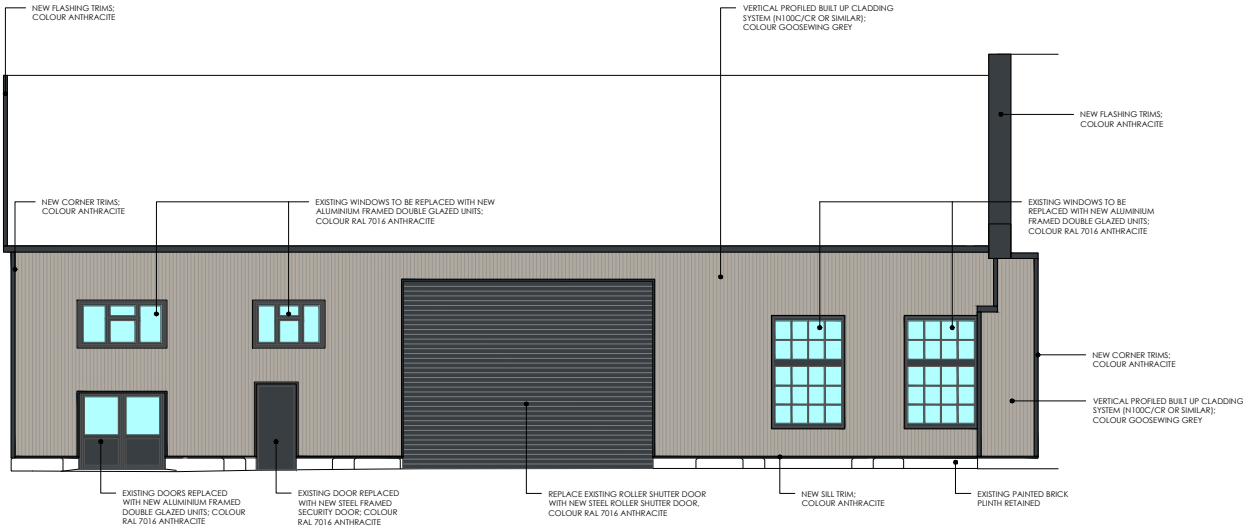

PROPOSED WEST ELEVATION

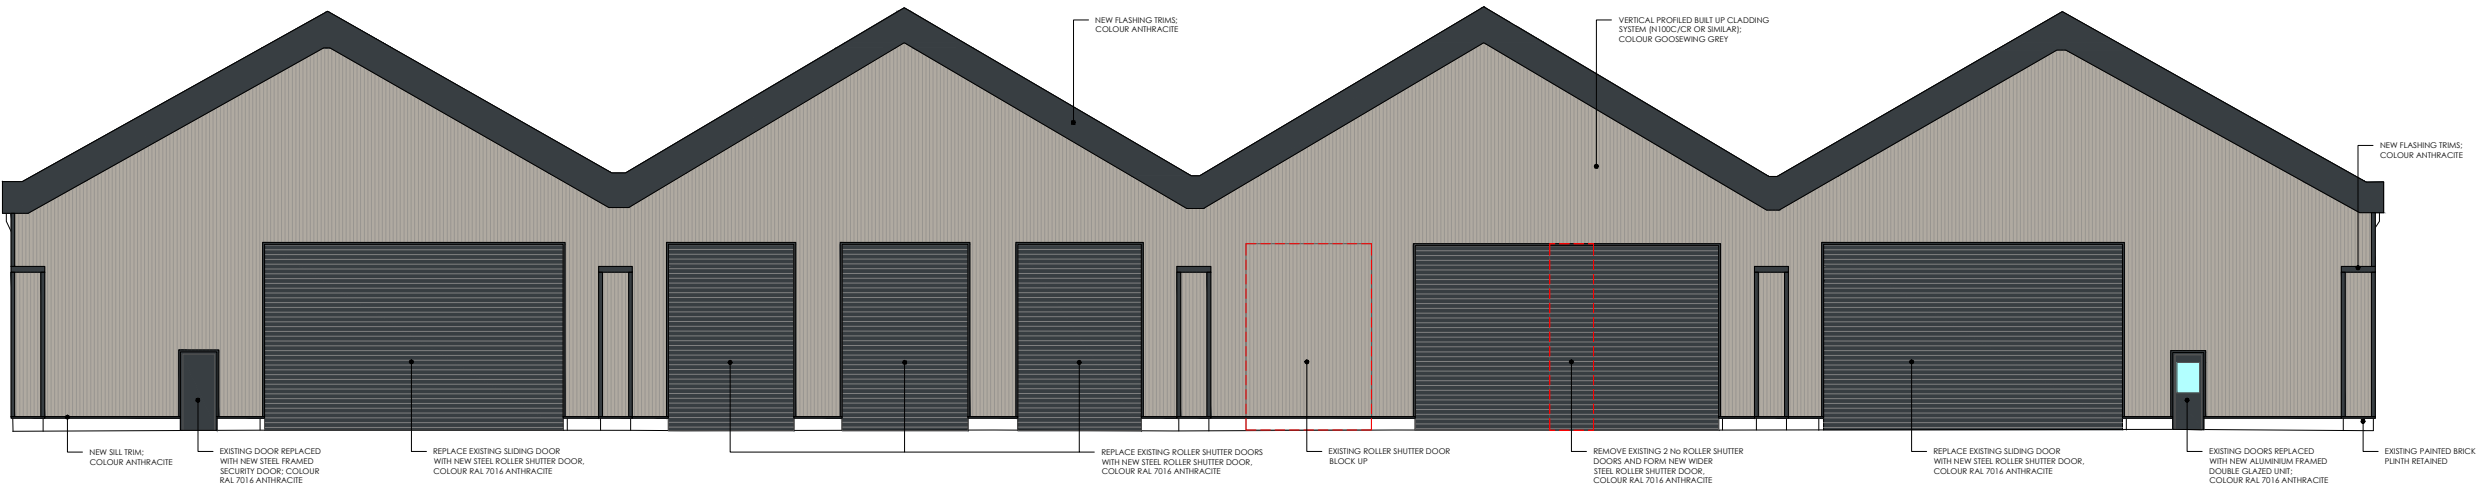

PROPOSED SOUTH ELEVATION

G	02.04.2024	ELEVATIONS REV'D FOLLOWING DISCUSSIONS WITH THE LPA	PD	JPG
F	14.02.2024	WINDOWS ADDED ON NORTH ELEVATION AS LPA REQUEST	PD	JPG
E	13.11.2023	ELEVATIONS REVISED AS PER CLIENT'S REQUEST	PD	JPG
D	03.11.2023	ELEVATIONS REVISED AS PER CLIENT'S REQUEST	PD	JPG
C	27.10.2023	ELEVATIONS REVISED AS PER CLIENT'S REQUEST	PD	JPG
B	27.10.2023	ELEVATIONS REVISED AS PER CLIENT'S REQUEST	PD	JPG
A	26.10.2023	ELEVATIONS REVISED AS PER CLIENT'S REQUEST	PD	JPG

Rev	Date	Description	Rev By	Chk'd By
-----	------	-------------	--------	----------

Project Title	PROPOSED RE-CLADDING ELEVATIONS
Client	JLL
Status	PLANNING
Scale	1:200
Date	20/10/2023
Drawn By	PD
Checked	JPG
Drawing Title	PROPOSED ELEVATIONS
Job-Dwg No	19707-111
Rev	G

Client	JLL
Status	PLANNING
Scale	1:200
Date	20/10/2023
Drawn By	PD
Checked	JPG

Drawing Title	PROPOSED ELEVATIONS
Job-Dwg No	19707-111
Rev	G

☐ 2 St. Johns North, Wakefield, WF1 3QA t. 01924 291800	☐ Carvers Warehouse, 77 Dale Street, Manchester, M1 2HG t. 0161 2388555	☒ The Old Rectory, 79 High Street, Newport Pagnell, MK16 8AB t. 01908 211377	☐ 101 London Road, Reading, RG1 5BY t. 0118 9507700	☐ 10 Gees Court, St Christophers Place, London, W1U 1JJ t. 0207 4091215
THE HARRIS PARTNERSHIP ARCHITECTS www.harrispartnership.com				