




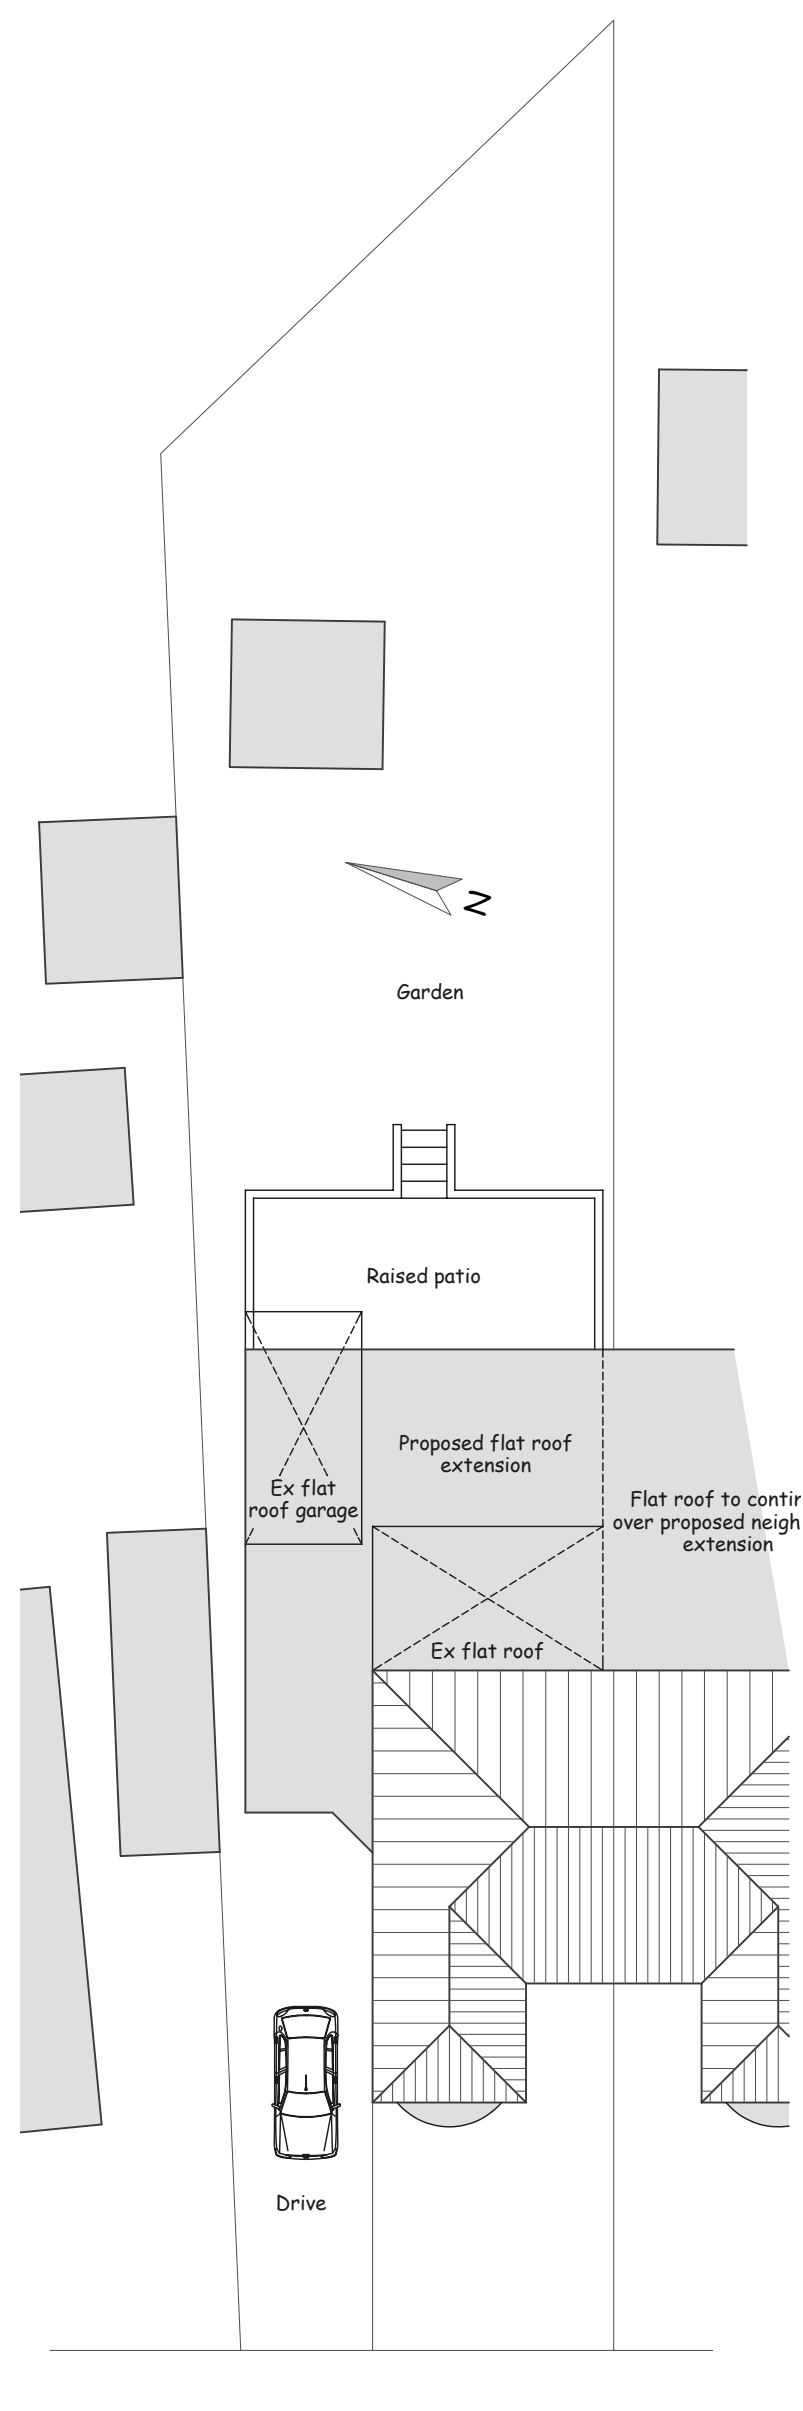

Site Plan Proposed
Scale 1:200

 


West Elevation

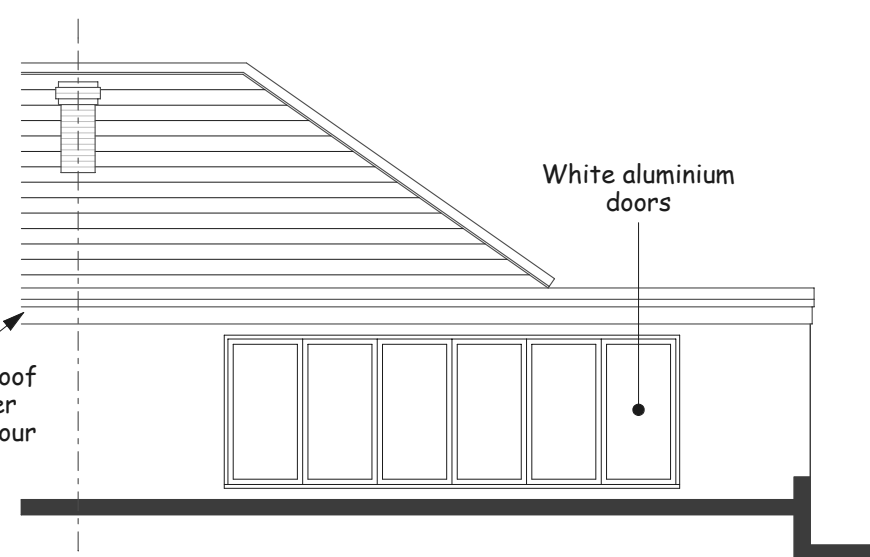


East Elevation





North Elevation

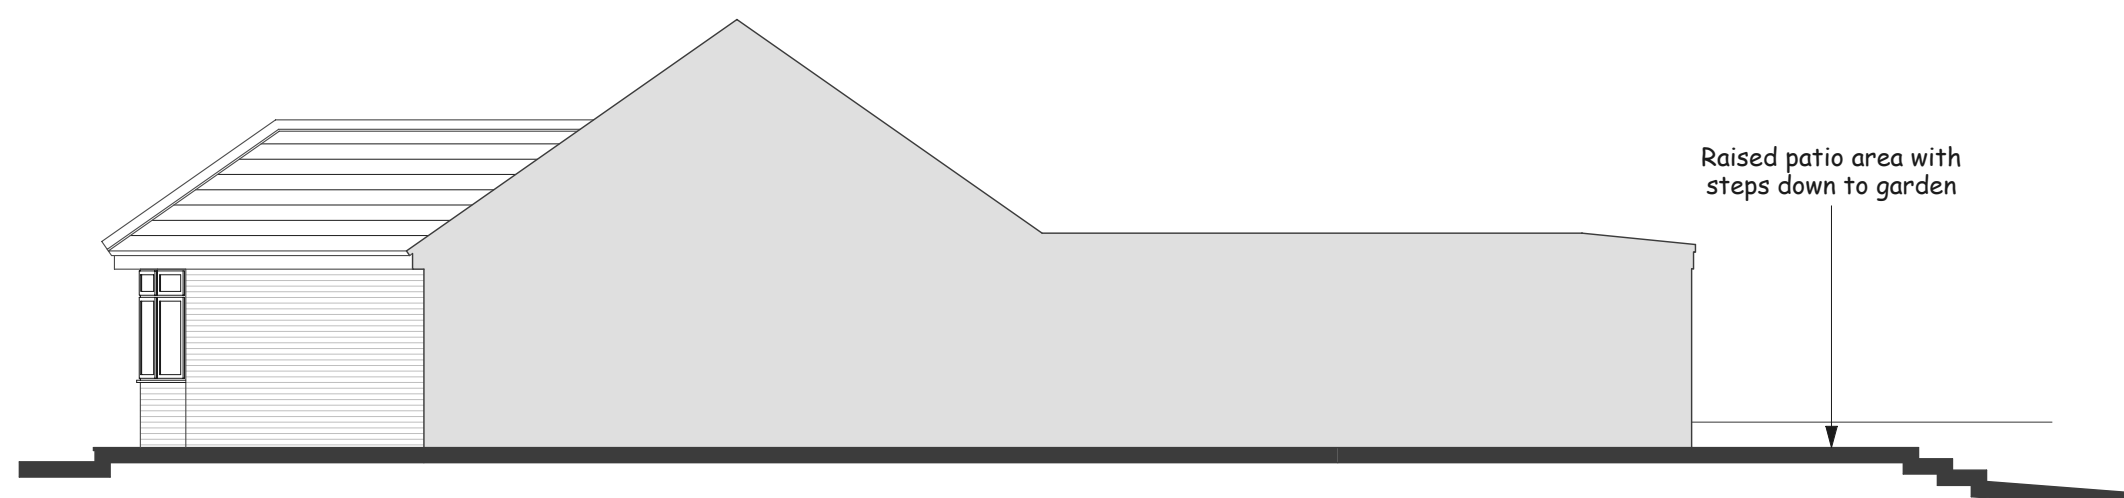

South Elevation

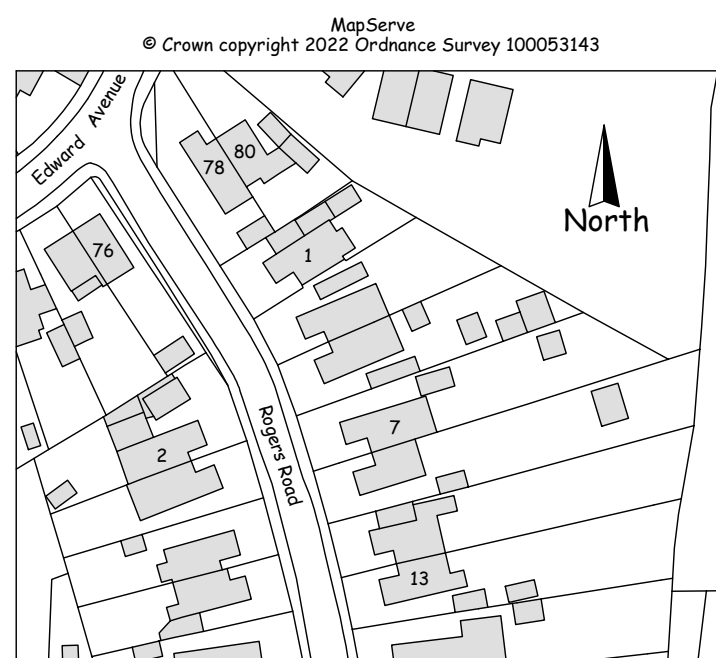

Location Plan Scale 1:1250

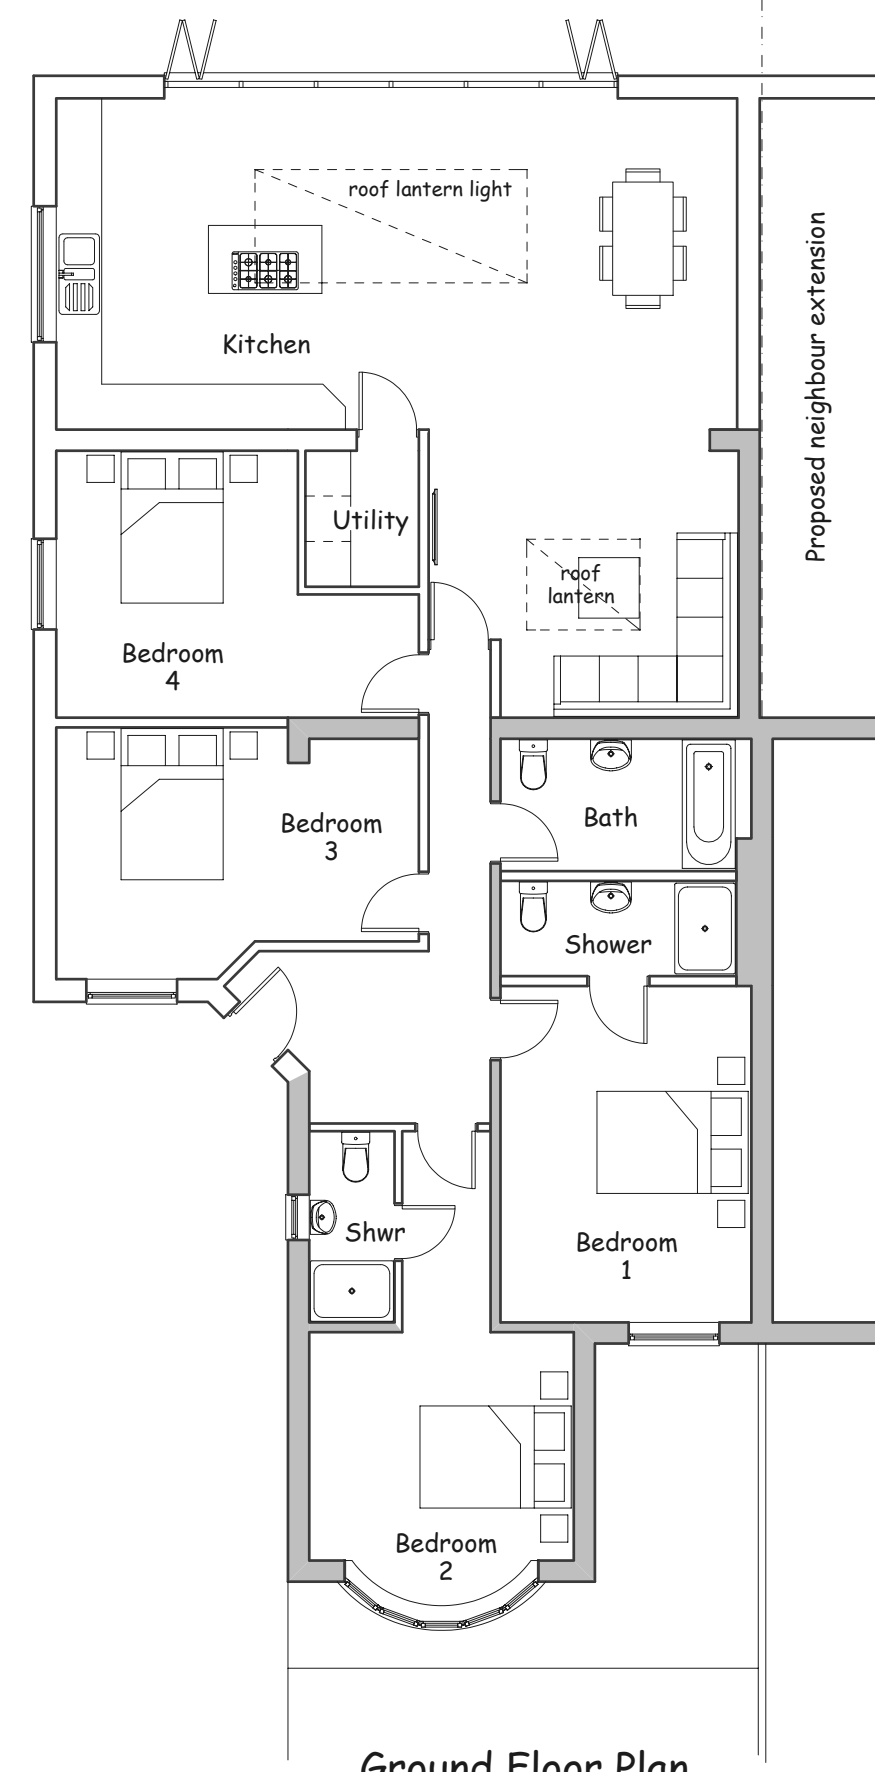 

Ground Floor Plan

DPO DESIGN

D Peter Oughtibridge
DPODESIGN.CO.UK
p.oughtibridge@btinternet.com
07748801306

Proposed side and rear extensions
& demolition of existing garage at:-
7 Rogers Road, Bishopstoke, Eastleigh,
Hampshire SO50 6DZ.
for - Mr & Mrs D Page.

Drawing:
As Approved.
Scale:
1:100, 1:200, 1:1250 @ A2.
Date:
April 2024.
Drawing Number:
7RW - AB - 01.