


Revisions:			
rev	date	drawn	comments
A	30/01/24		Window amended to suit client comment.
B	09/02/24		Plans amended to include rear extension.
C	23/02/24		Scale bar sketch removed.
D	22/03/24		Porch amended to suit planners comments.

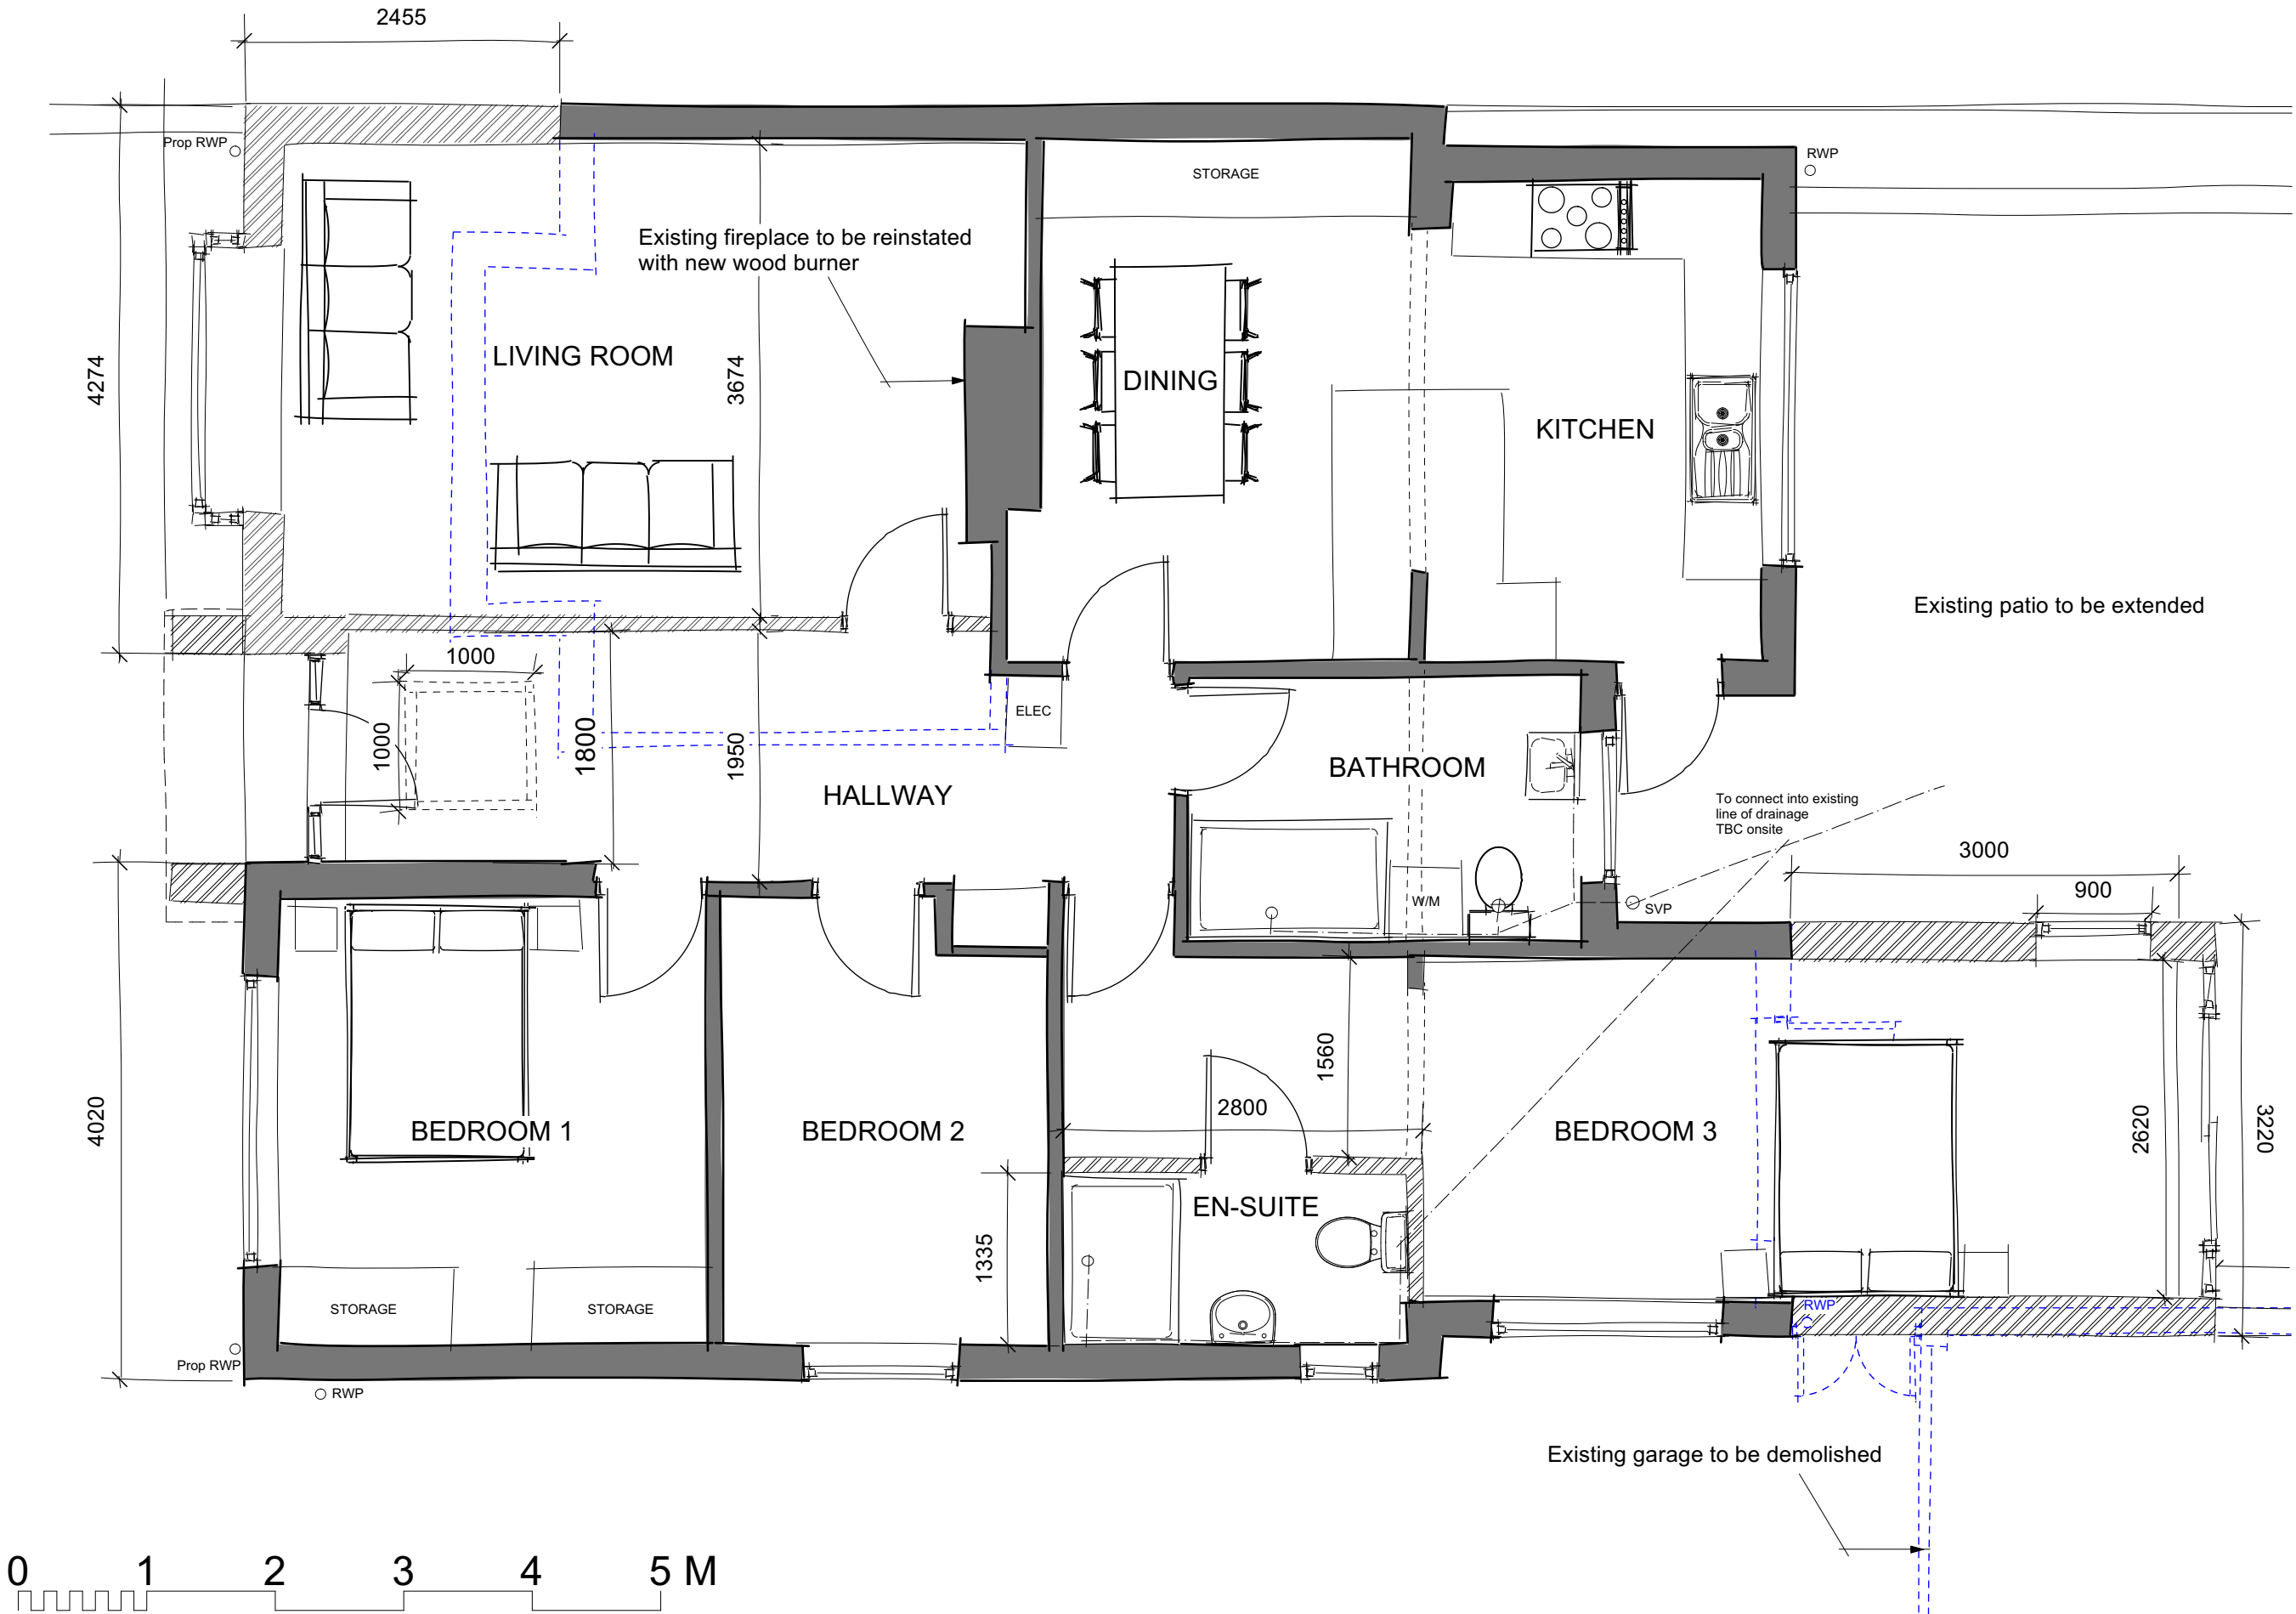

Project:
**14 HADRIANS CLOSE,
CHANDLERS FORD,
SO53 2AS**

Title:
**PROPOSED GROUND
FLOOR PLAN**

Client:
MRS S PAPAGEORGAKI

Date:
FEBRUARY 2024

Dwg No:	Revision:	Scale:
8287/P/201	D	SCALE 1:50 @A3
Drawn:	Checked:	Status:
EB	PHB	PLANNING

**THE
Genesis Design
STUDIO**

CHARTERED ARCHITECTS

MEAD MILL MILL LANE ROMSEY
HAMPSHIRE SO51 8EQ

T : (01794) 519333
F : (01794) 519666
E : mail@thegenesisdesignstudio.com

© The Genesis Design Studio Ltd