




Revisions:

rev	date	drawn	comments
A	30/01/24		Window amended to suit client comment.
B	16/02/24		Elevations amended to include rear extension.
C	23/02/24		Scale bar sketch removed.
D	22/03/24		Porch amended to suit planners comments.



South Elevation

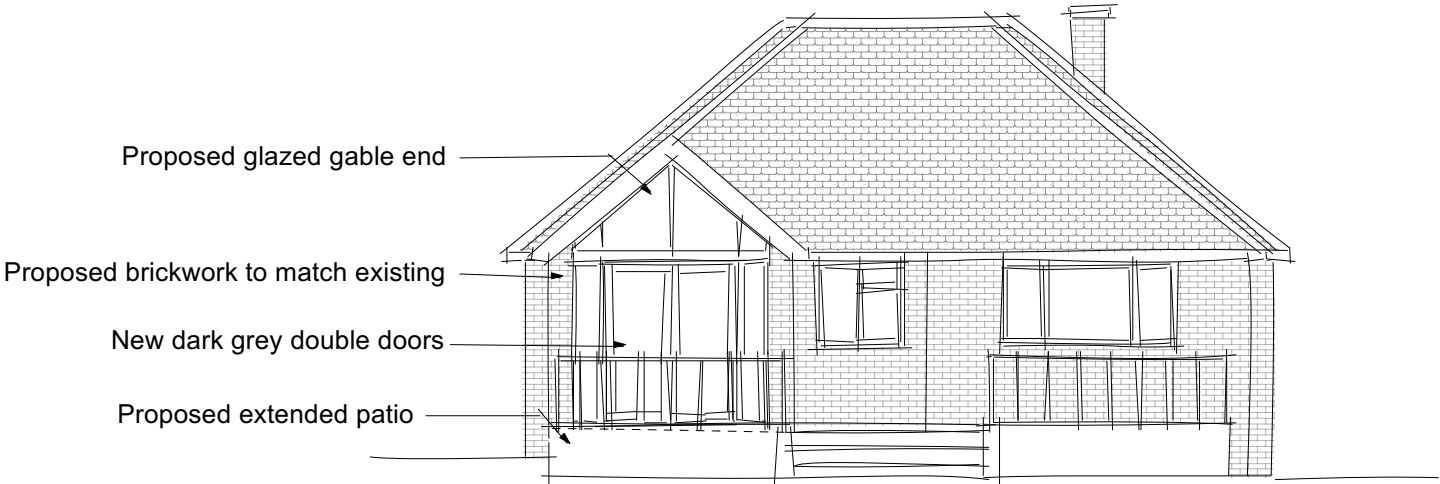

North Elevation



Project:		
14 HADRIANS CLOSE, CHANDLERS FORD, SO53 2AS		
Title:		
PROPOSED ELEVATIONS		
Client:		
MRS S PAPAGEORGAKI		
Date:		
FEBRUARY 2024		
Dwg No:	Revision:	Scale:
8287/P/301	D	SCALE 1:100 @ A3
Drawn:	Checked:	Status:
EB	PHB	PLANNING

THE
Genesis Design
STUDIO

CHARTERED ARCHITECTS

MEAD MILL MILL LANE ROMSEY
HAMPSHIRE SO51 8EQ

T : (01794) 519333
F : (01794) 519666
E : mail@thegenesisthesignstudio.com