


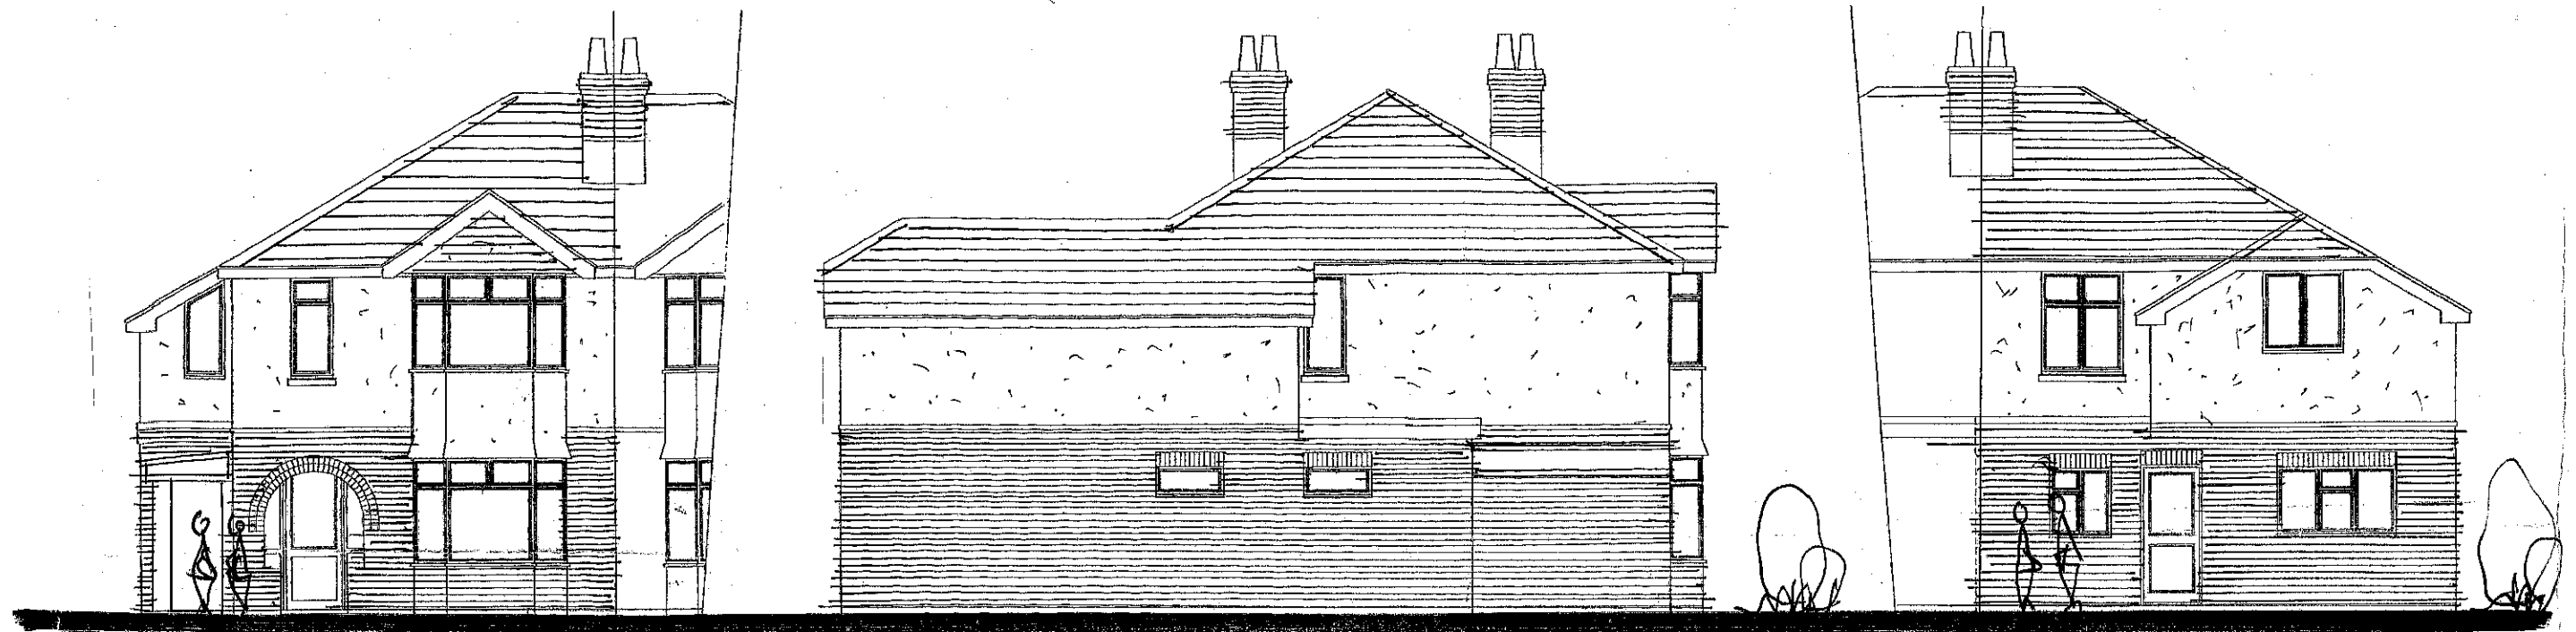


Front Elevation

Side Elevation

Rear Elevation

0M 1 2 3 4 5M
scale bar 1:100

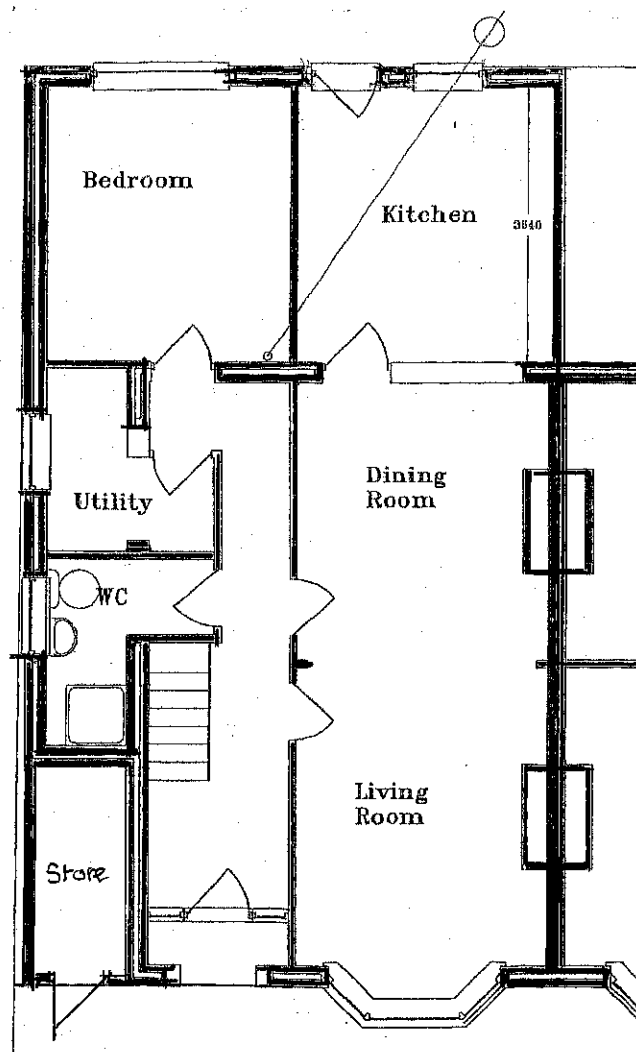

Ground Floor Plan

Existing floor plans & elevations - 93 Chamberlayne Road, Eastleigh, Hants. SO50 5JJ

Scale 1:100 @ A3

drawing n° CR.02 B

A) store added 27/3/24
B) planing 14/24