




EXISTING

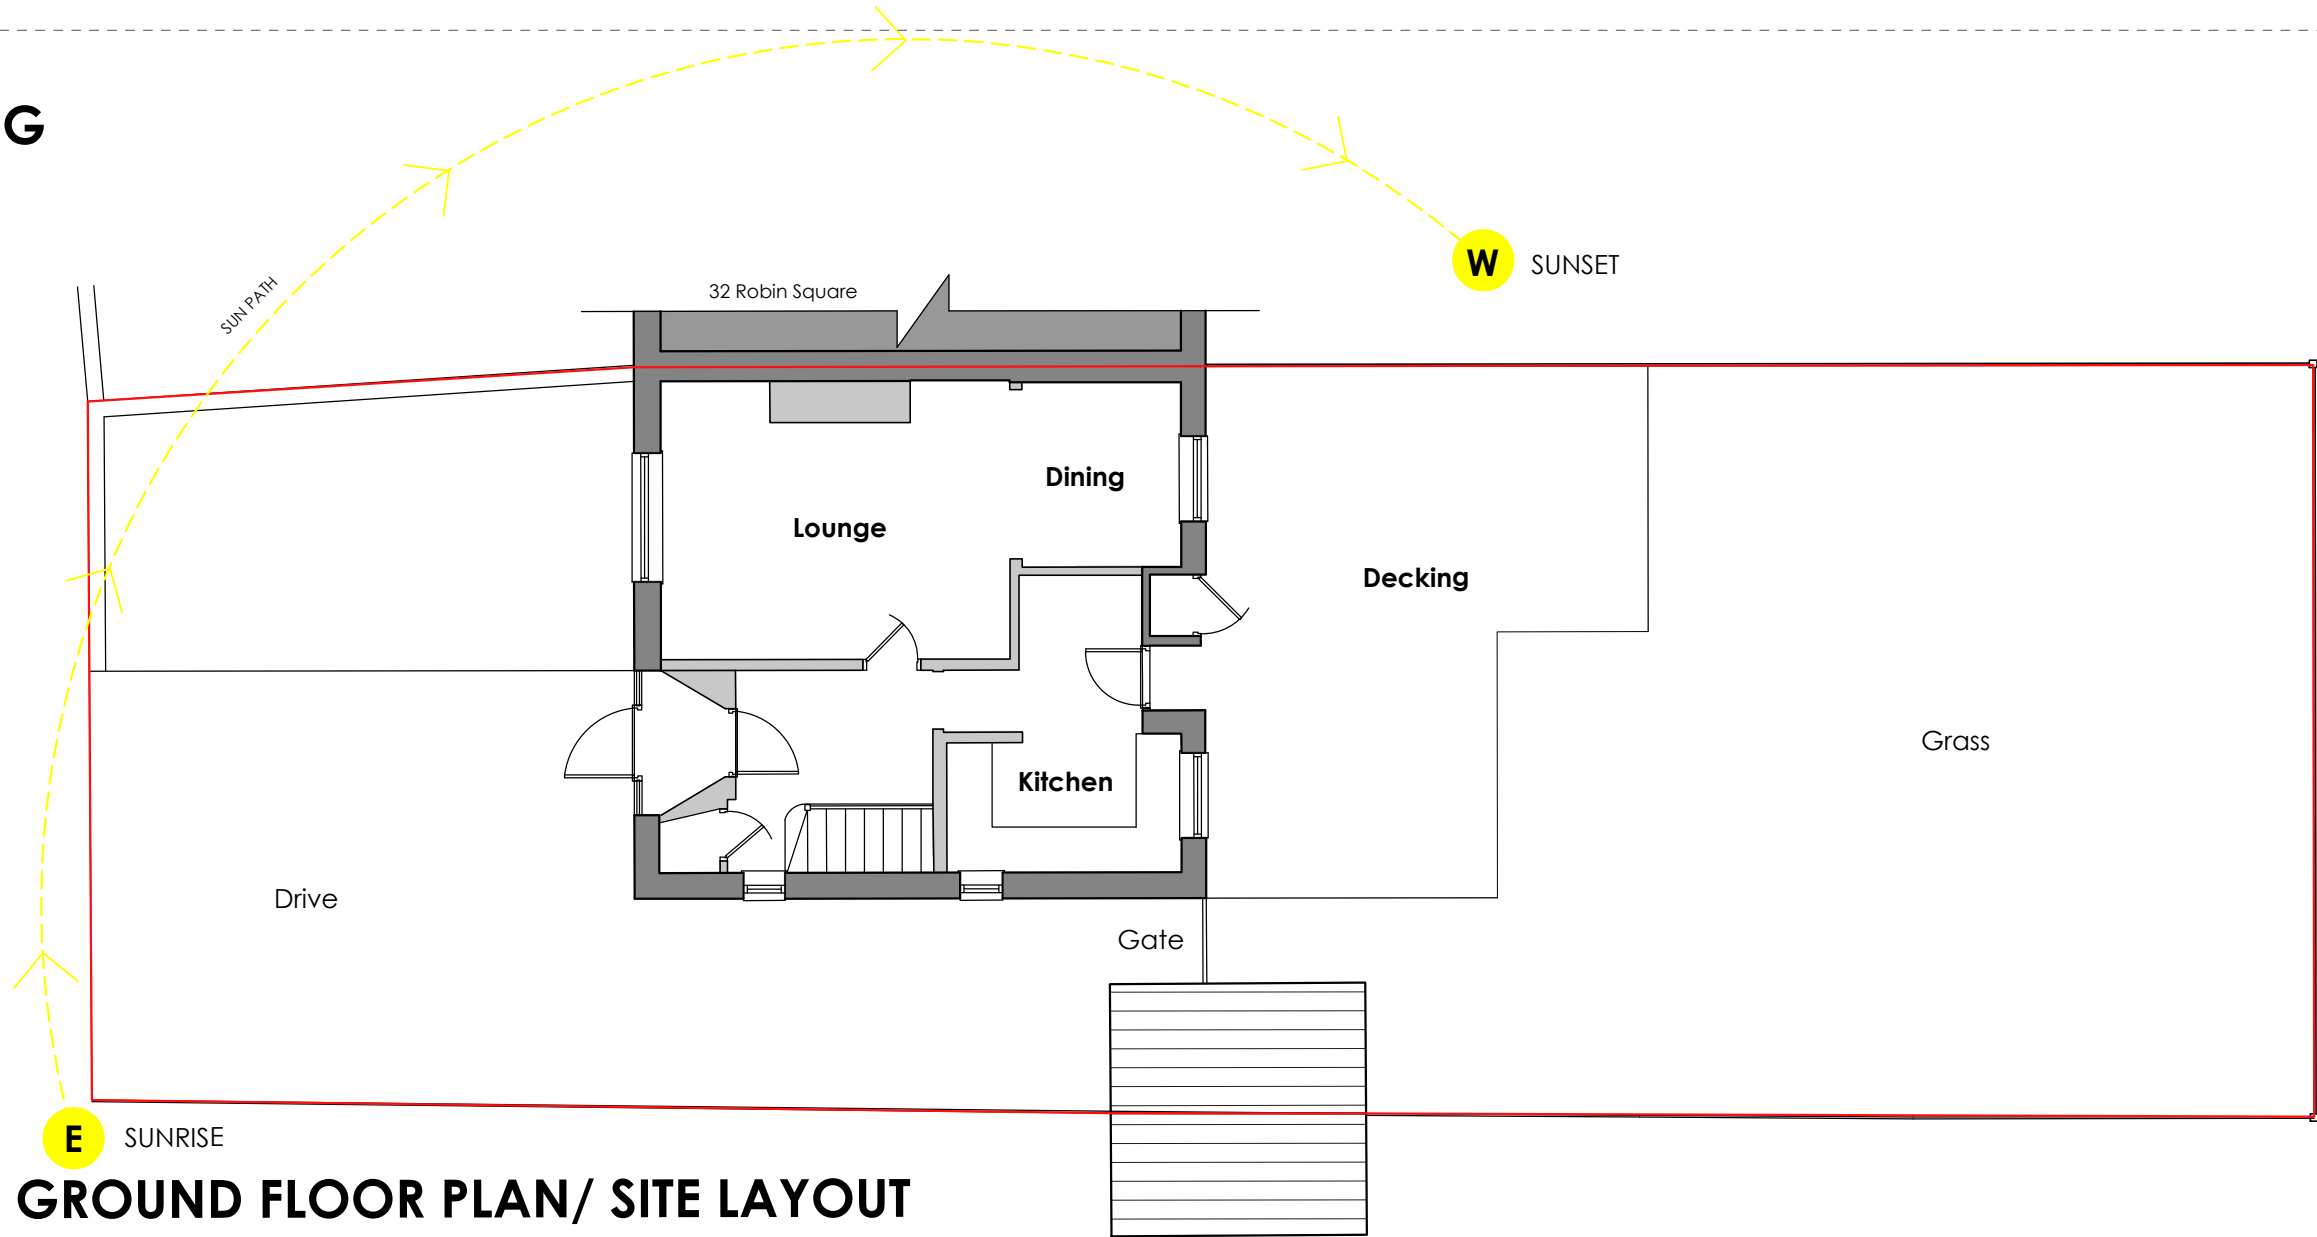


GROUND FLOOR PLAN/ SITE LAYOUT

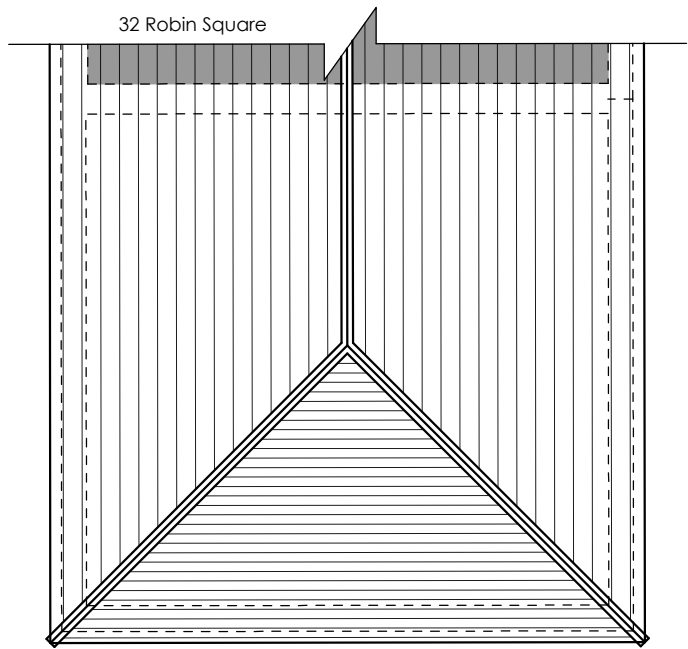

ROOF PLAN

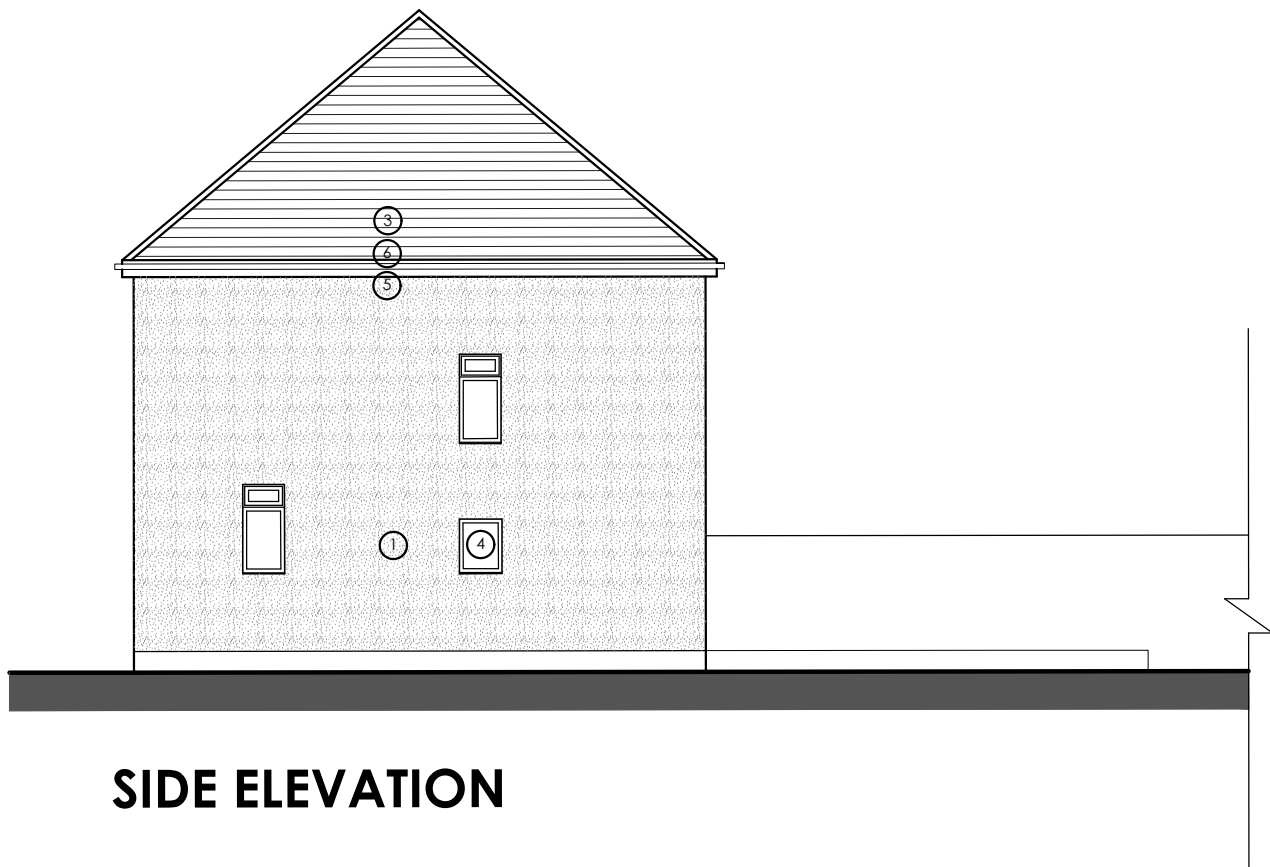

SIDE ELEVATION

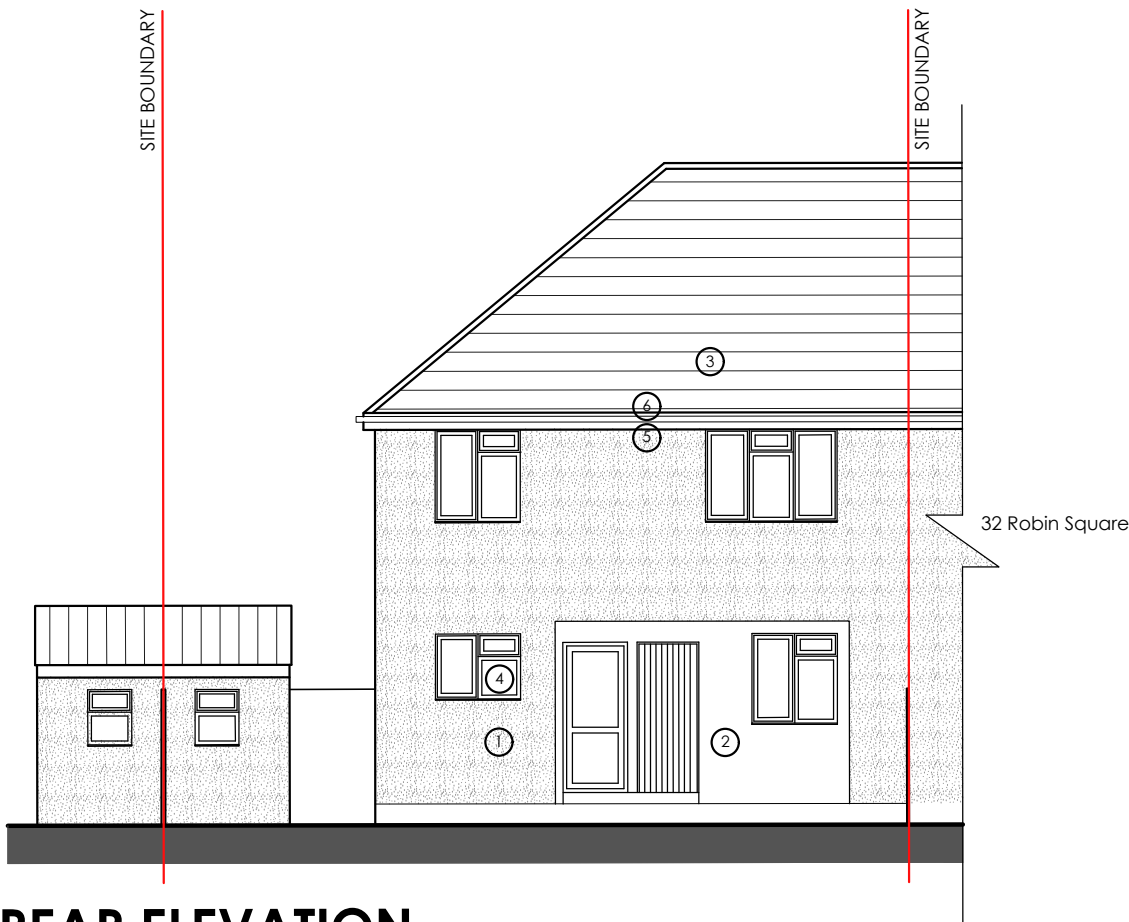

REAR ELEVATION

# 30 ROBIN SQUARE REAR EXTENSION

Project Title  
30 Robin Square, Eastleigh, SO50 9JZ

Drawing Title  
Existing Site Layout/ Ground Floor Plan,  
Roof Plan & Elevations.


Drawing No  
RS-002

Issue Status  
PLANNING ISSUE

Revision  
P01

Scale  
1:100 @ A2

Date  
March 2024

 

## EXISTING MATERIALS KEY

- 1 PEBBLEDASH EXTERNAL WALLS
- 2 CREAM RENDER
- 3 RUSTIC ORANGE/ BROWN ROOF TILES
- 4 WHITE FRAMED WINDOWS & DOORS
- 5 WHITE FASCIA/ SOFFITS
- 6 WHITE RAIN WATER GOODS

## KEY

- Building Outline/ Landscaped Areas To Be Demolished
- Obscured Windows
- Site boundary