


notes:
1. new patio

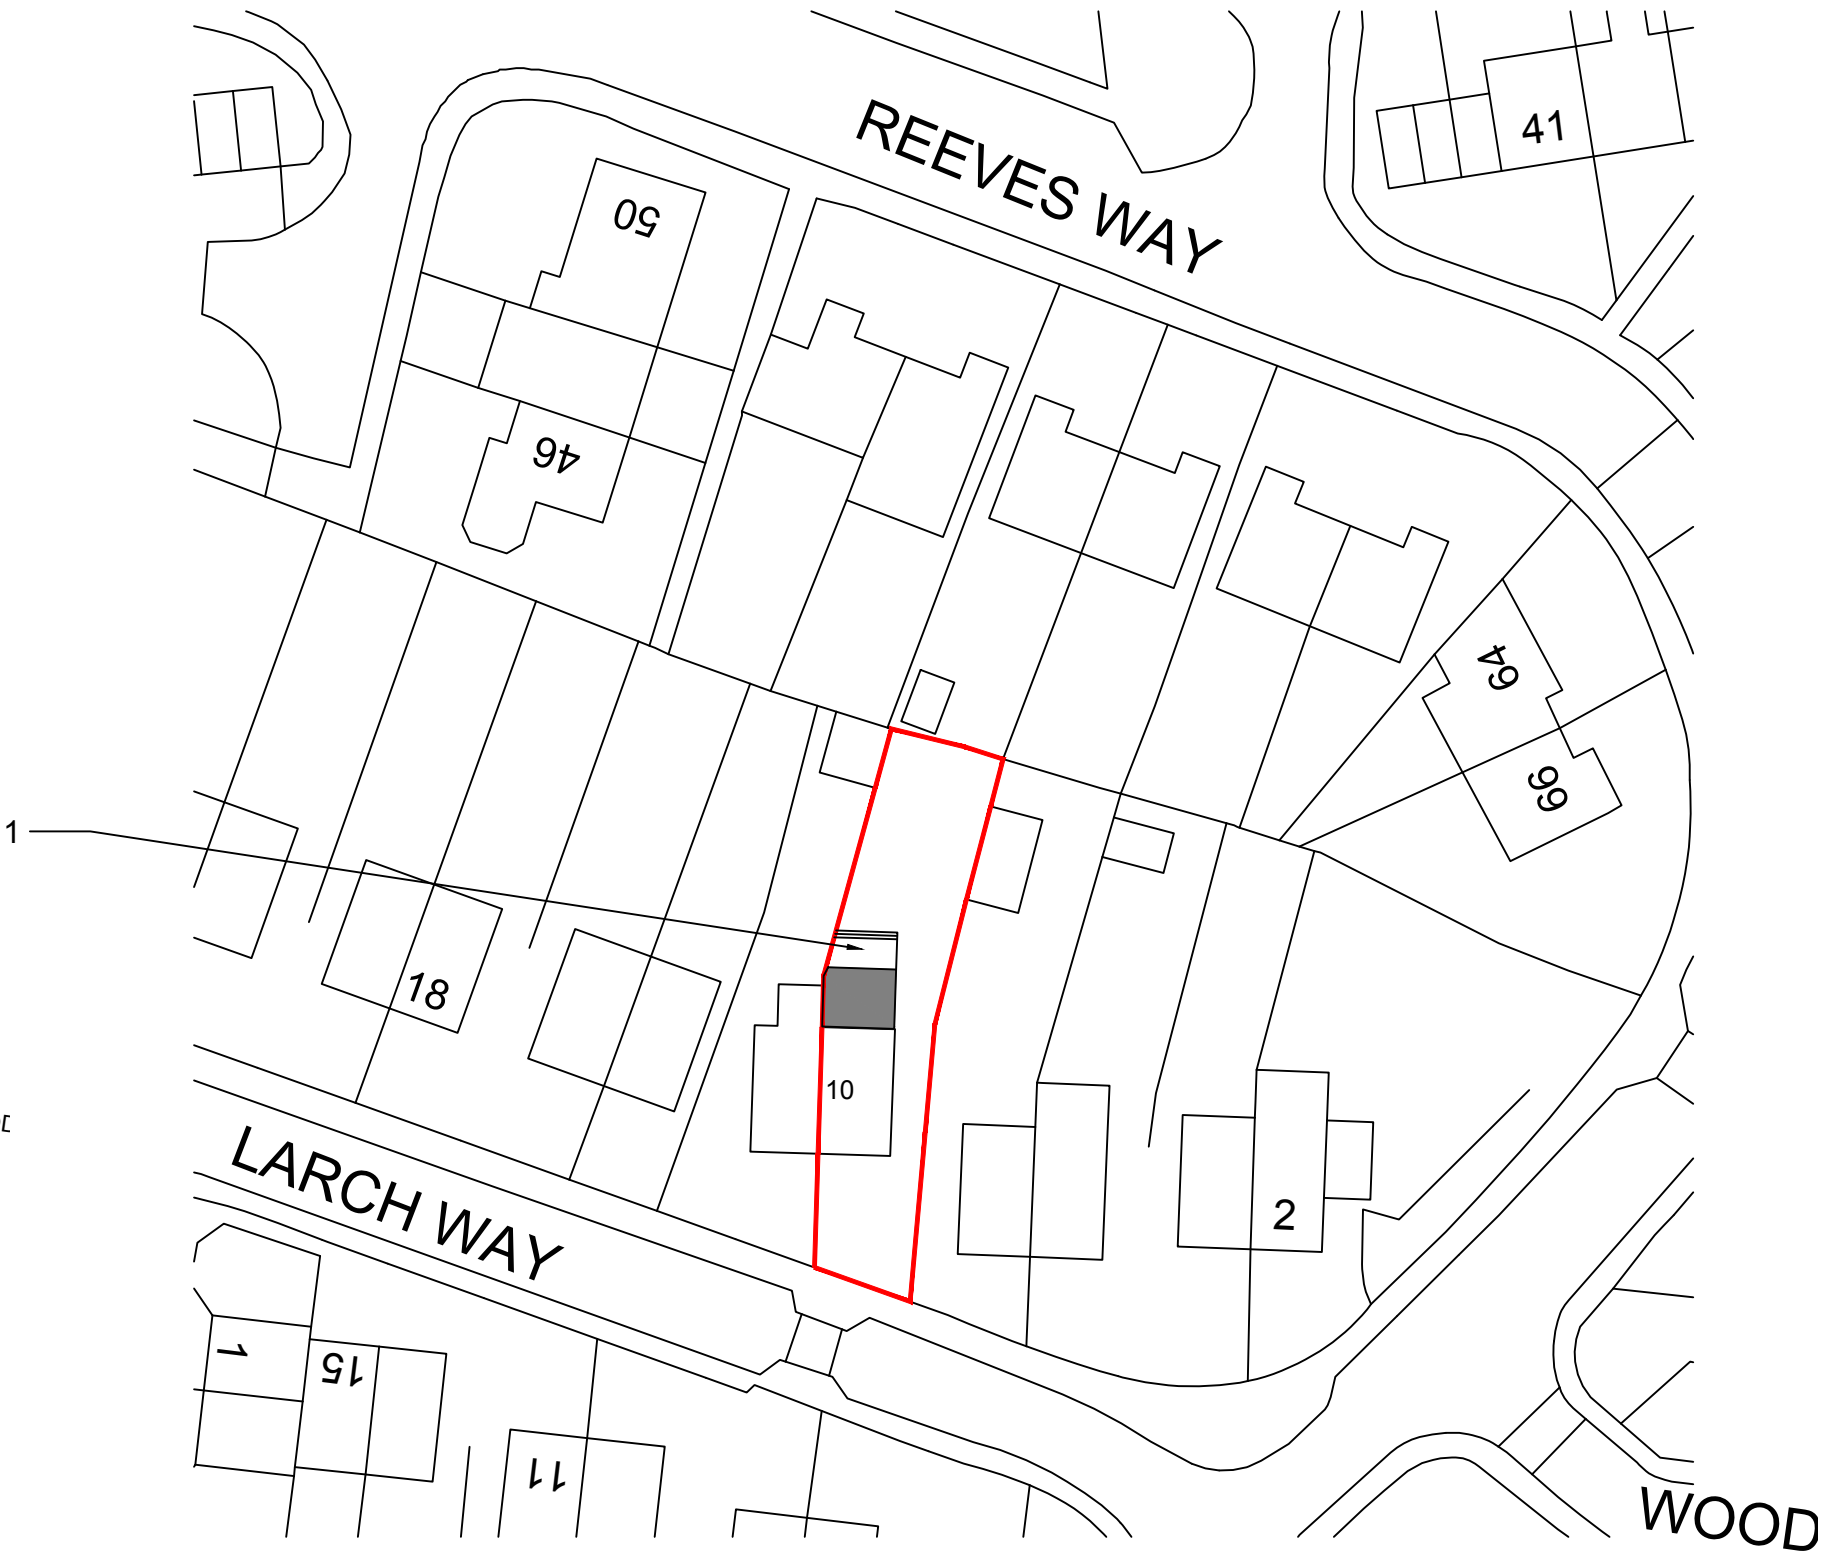

Ordnance Survey, (c) Crown Copyright 2024. All rights reserved.
Licence number 100022432

1 proposed site plan
scale 1:1250 @ A3



Ordnance Survey, (c) Crown Copyright 2024. All rights reserved.
Licence number 100022432


2 proposed site plan
scale 1:500 @ A3

preliminary


this drawing is
not for
construction
this drawing is
the property of
dwell design

revisions
-/-

scale bars
1:1250

 

1:500

 

scale
1:1250/ 1:500
@ A3

date
april 24

job name
10 larch way

job number
24015

drawing number
(pl)03

dwell design
ltd

drawing name
proposed site plans

status
preliminary

revision
-