




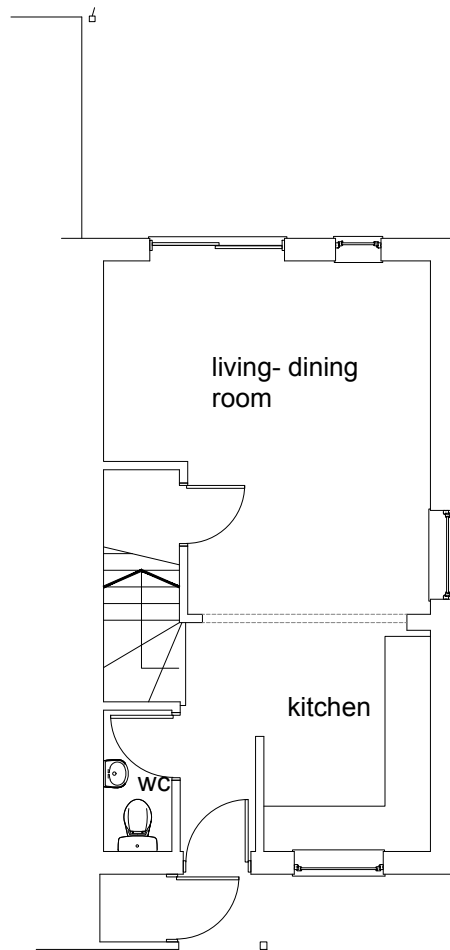

1 existing ground floor plan
scale 1:100 @ A3

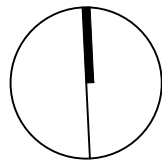


2 existing first floor plan
scale 1:100 @ A3

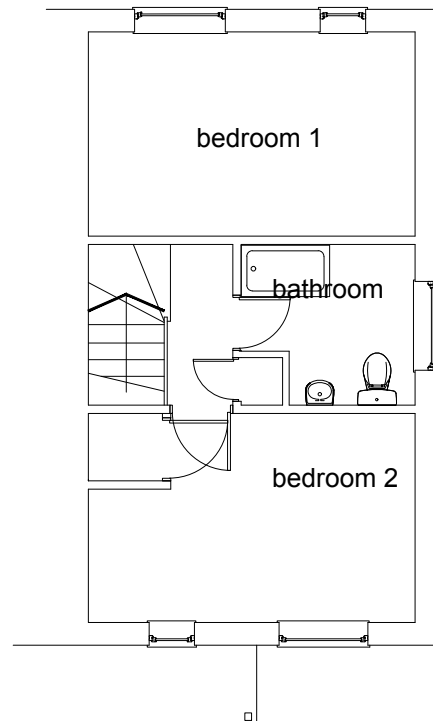

3 existing south elevation
scale 1:100 @ A3



4 existing east elevation
scale 1:100 @ A3

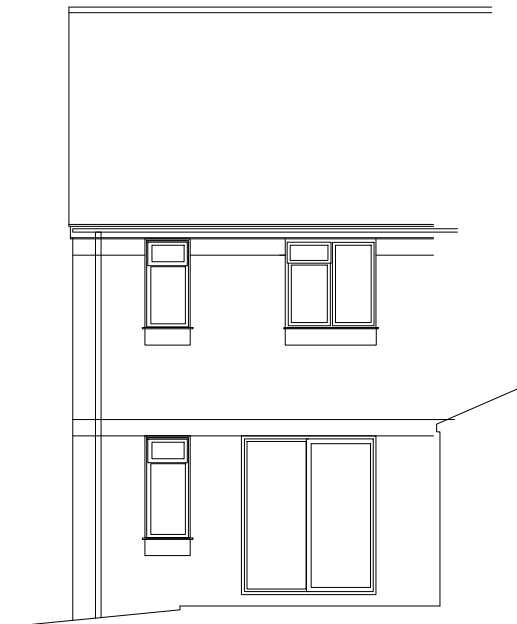

5 existing north elevation
scale 1:100 @ A3
preliminary

this drawing is
not for
construction
this drawing is
the property of
dwell design

revisions
-/-

scale bars
1:100
0 1 2 5

scale
1:100 @ A3

job name
10 larch way

date
april 24

job number
24015

drawing number
(pl)02

drawing name
existing plans and
elevations

status
preliminary

revision
-

dwell design
ltd