



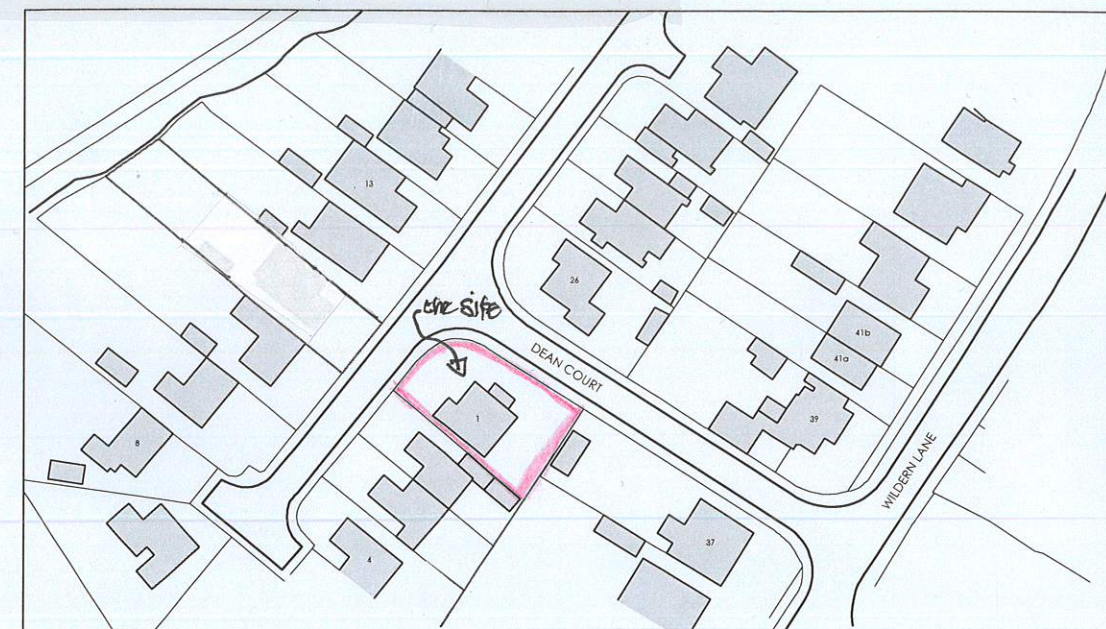


Block Plan 1:500


Produced 16.05.2008 from the Ordnance Survey National Geographic Database and incorporating surveyed revision available at this date. © Crown Copyright 2008.



Location Plan 1:1250

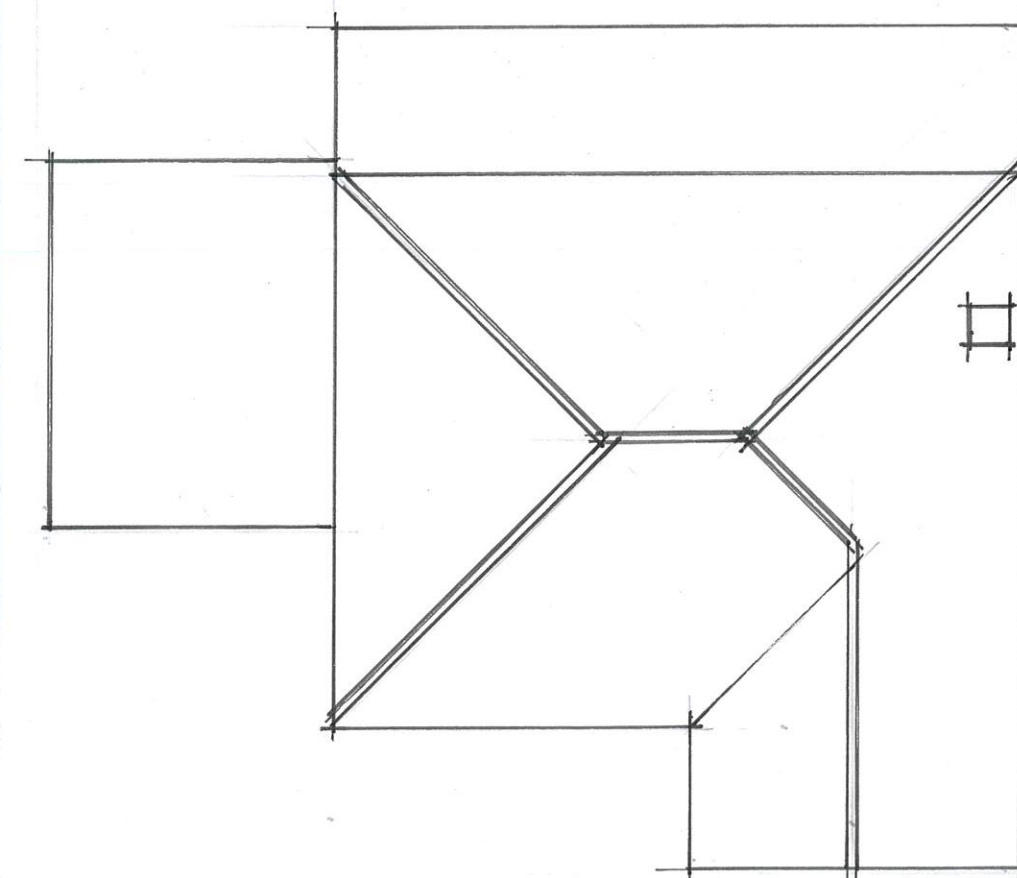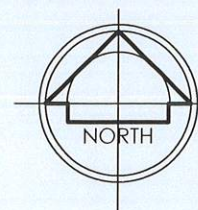

roof plan 1:100

 

scale bar 1:100

Proposed block & location plan - 1 Dean Court, Hedge End, Hunts. 503 4 EGs

Scale 1:500 1:1250

1:100 @ A3

Drawing no D.C. 02.