



existing rear elevation




proposed rear elevation

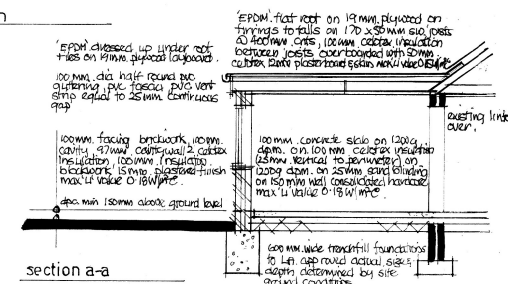


section a-a

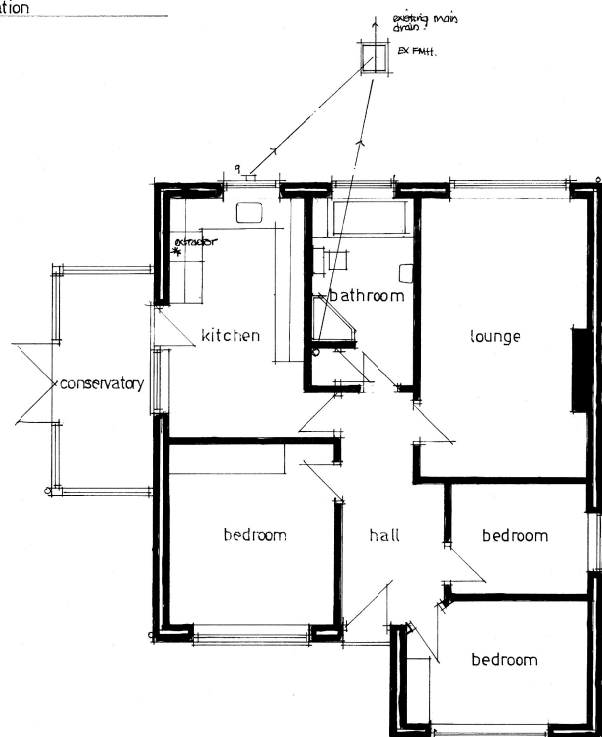

groundfloor plan

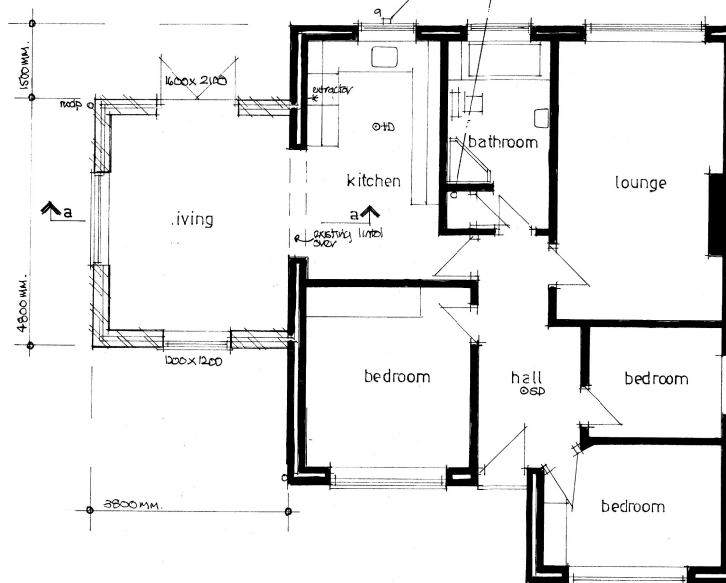

proposed groundfloor plan

 

- Electrical - All electrical work to be carried out by a competent person, designed, installed, & tested in accordance with the requirements of the wiring regulations (BS 7671) 2018 edition.
- All sockets & switches sited between 450 & 1200 mm. of finished floor level.
- All new light fittings to be bio energy type.
- SD 0 Detectors - All smoke & heat detectors to be mains operated with battery back up all units interconnected to BS 5824 panel 2 zone.
- * Mechanical - Extractor hood extraction to kitchen min extraction rate 50 litres/sec, ceiling fans to bathrooms min extraction rate 15 litres/sec linked to light switch with 15 min overrun.
- Bathroom - 50 mm dia pvc waste to bath, showers & kitchen drains, 30 mm dia pvc waste to handbasins all with 75 mm dia pvc soil & vent pipe to discharge into 100 mm dia pvc soil & vent pipe all to BS 5585 Bath.
- Below ground - 100 mm dia pvc drain down connected to 50 mm pvc single vent final soil & vent pipe, connect into our whole drains pass through waste all to BS 5585.
- Heating - Gas fired boiler, submeter rating 10, existing for supply of space heating & hot water needs, separate zone controls, radiators, radiator valves, gas certificate provided on completion all to BS 5585.
- Stonewater Drainage - To discharge into existing stonewater system or below min 50 mm dia pvc stonewater drain to discharge into soakaway min 50 mm dia pvc all buildings, min spec of soakaway 1 m³ subject to percolation test.
- Windows & doors - double glazed windows optic coupler, insulate over all openings, insulated gap to Jambes opening ins equal to 20 mm min over jamble vent to intake area to 800 mm, insulate into jamble vent, 20 mm jambes min clear opening size 40 x 50 mm max 4, 10, 12, 14,

Drawing title

Proposed side extension at 1 Dean
Court, Hedge End, Hants. SO30 4EG.

Scale 1:50 1:100 @ A1

Date March 24

Drawing n° D.C.01

DC.01.