




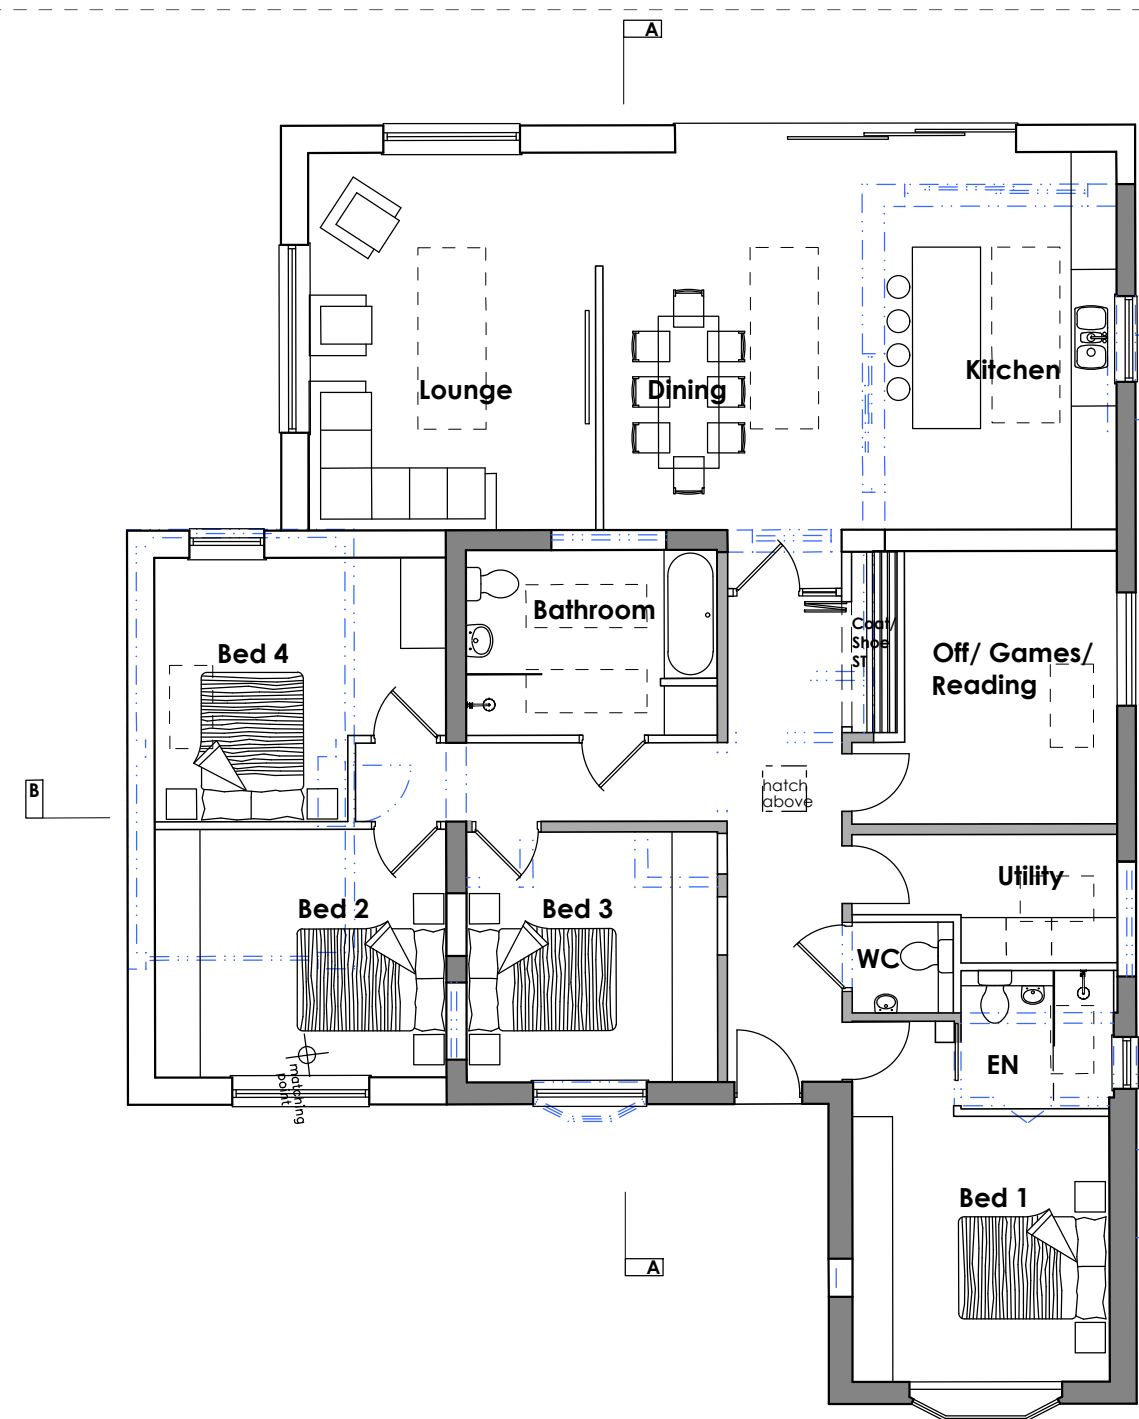


GROUND FLOOR PLAN

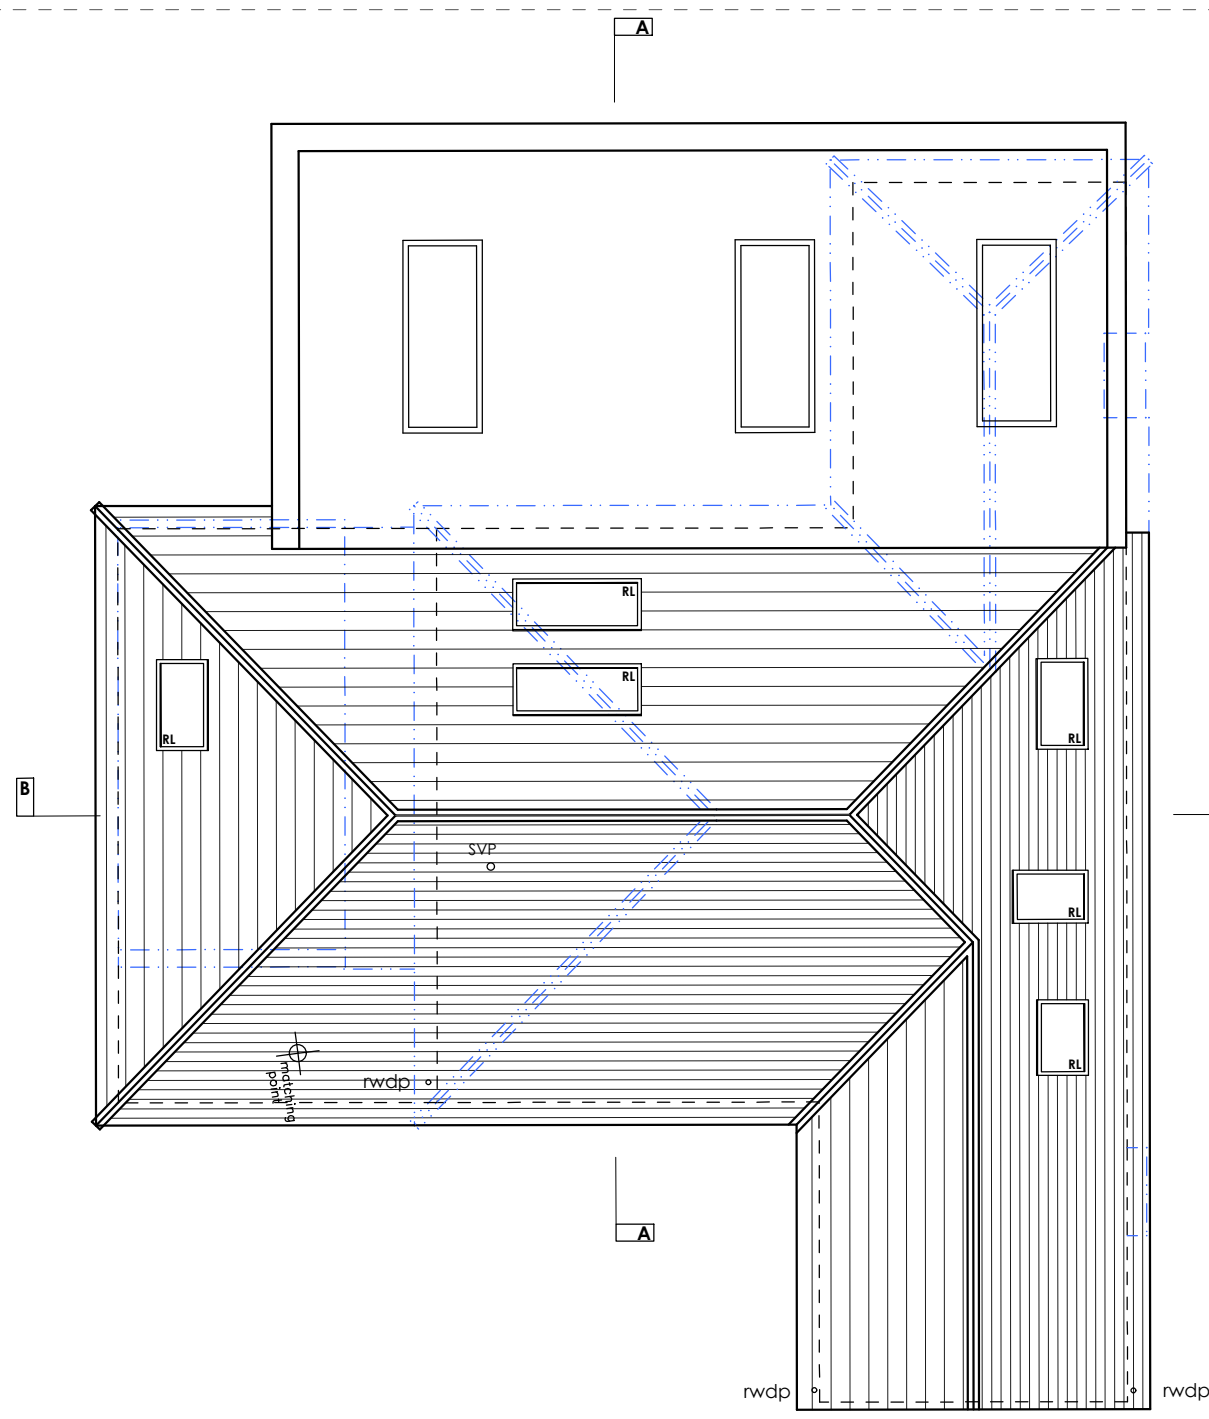


ROOF PLAN

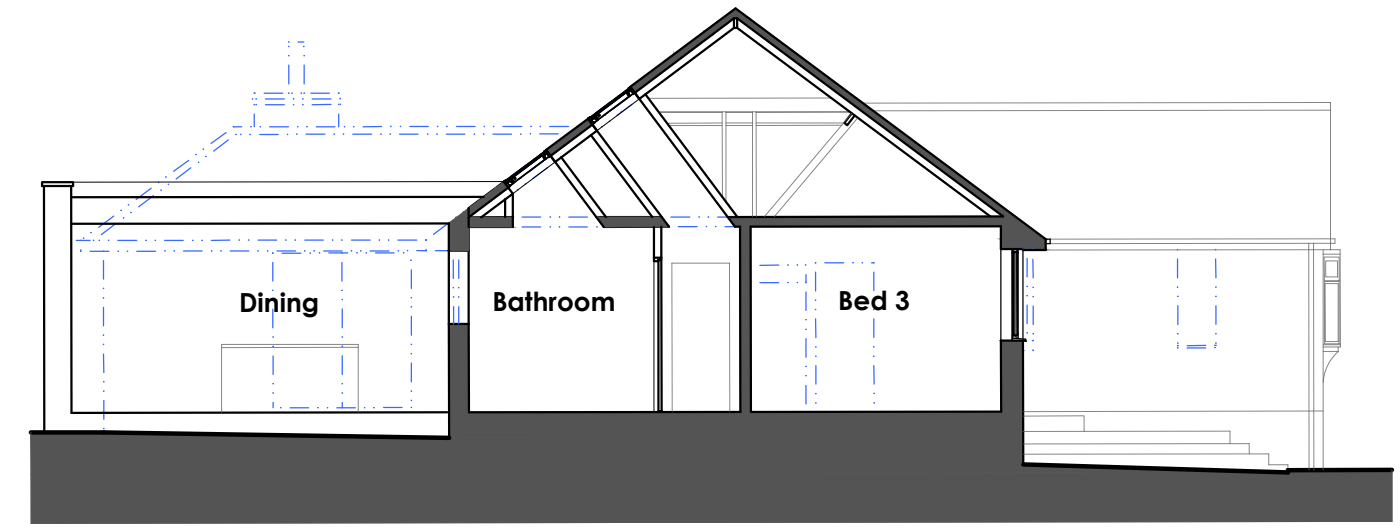


SECTION A-A

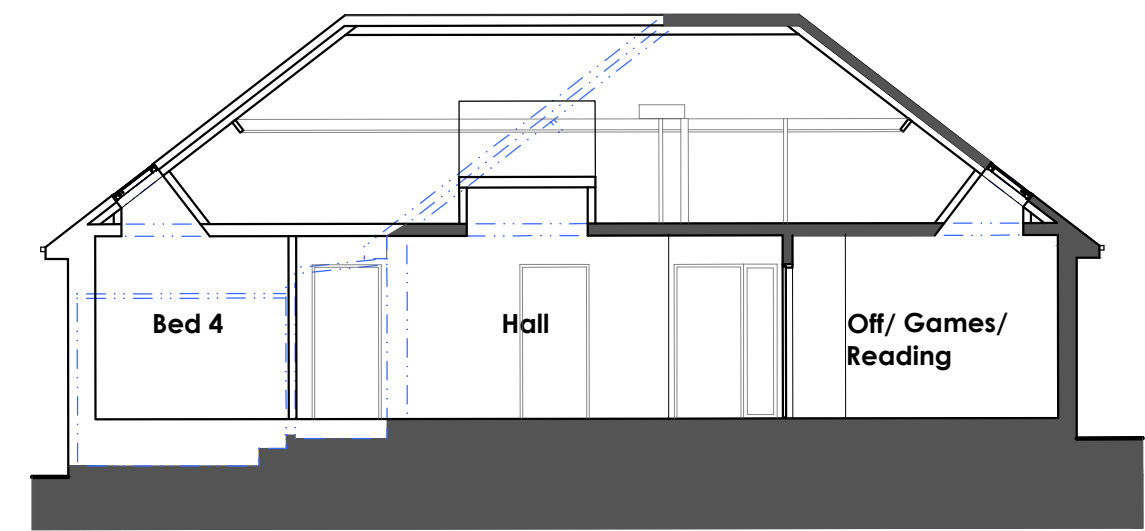


SECTION B-B

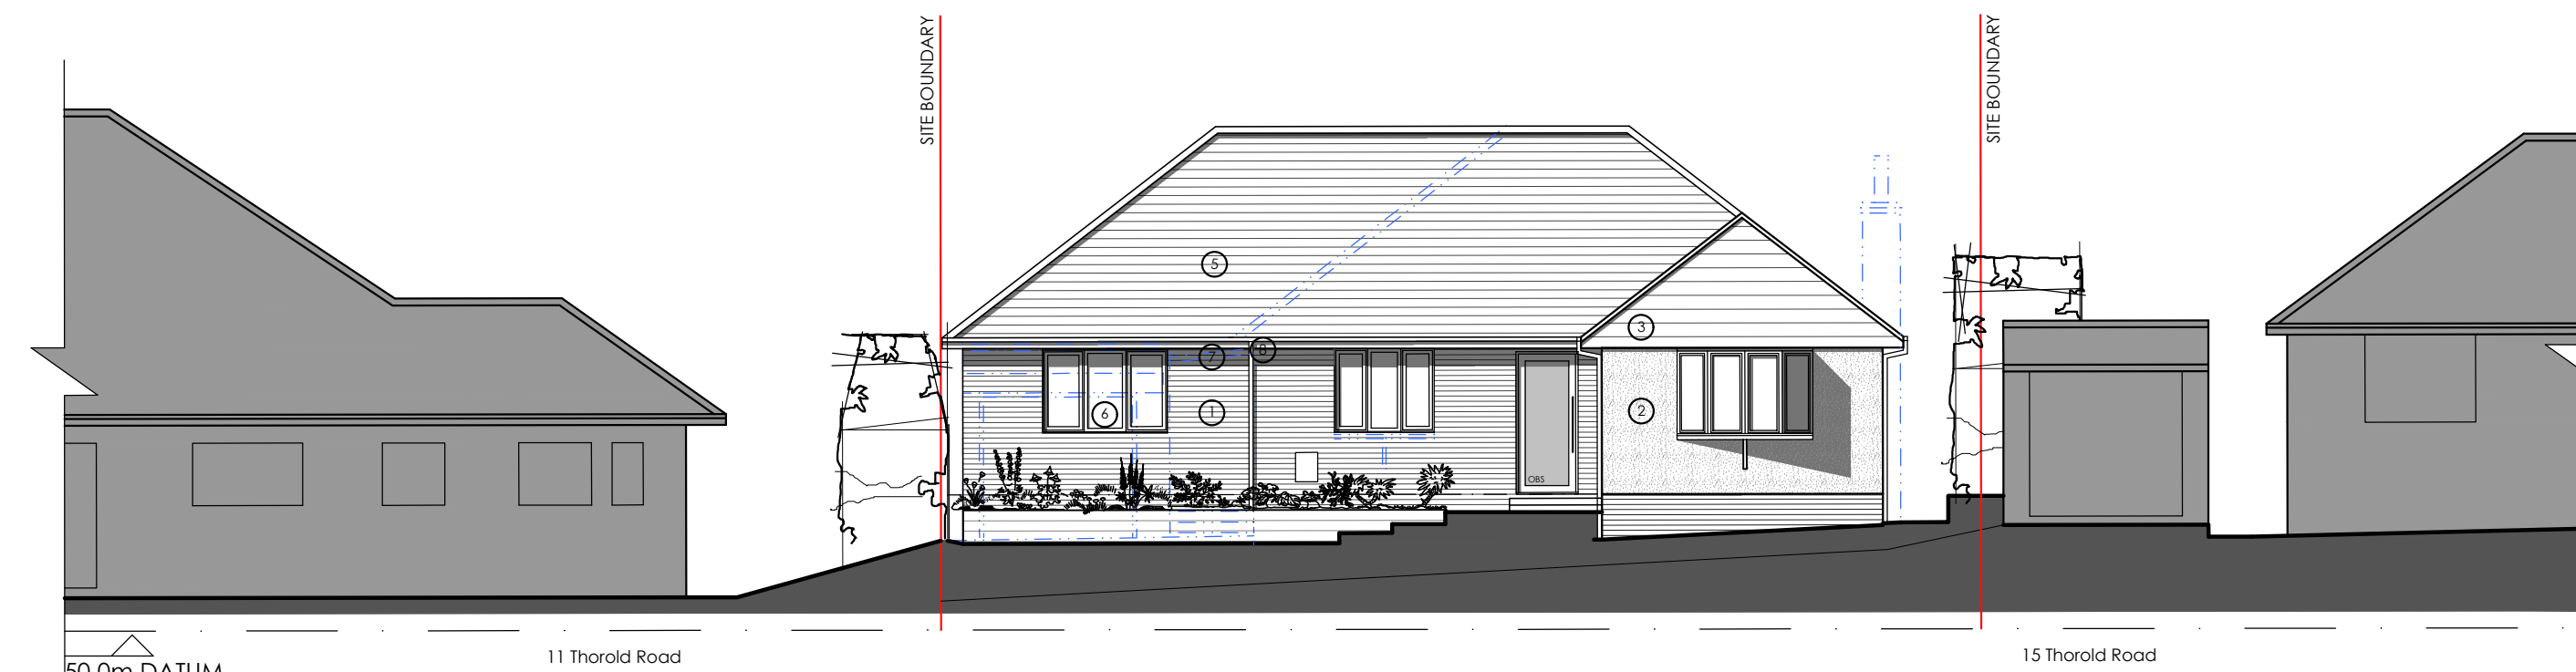


FRONT, EAST ELEVATION

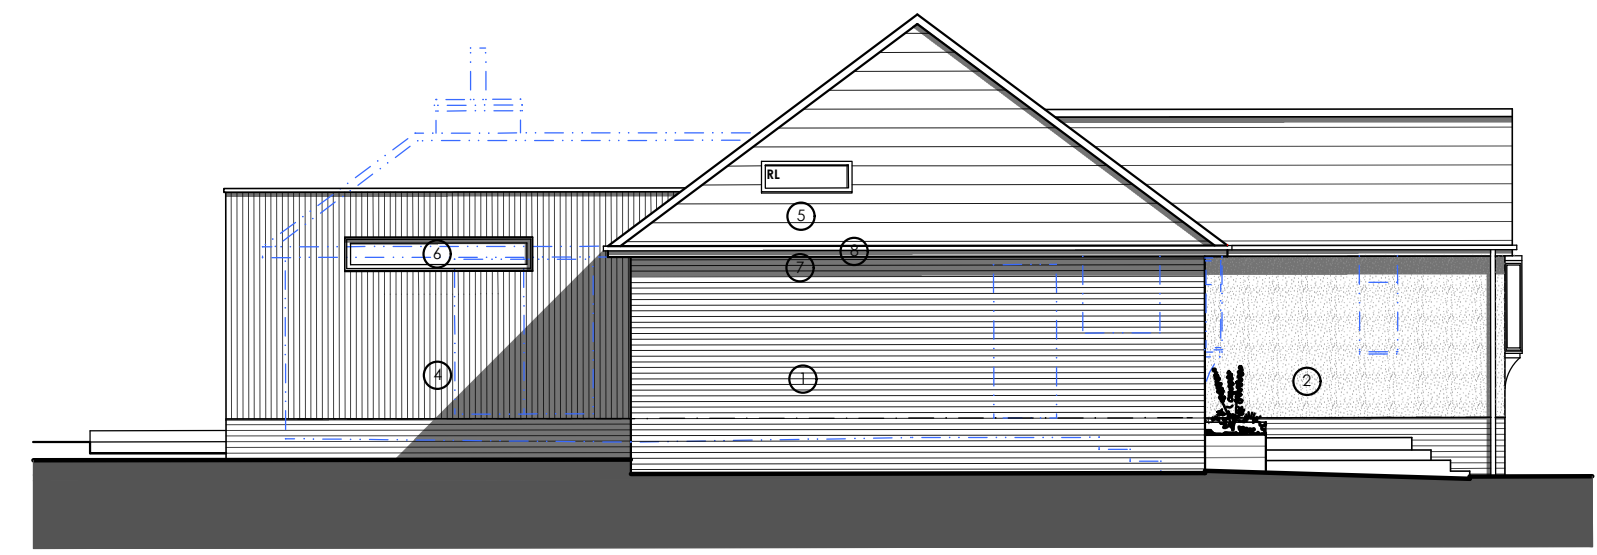

SIDE, SOUTH ELEVATION

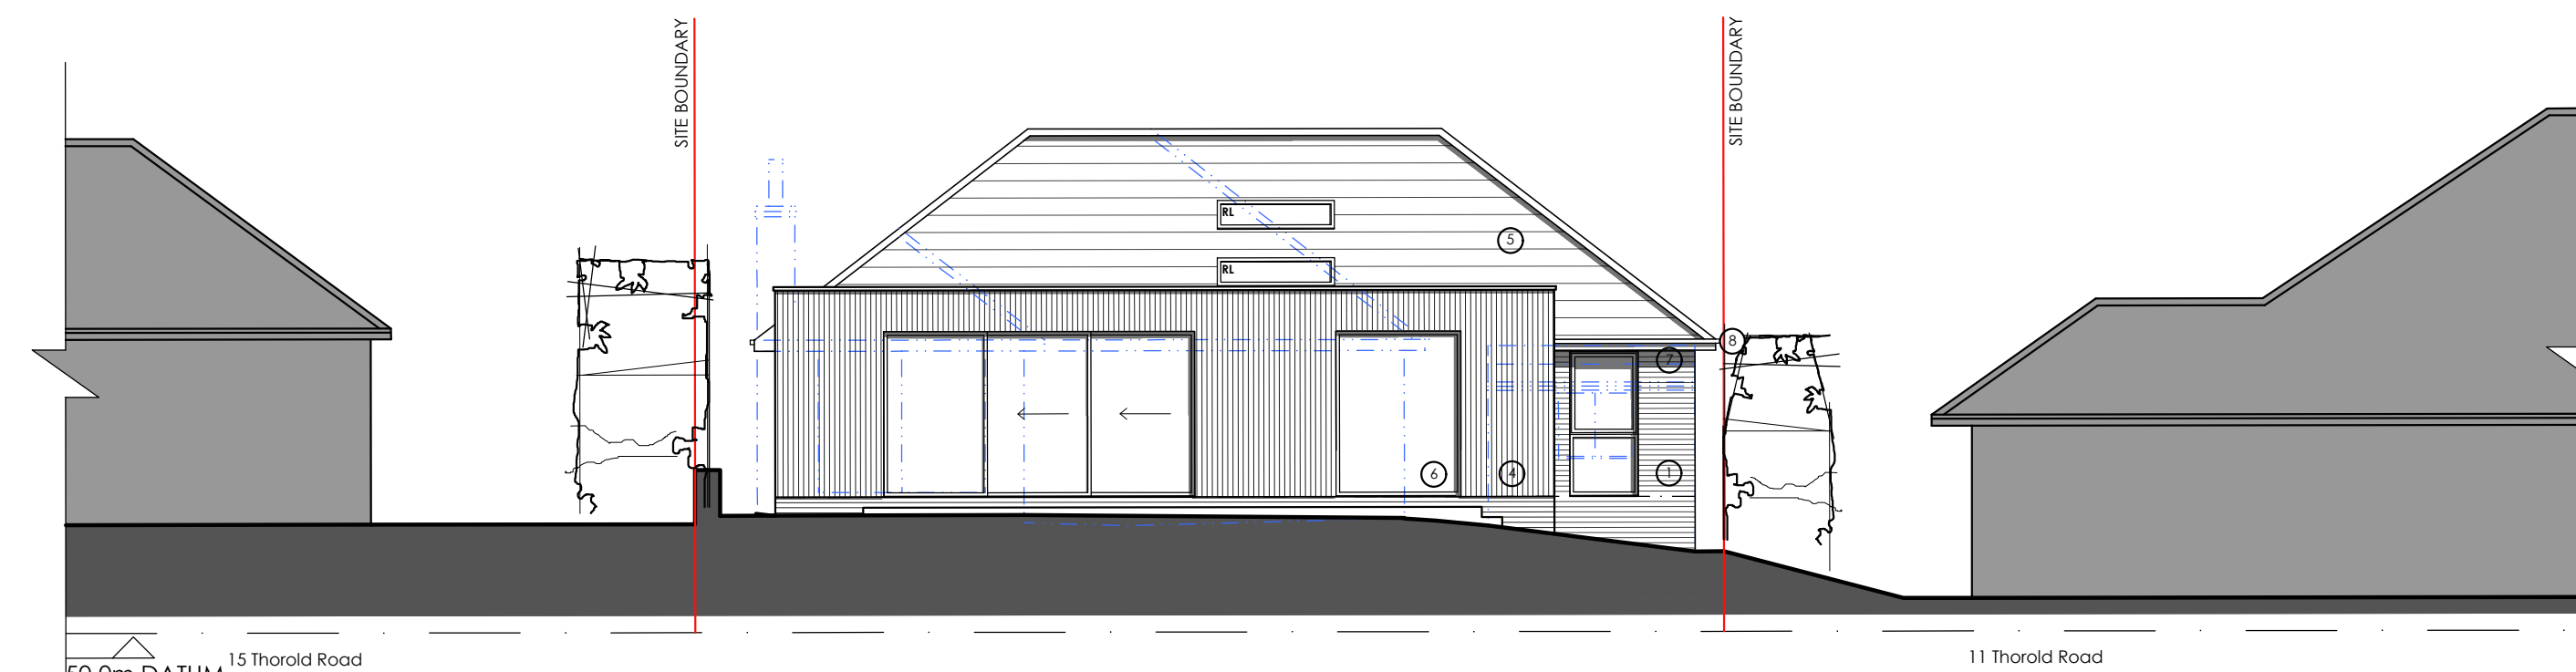

REAR, WEST ELEVATION

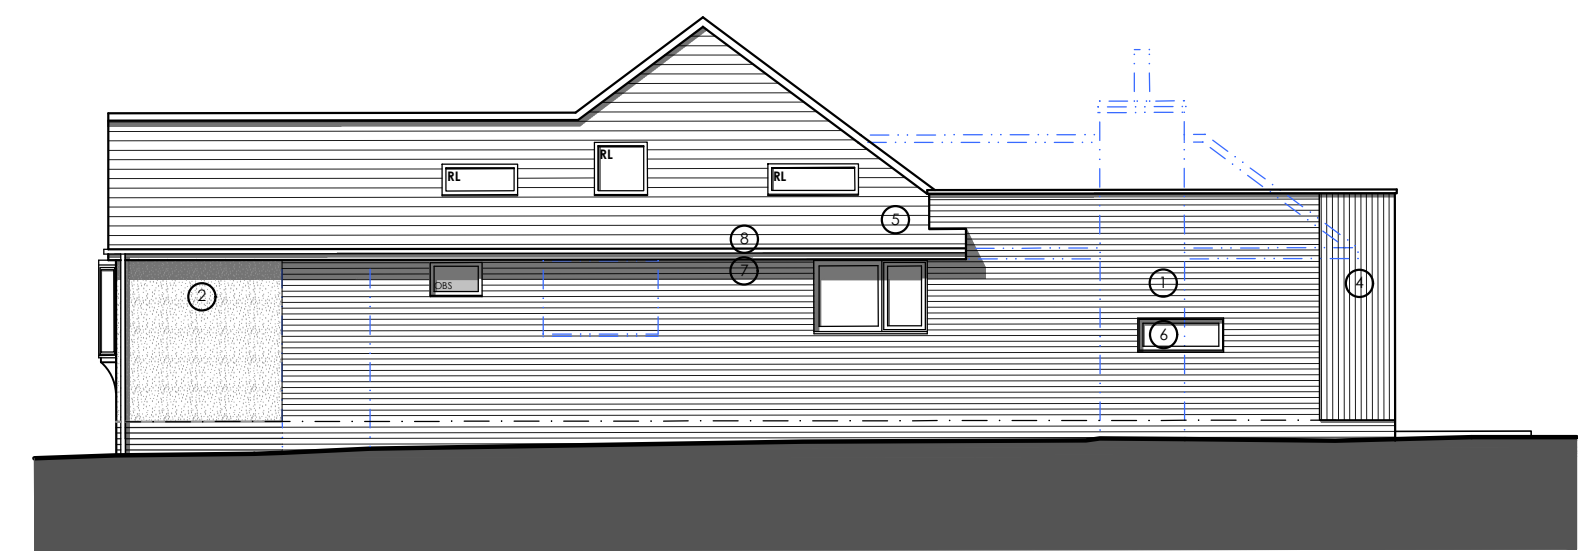

SIDE, NORTH ELEVATION

WGADD

WHITE + GRAYARCHITECTURE / DESIGN / DEVELOP LTD
159 Chamberlayne Road, Eastleigh, SOUTHAMPTON,
SO50 5JG.

16 Truleigh Drive, Portslade, BRIGHTON, BN41 2YQ.

Telephone STEVEN (SOUTHAMPTON) 07909961007,
MARTIN (BRIGHTON) 07788175278

Email whiteandgray@wgadd.co.uk
Website www.wgadd.co.uk

Project Title

11a Thorold Road, Chandlers Ford, SO53 5BS

Drawing No

WG223 100-05

Revision

P01

Drawing Title

Proposed Floor Plans, Elevations and Section A-A. **PLANNING ISSUE**


Issue Status

Scale

1:100 @A1

Date

March 2024

 

EXISTING MATERIALS KEY

- ① BURNT ORANGE/ RED BRICKWORK
- ② WHITE RENDER
- ③ WANEY EDGE TIMBER CLADDING
- ④ BLACK VERTICAL TIMBER/ TIMBER EFFECT CLADDING
- ⑤ RUSTIC BROWN INTERLOCKING ROOF TILES
- ⑥ GREY FRAMED WINDOWS & DOORS
- ⑦ BLACK FASCIA/ SOFFITS
- ⑧ BLACK RAIN WATER GOODS

KEY

- Building Outline/ Landscaped Areas To Be Demolished
- Obscured Windows
- Site boundary

This drawing has been produced for planning purposes only do not use for any other reason without prior consent of WGADD LTD, this drawing is copyright.