
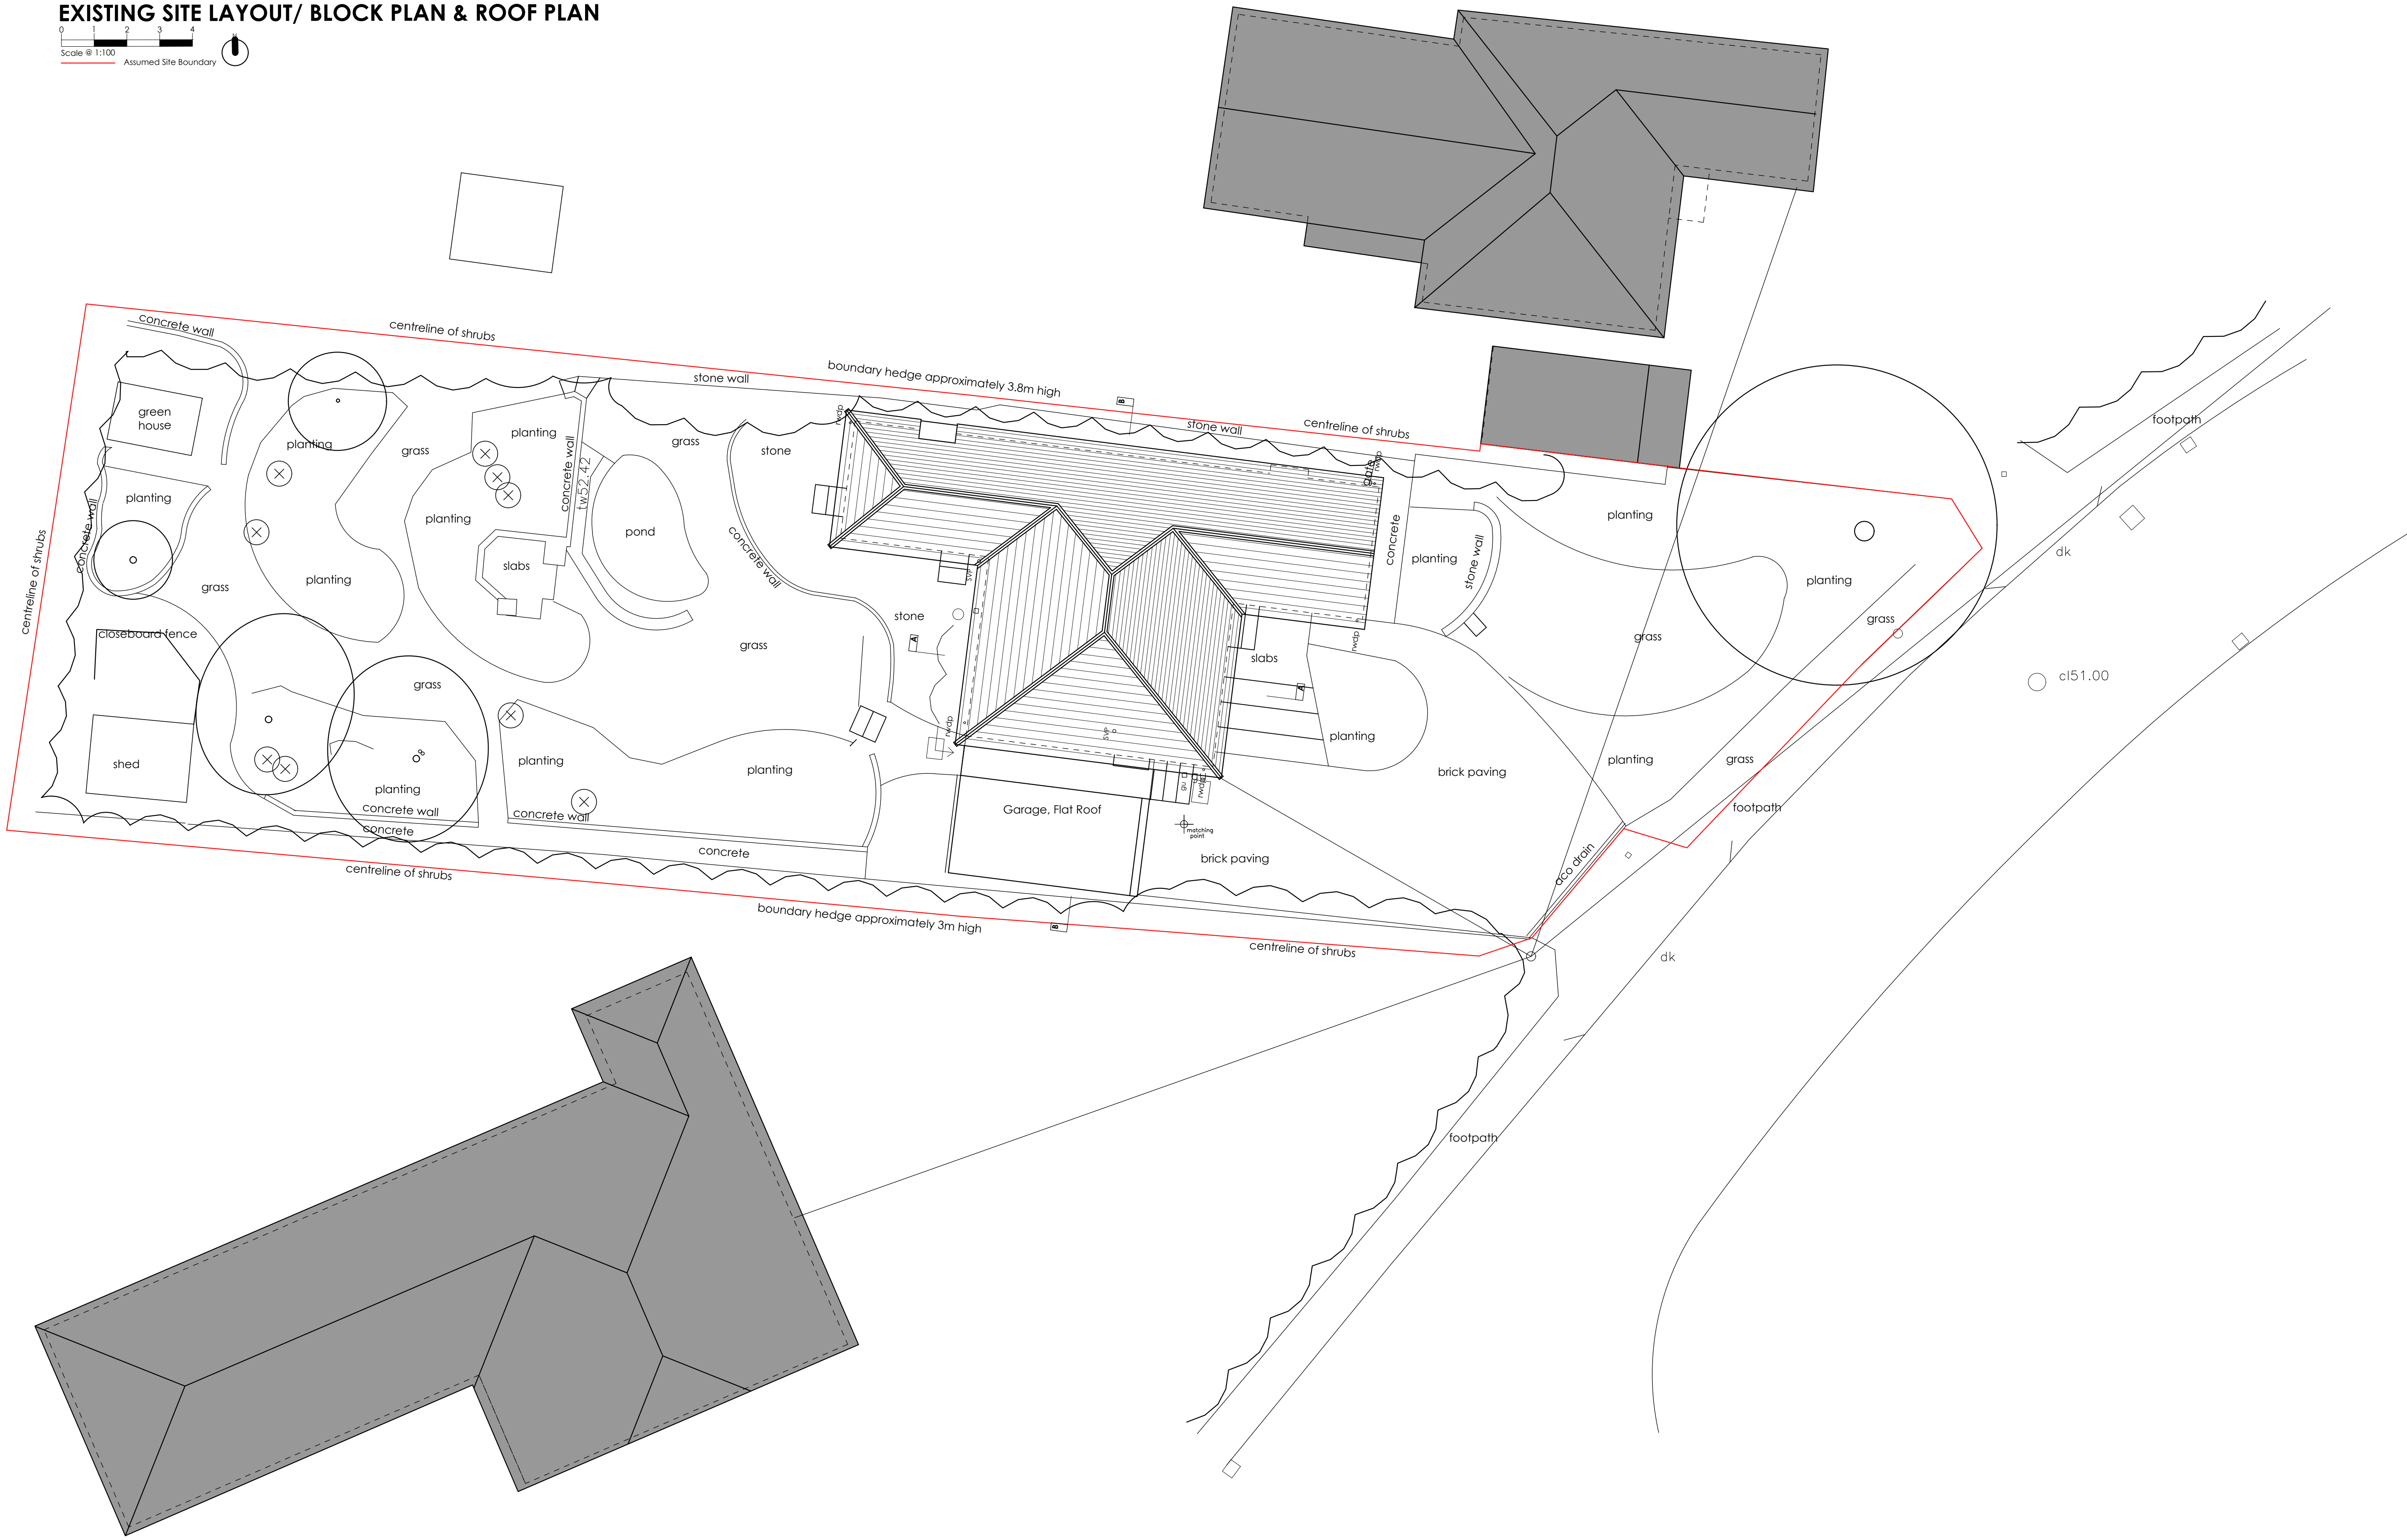


EXISTING SITE LAYOUT/ BLOCK PLAN & ROOF PLAN

 

WGADD

WHITE + GRAYARCHITECTURE / DESIGN / DEVELOP LTD

Address159 Chamberlayne Road, Eastleigh, SOUTHAMPTON, SO50 5JG.

16 Truleigh Drive, Portslade, BRIGHTON, BN41 2YQ.

TelephoneSTEVEN (SOUTHAMPTON) 07909961007, MARTIN (BRIGHTON) 07788175278

Emailwhiteandgray@wgadd.co.uk

Websitewww.wgadd.co.uk

Project Title
11a Thorold Road, Chandlers Ford, SO53 5BS

Drawing Title
Existing Site Layout/ Block Plan & Roof Plan.

Drawing No
WG223 100-02

Revision
P01

Issue Status
PLANNING ISSUE

Scale
1:100 @A1

Date
March 2024

This drawing has been produced for planning purposes only do not use for any other reason without prior consent of WGADD LTD, this drawing is copyright.