

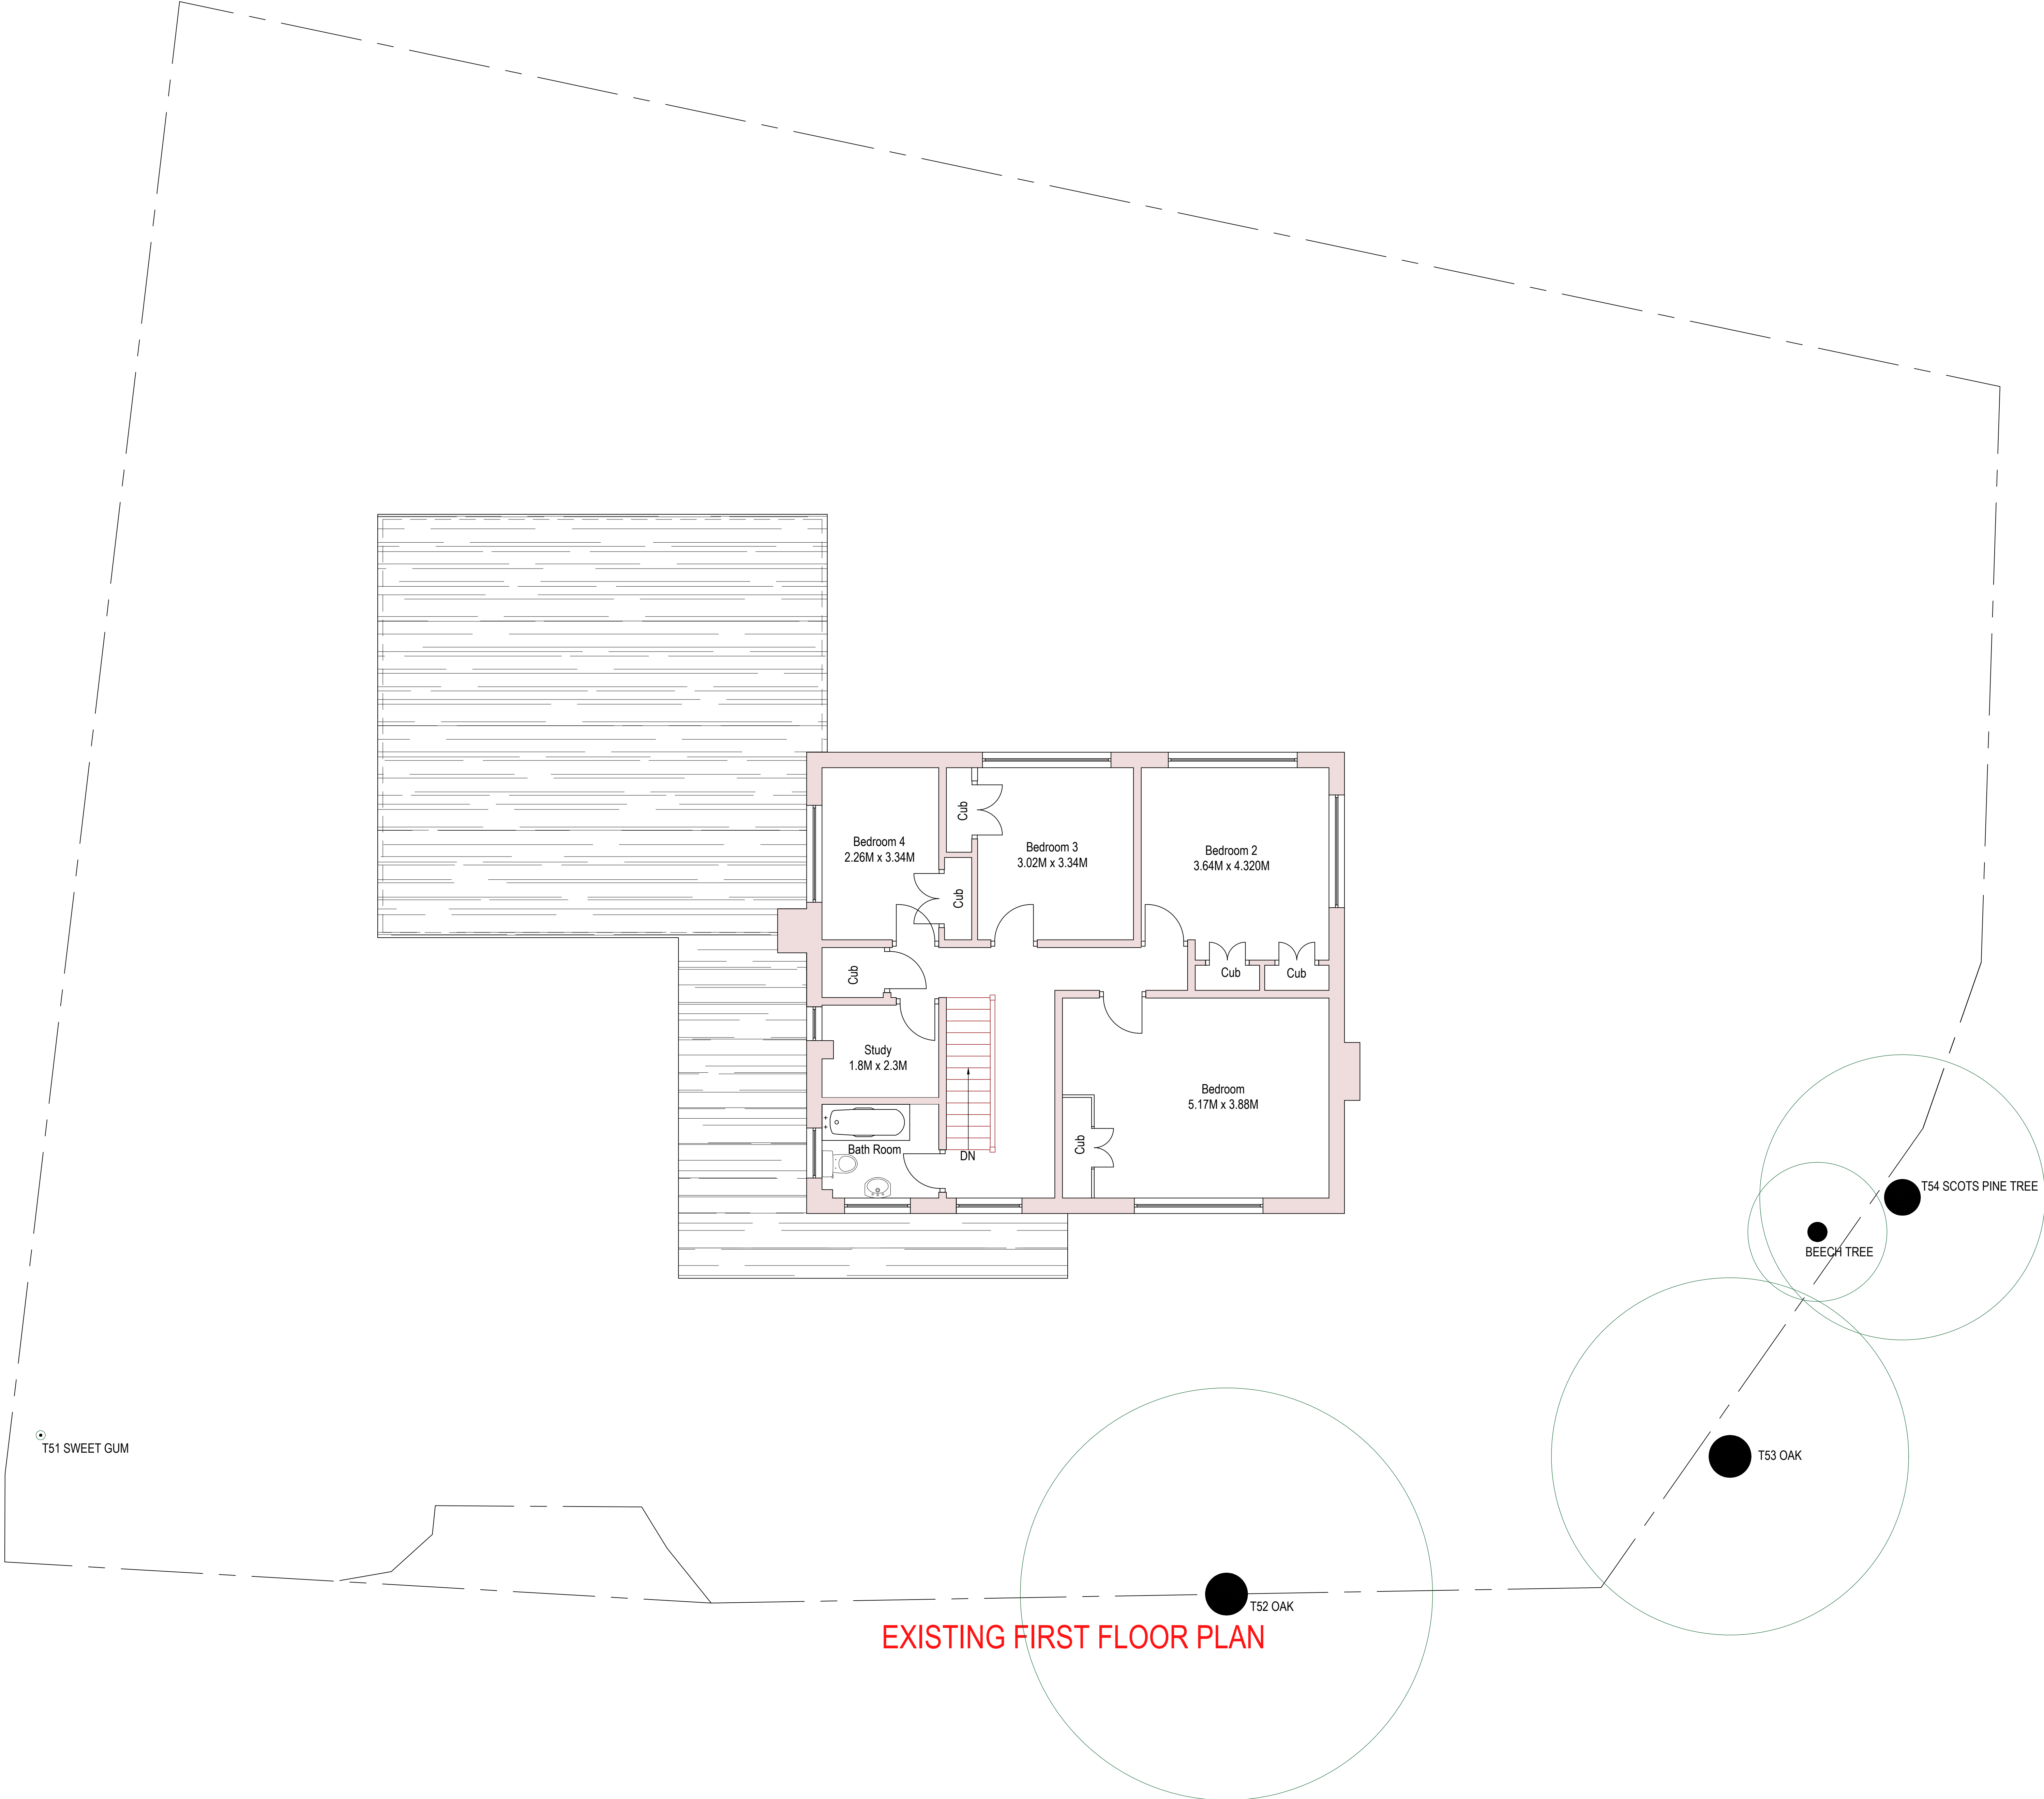


 

EXISTING FIRST FLOOR PLAN

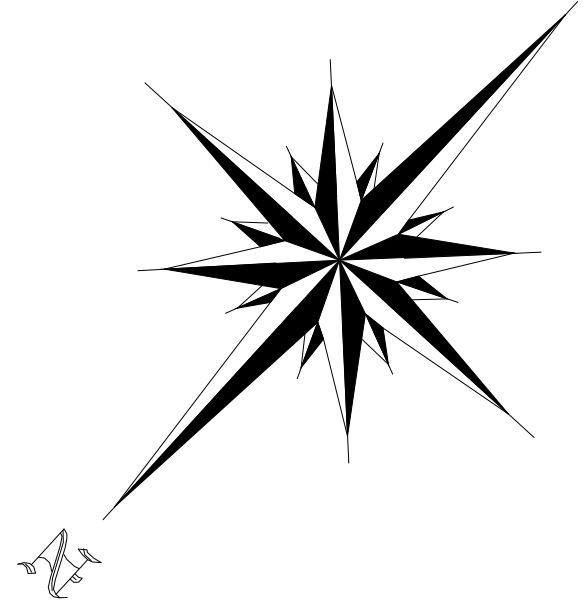

Drawing Title:	Filename:	Date:	Scale:
EXISTING FIRST FLOOR PLAN	A0/26LR/02	MARCH 2024	A0-1:50
26 LAKEWOOD ROAD		Rev 0	

THIS DRAWING IS THE COPYRIGHT OF BALDWIN ENGINEERING AND MAY NOT BE COPIED, ALTERED OR REPRODUCED IN ANY WAY OR PASSED TO A THIRD PARTY WITHOUT THEIR WRITTEN AUTHORITY. ALL DIMENSIONS TO BE CHECKED ON SITE BEFORE COMMENCING WORK.