


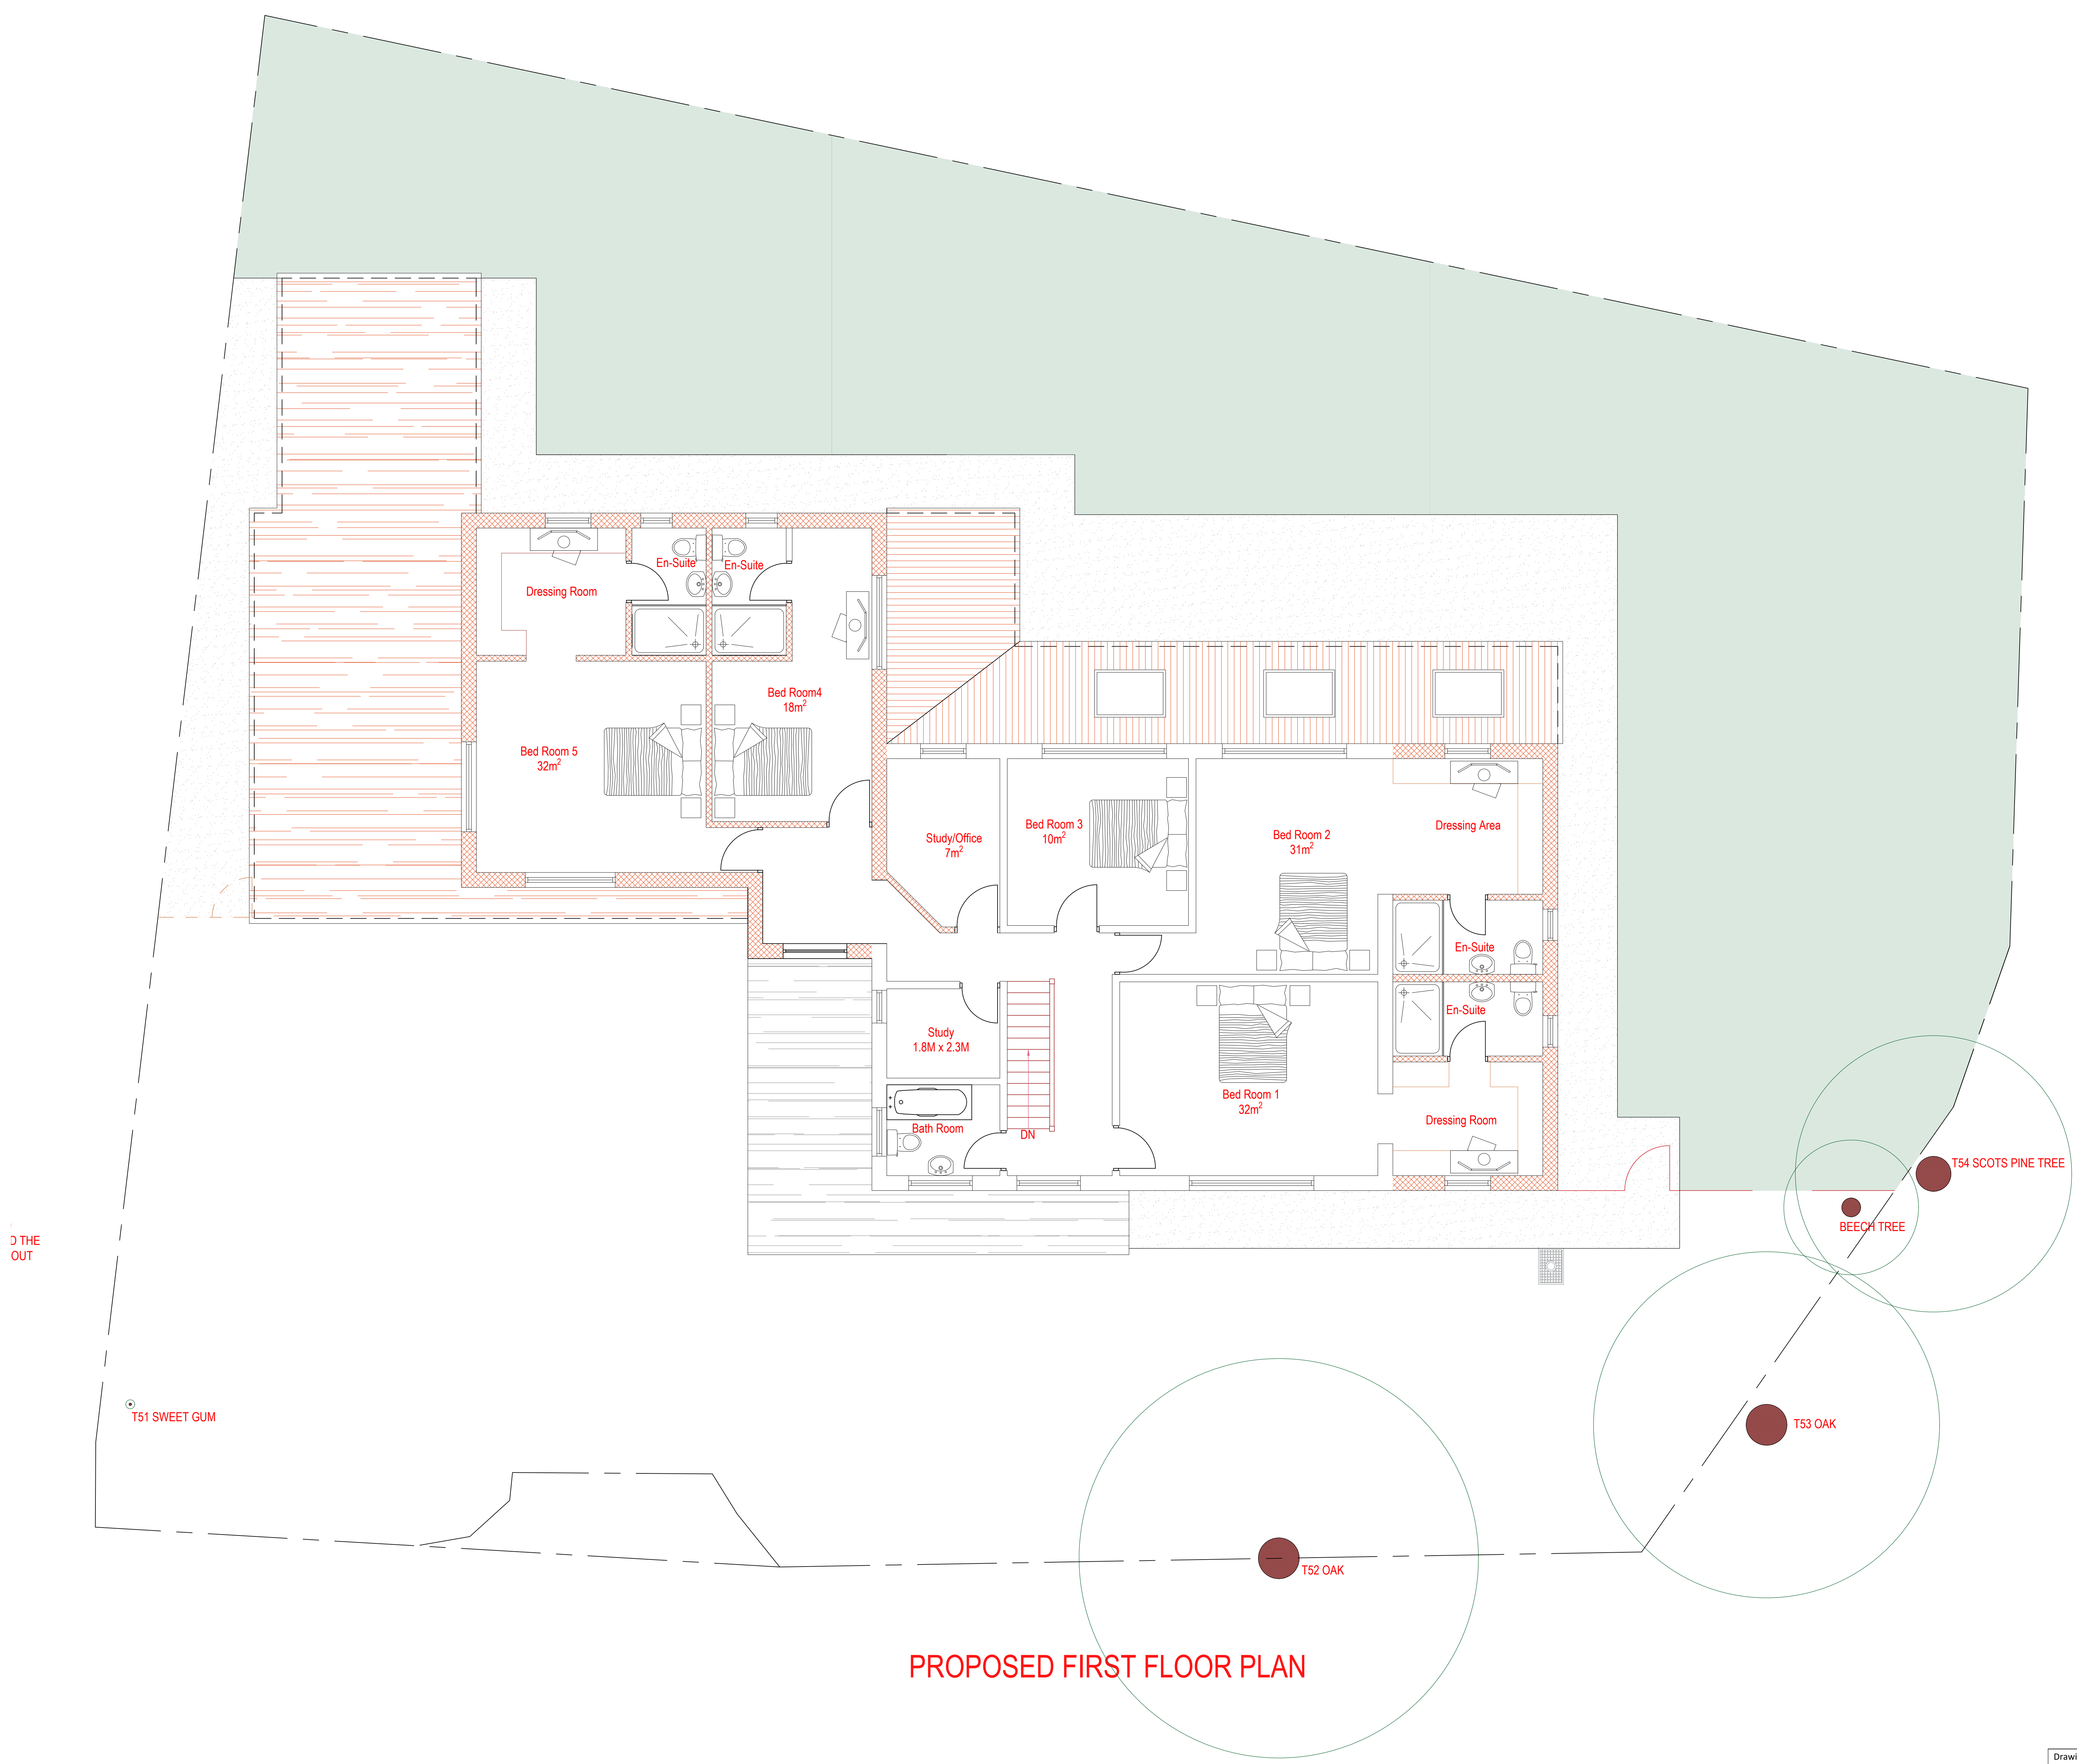

PROPOSED FIRST FLOOR PLAN

Drawing Title:	Filename:	Date:	Scale:
PROPOSED FIRST FLOOR PLAN	A0/26LR/06	MARCH 2024	A0 : 1:50
26 LAKEWOOD ROAD			

THIS DRAWING IS THE COPYRIGHT OF BALANDER (BOROWIS) HERE AND MAY NOT BE COPIED, ALTERED OR REPRODUCED IN ANY WAY OR PASSED TO A THIRD PARTY WITHOUT THEIR WRITTEN AUTHORITY. ALL DIMENSIONS TO BE CHECKED ON SITE BEFORE COMMENCING WORK.

Rev 0