



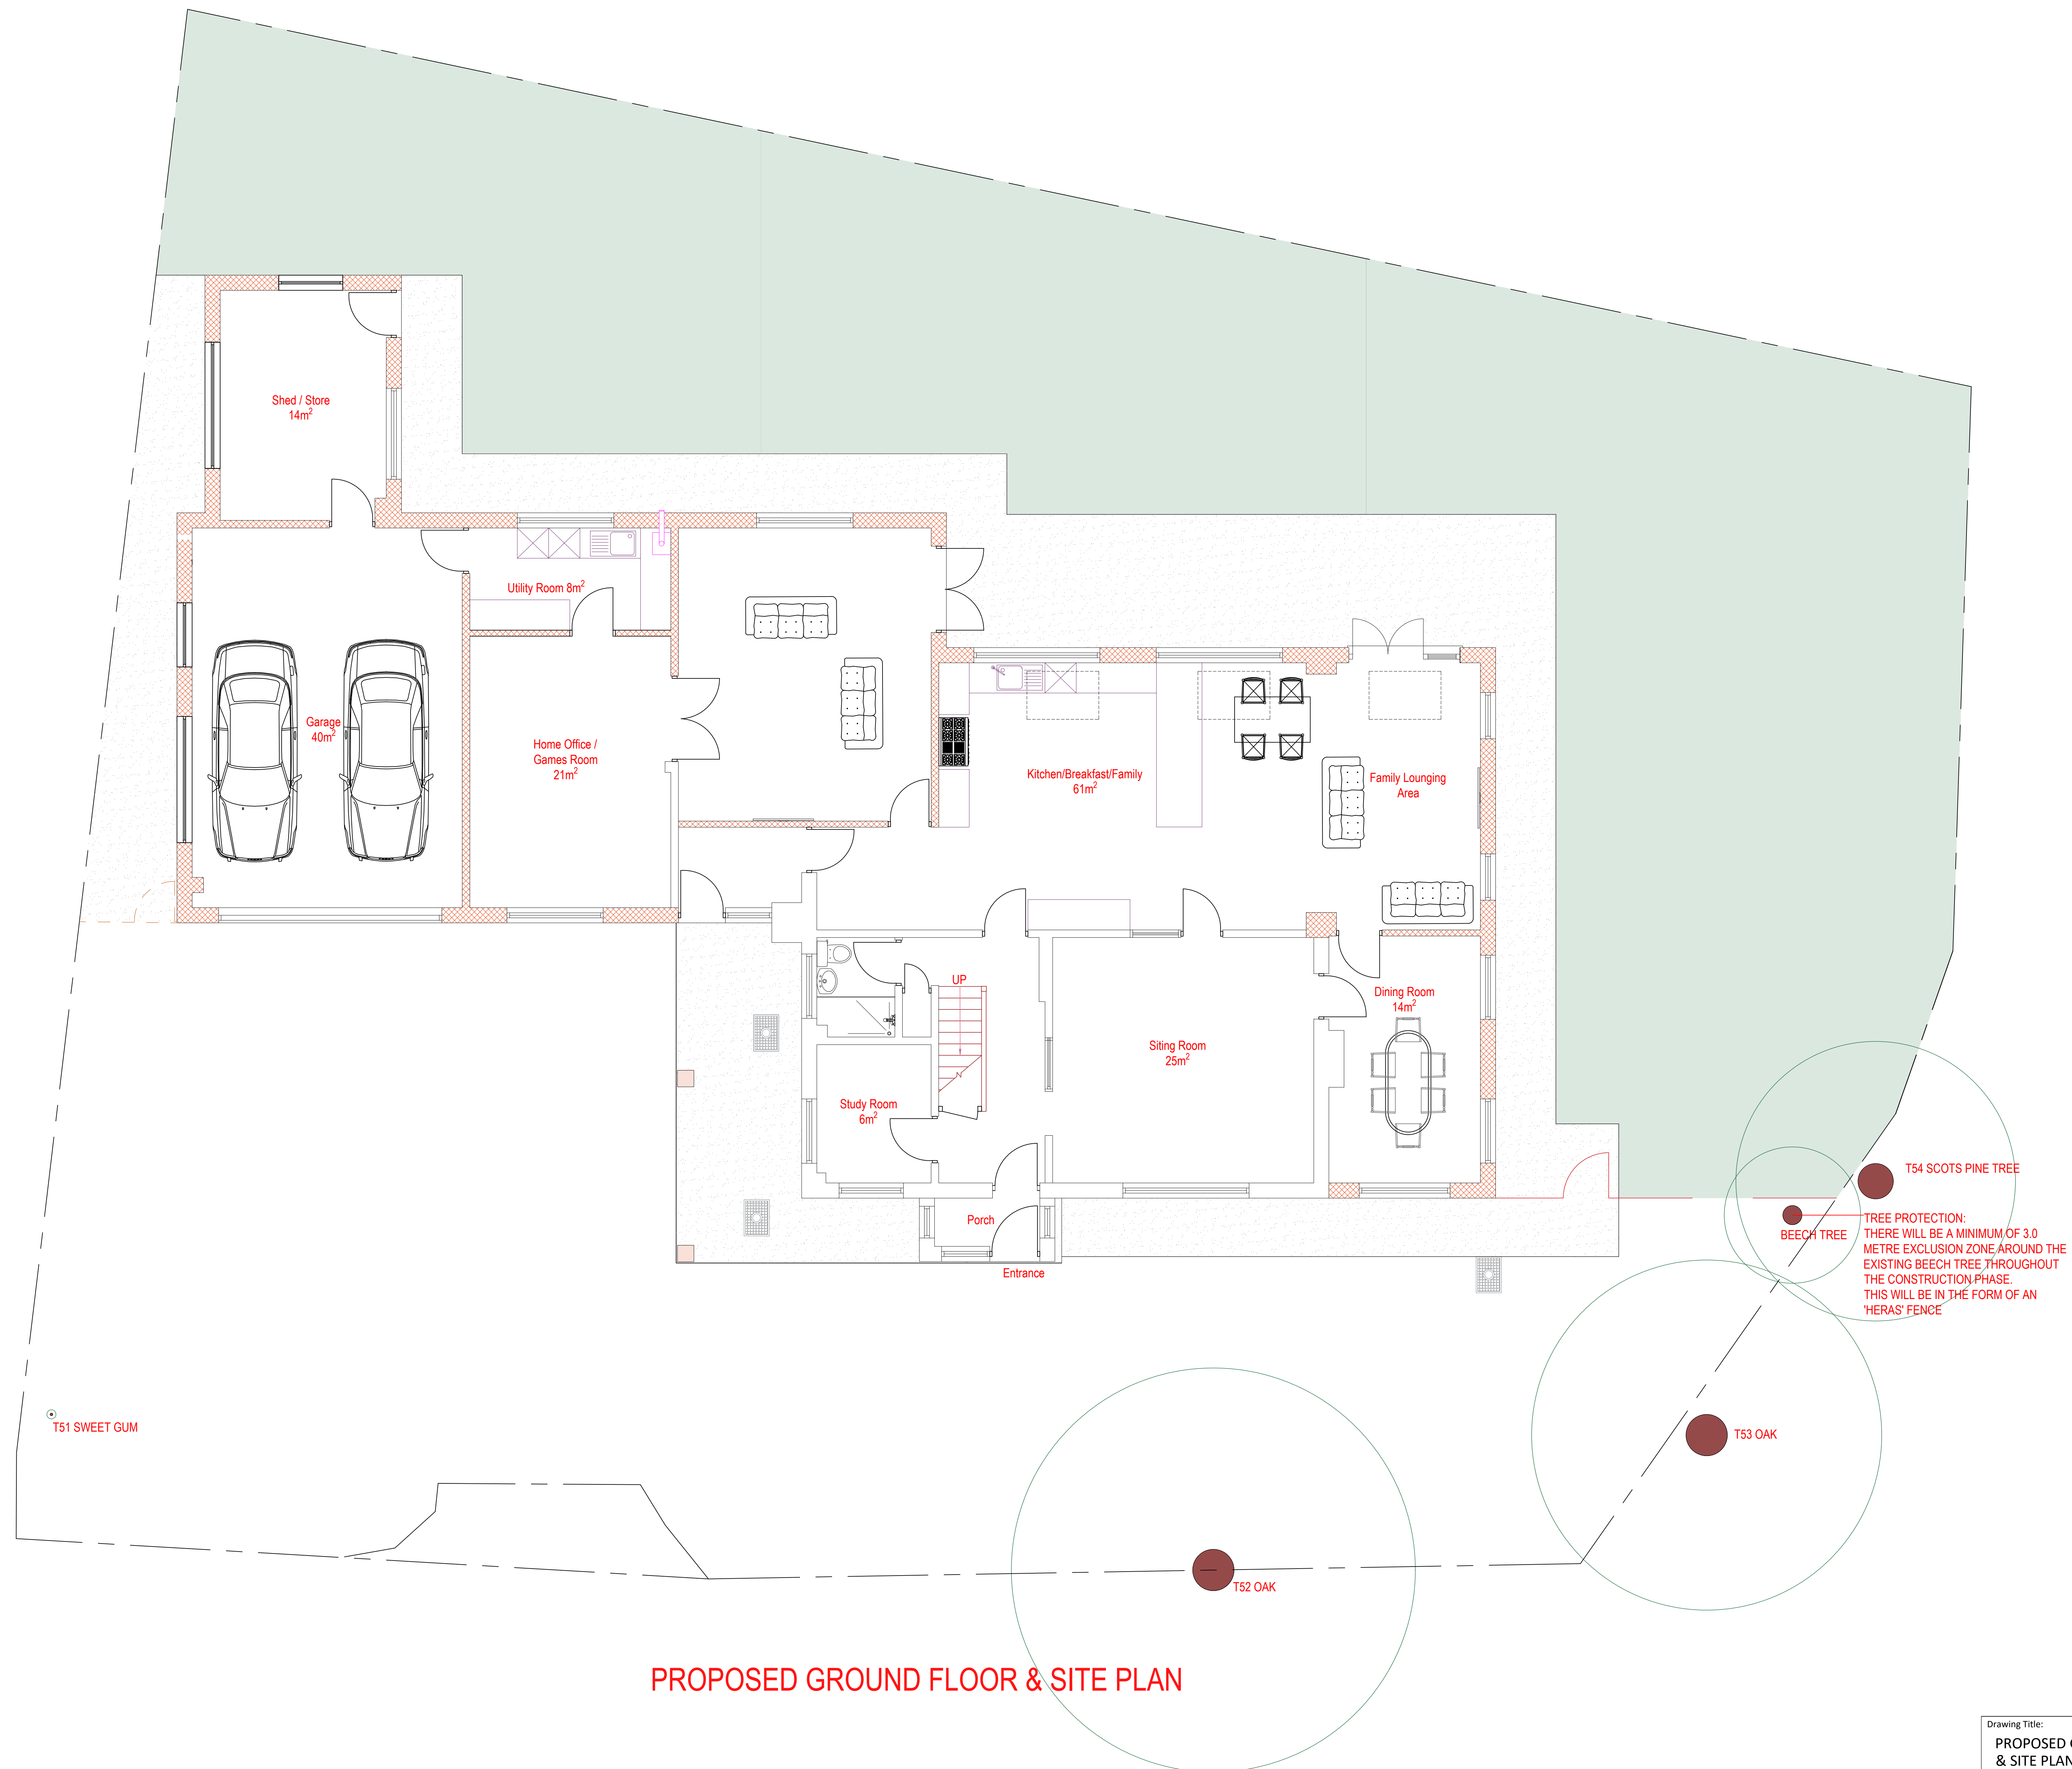

PROPOSED GROUND FLOOR & SITE PLAN

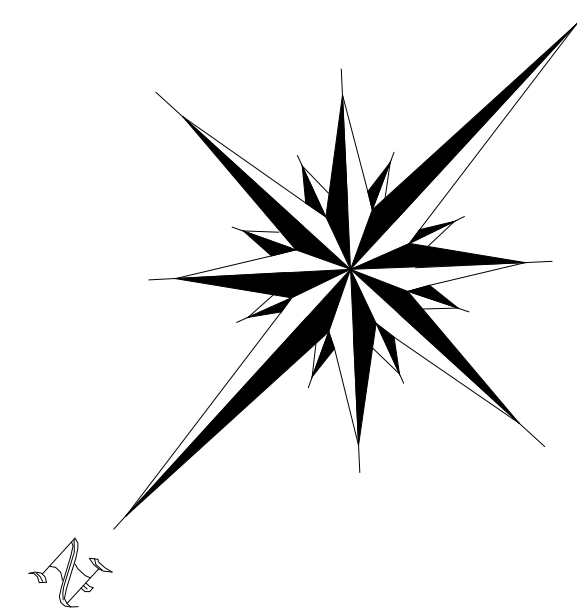

Drawing Title:	Filename:	Date:	Scale:
PROPOSED GROUND FLOOR & SITE PLAN	A0/26LR/05	MARCH 2024	A0 - 1:50
26 LAKEWOOD ROAD		Rev 0	

THIS DRAWING IS THE COPYRIGHT OF BAUNDELL (BORROW) HERE AND MAY NOT BE COPIED, ALTERED OR REPRODUCED IN ANY WAY OR PASSED TO A THIRD PARTY WITHOUT THEIR WRITTEN AUTHORITY. ALL DIMENSIONS TO BE CHECKED ON SITE BEFORE COMMENCING WORK.