


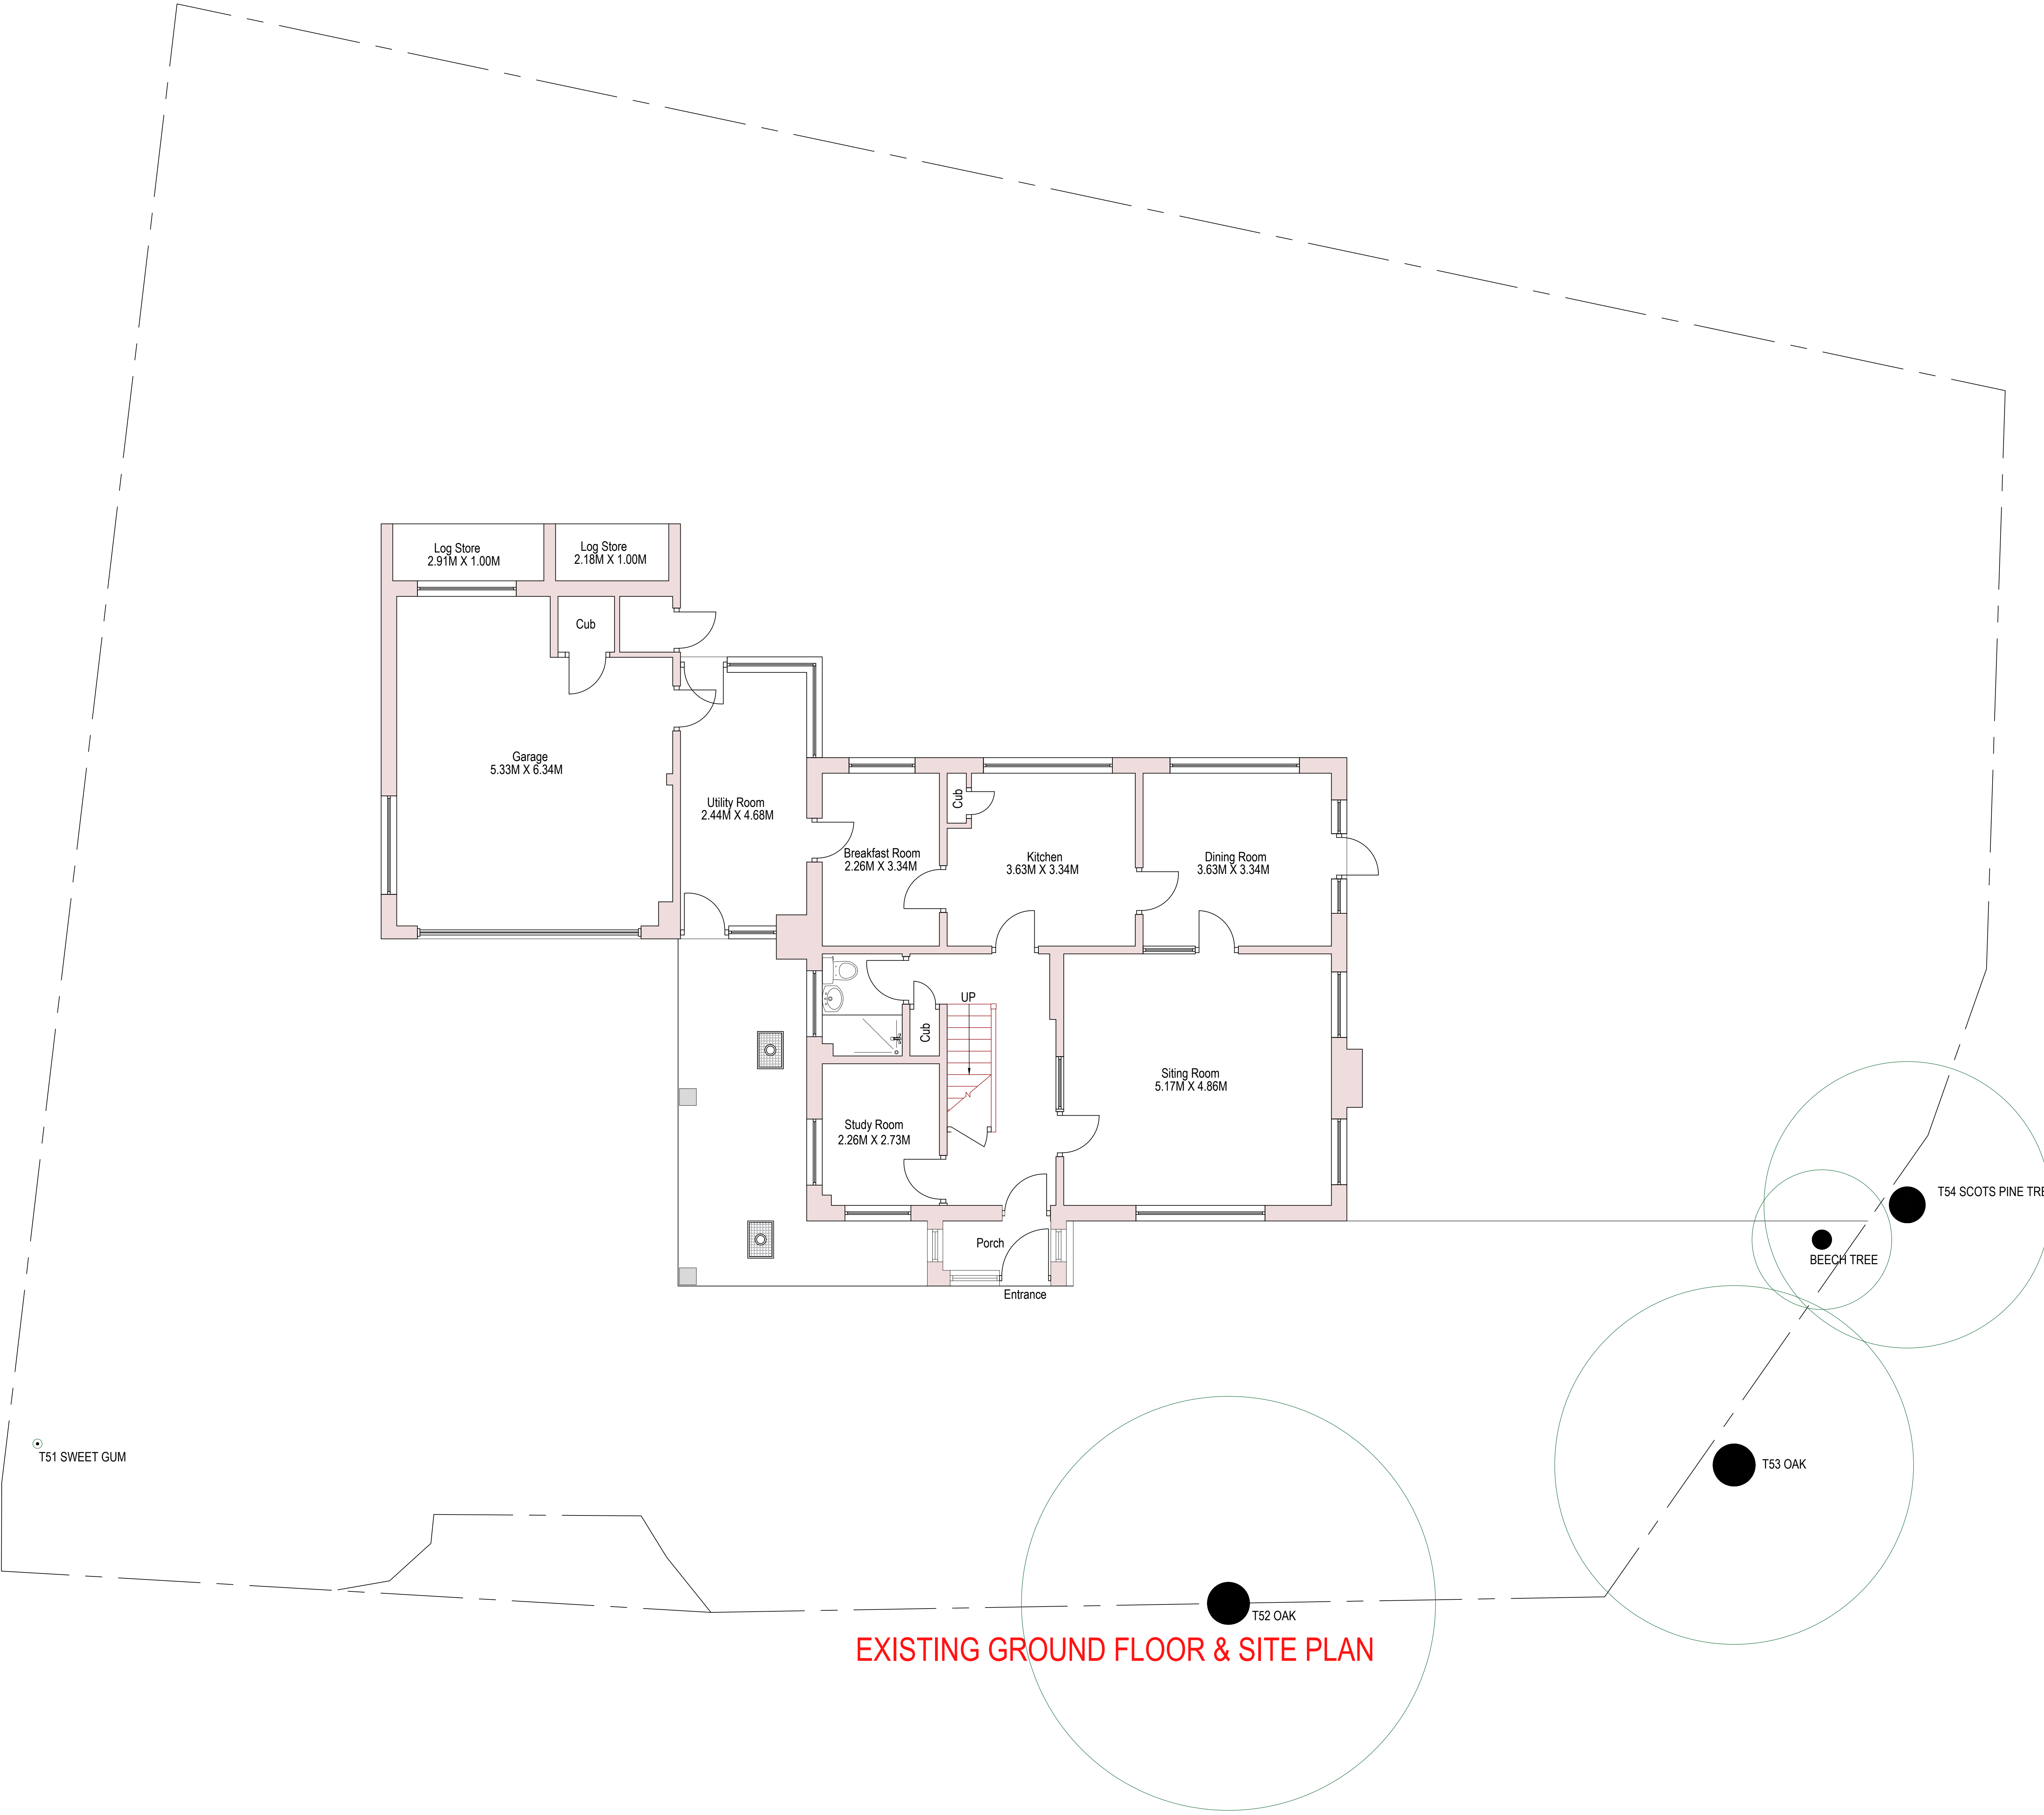

EXISTING GROUND FLOOR & SITE PLAN

Drawing Title:	Filename:	Date:	Scale:
EXISTING GROUND FLOOR & SITE PLAN	A0/26LR/01	MARCH 2024	A0 - 1:50
Rev 0			

THIS DRAWING IS THE COPYRIGHT OF BALDWIN ENGINEERING AND MAY NOT BE COPIED, ALTERED OR REPRODUCED IN ANY WAY OR ISSUED TO A THIRD PARTY WITHOUT THEIR WRITTEN AUTHORITY. ALL DIMENSIONS TO BE CHECKED ON SITE BEFORE COMMENCING WORK.