



EXISTING FRONT ELEVATION




EXISTING REAR ELEVATION




EXISTING LEFT SIDE ELEVATION



EXISTING RIGHT SIDE ELEVATION

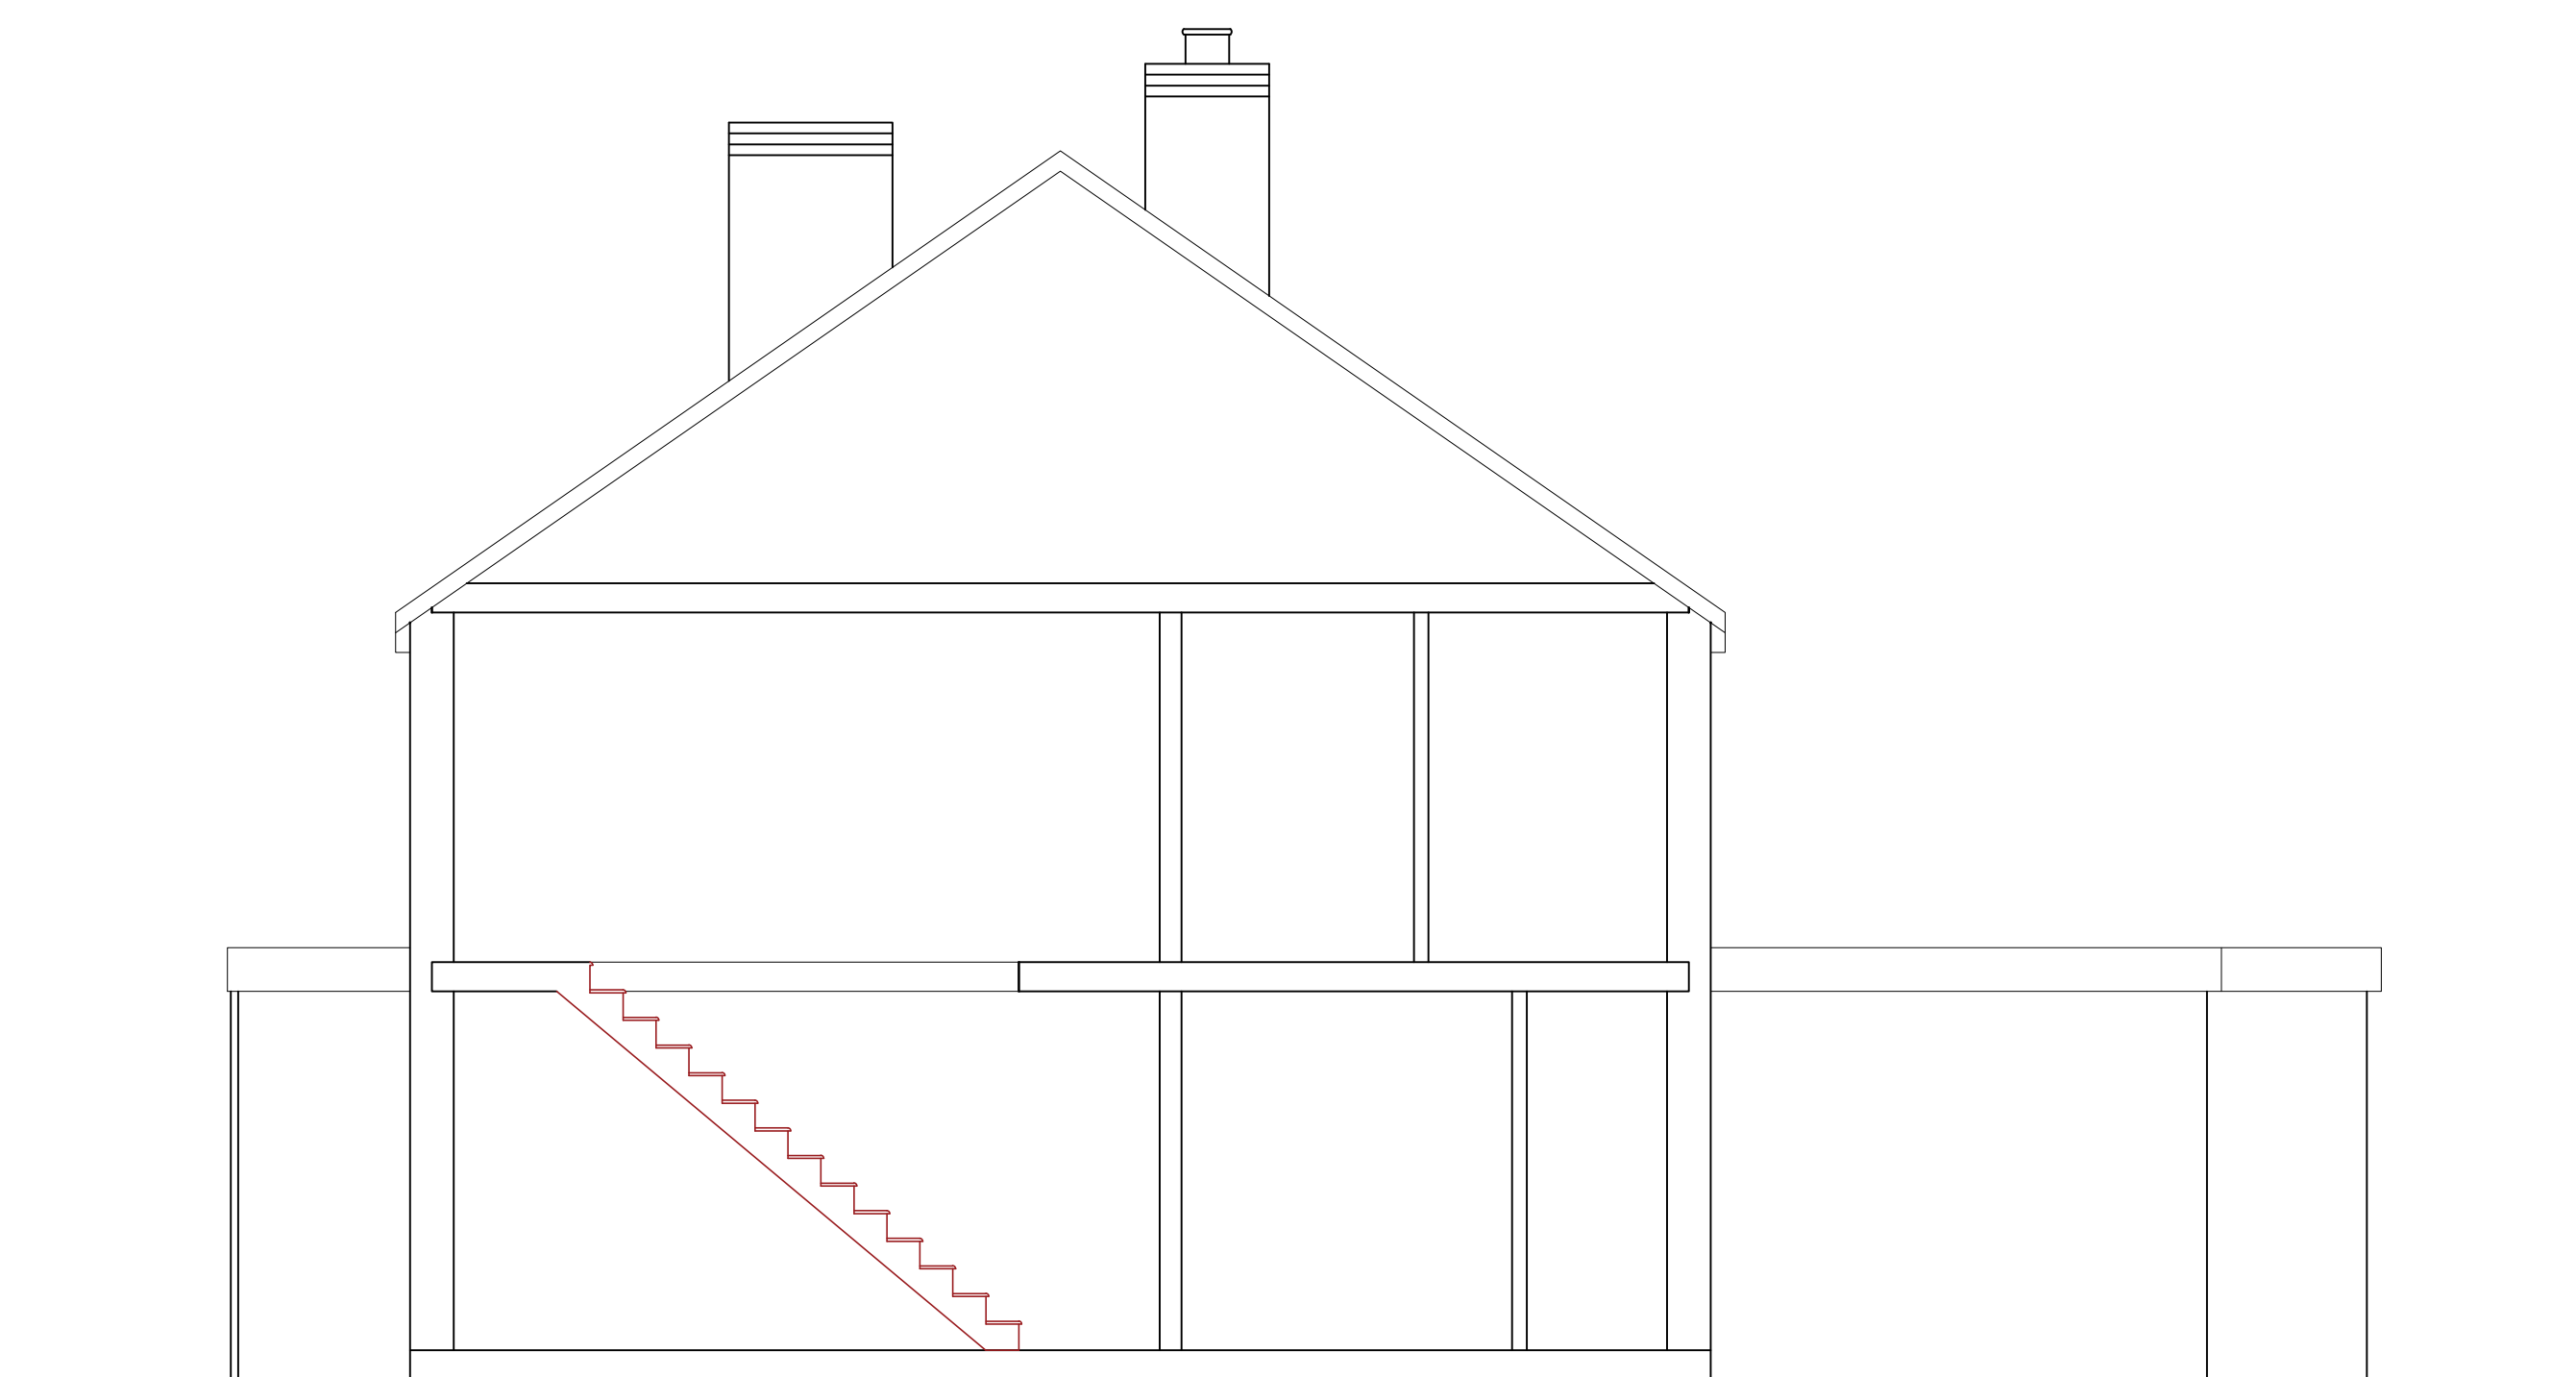

EXISTING SECTION

 

Drawing Title:	Filename:	Date:	Scale:
EXISTING ELEVATIONS & SECTION	A0/26LR/04	MARCH 2024	A0 - 1:50
26 LAKEWOOD ROAD		Rev 0	

THIS DRAWING IS THE COPYRIGHT OF BAUBINDER (BOWNE) HERE AND MAY NOT BE COPIED, ALTERED OR REPRODUCED IN ANY WAY OR PASSED TO A THIRD PARTY WITHOUT THEIR WRITTEN AUTHORITY. ALL DIMENSIONS TO BE CHECKED ON SITE BEFORE COMMENCING WORK.