
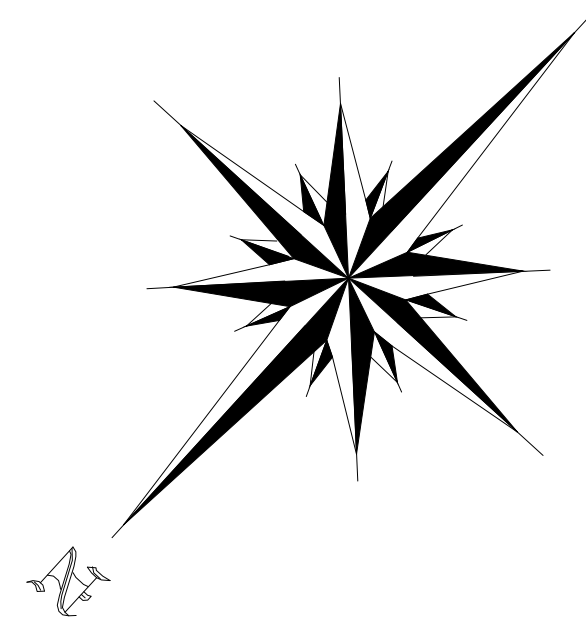


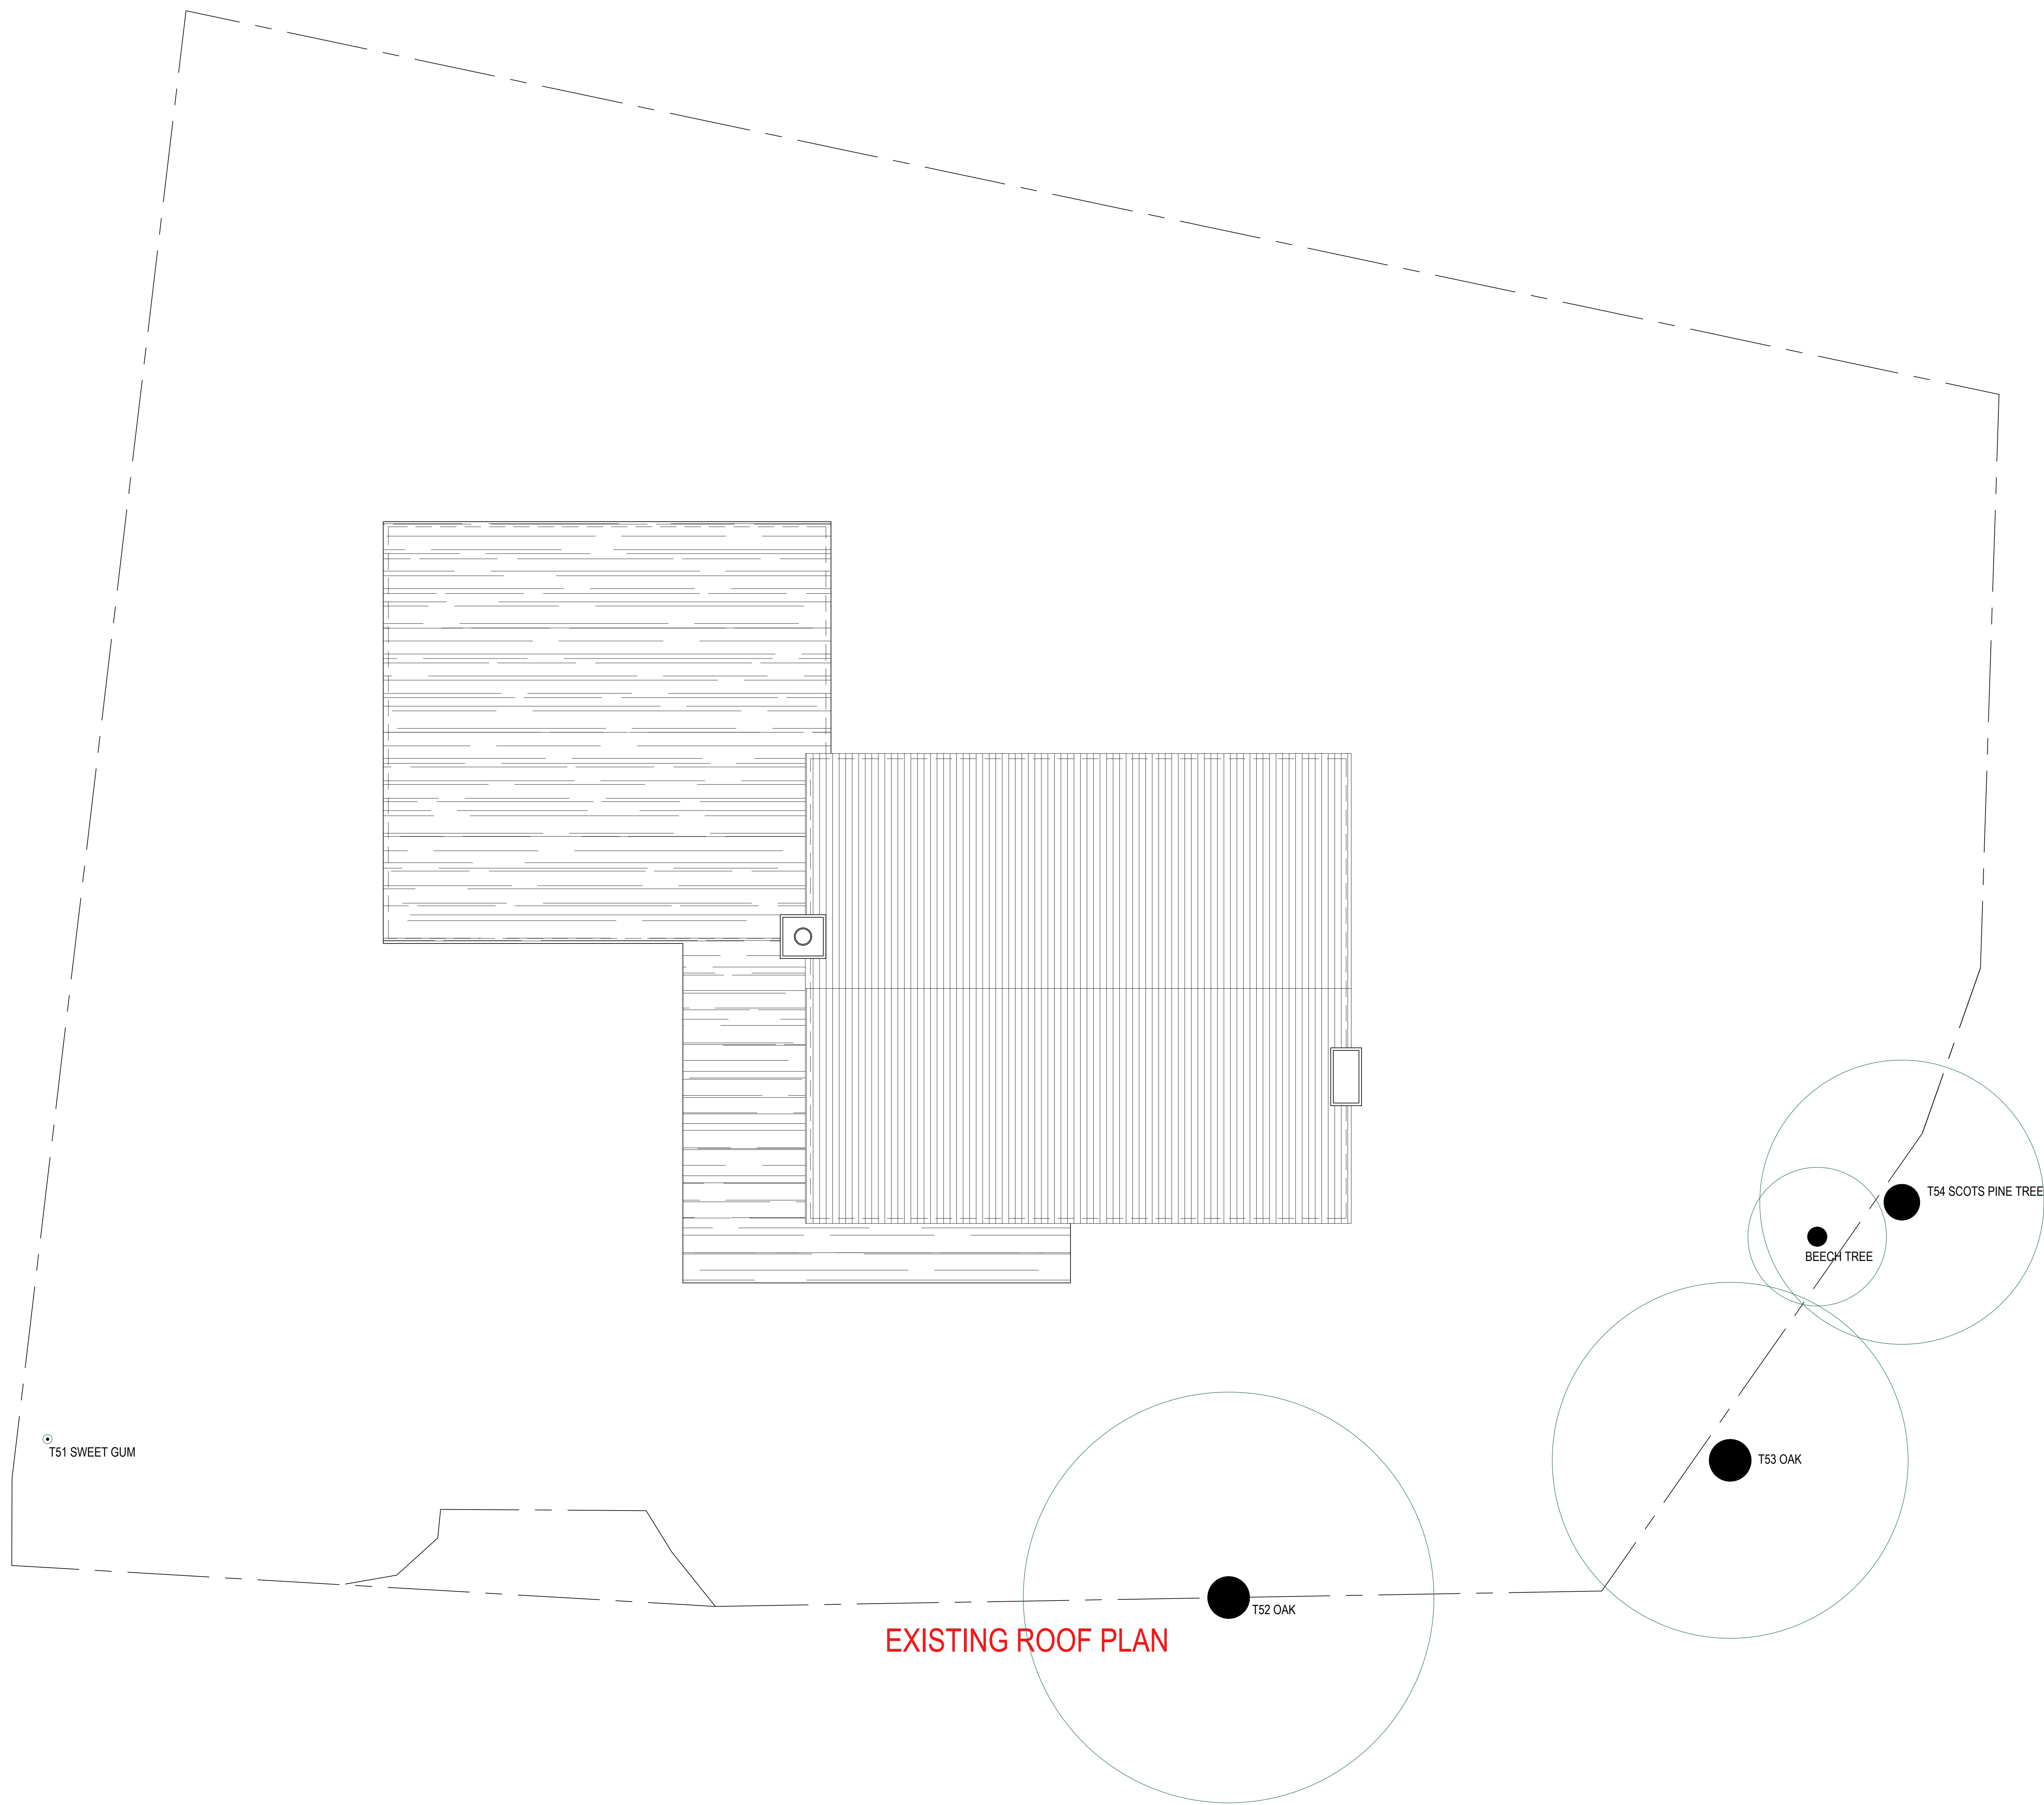

Drawing Title:		Filename:	Date:	Scale:
EXISTING ROOF PLAN		A0/26LR/03	MARCH 2024	A0 - 1:50
26 LAKEWOOD ROAD				

THIS DRAWING IS THE COPYRIGHT OF BALDWIN ENGINEERING AND MAY NOT BE COPIED, ALTERED OR REPRODUCED IN ANY WAY OR PASSED TO A THIRD PARTY WITHOUT THEIR WRITTEN AUTHORITY. ALL DIMENSIONS TO BE CHECKED ON SITE BEFORE COMMENCING WORK.

Rev 0