



PROPOSED FLOOR PLAN 1:100

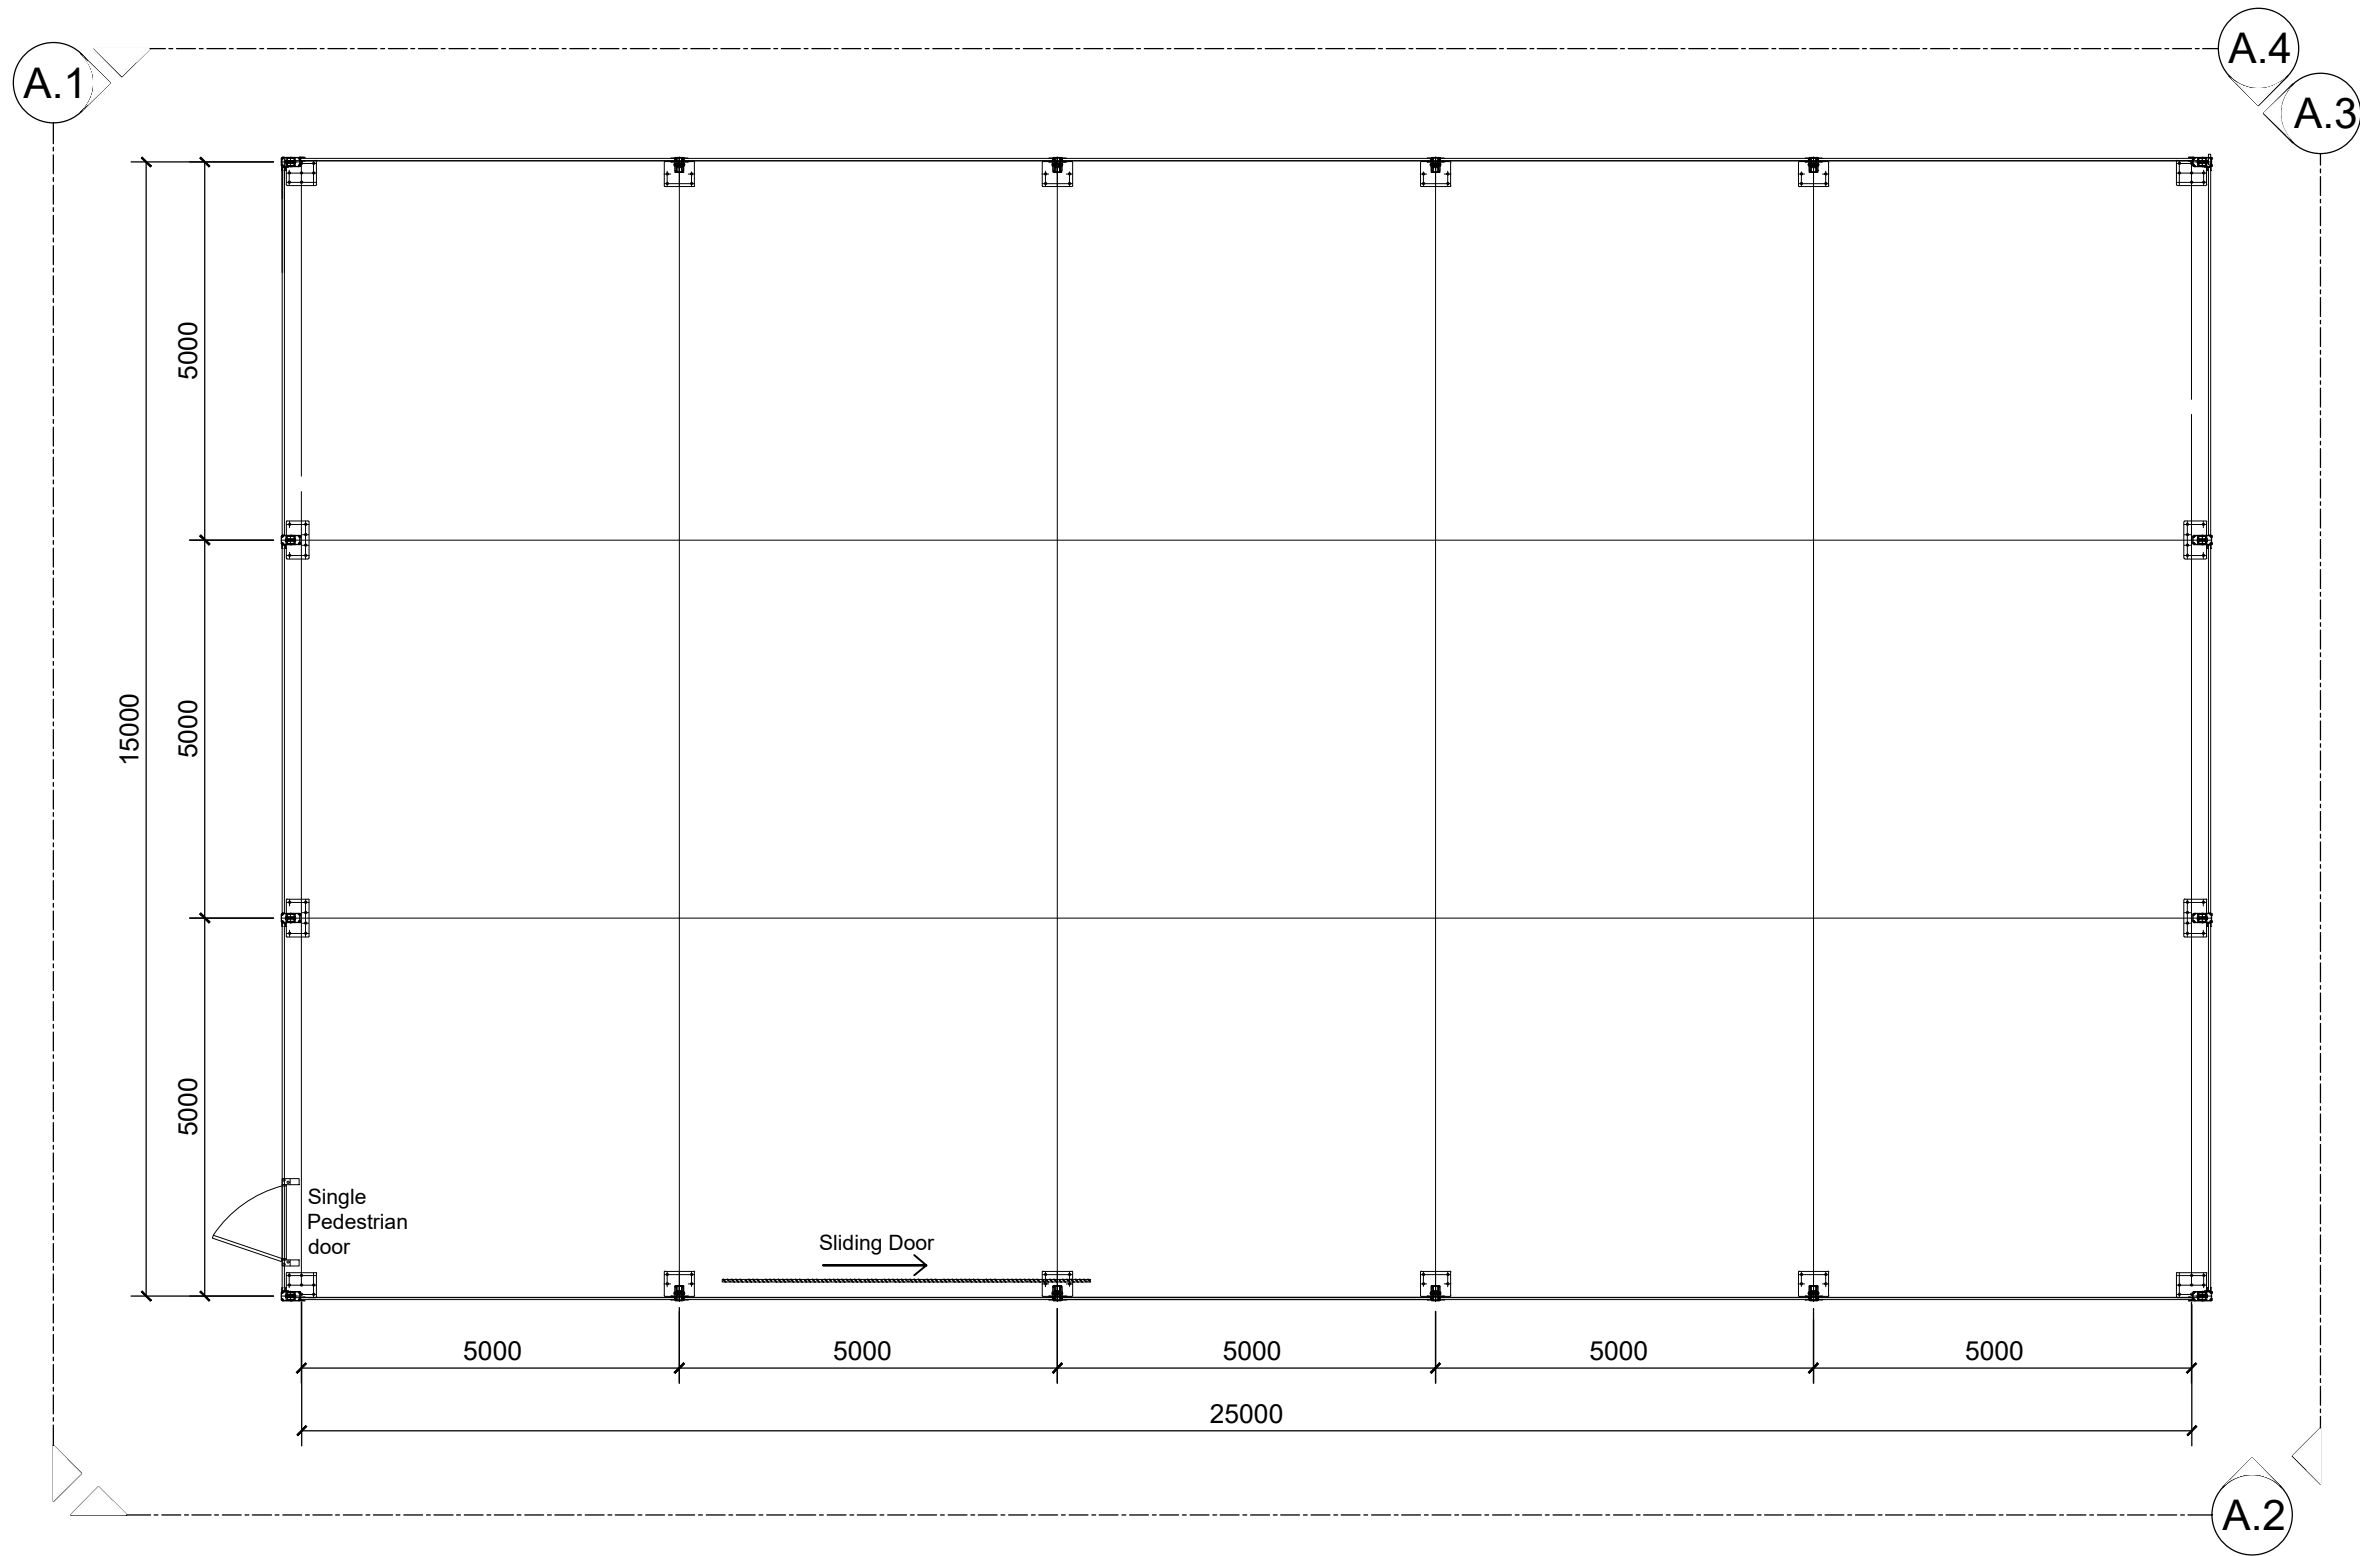

PROPOSED ELEVATIONS 1:100

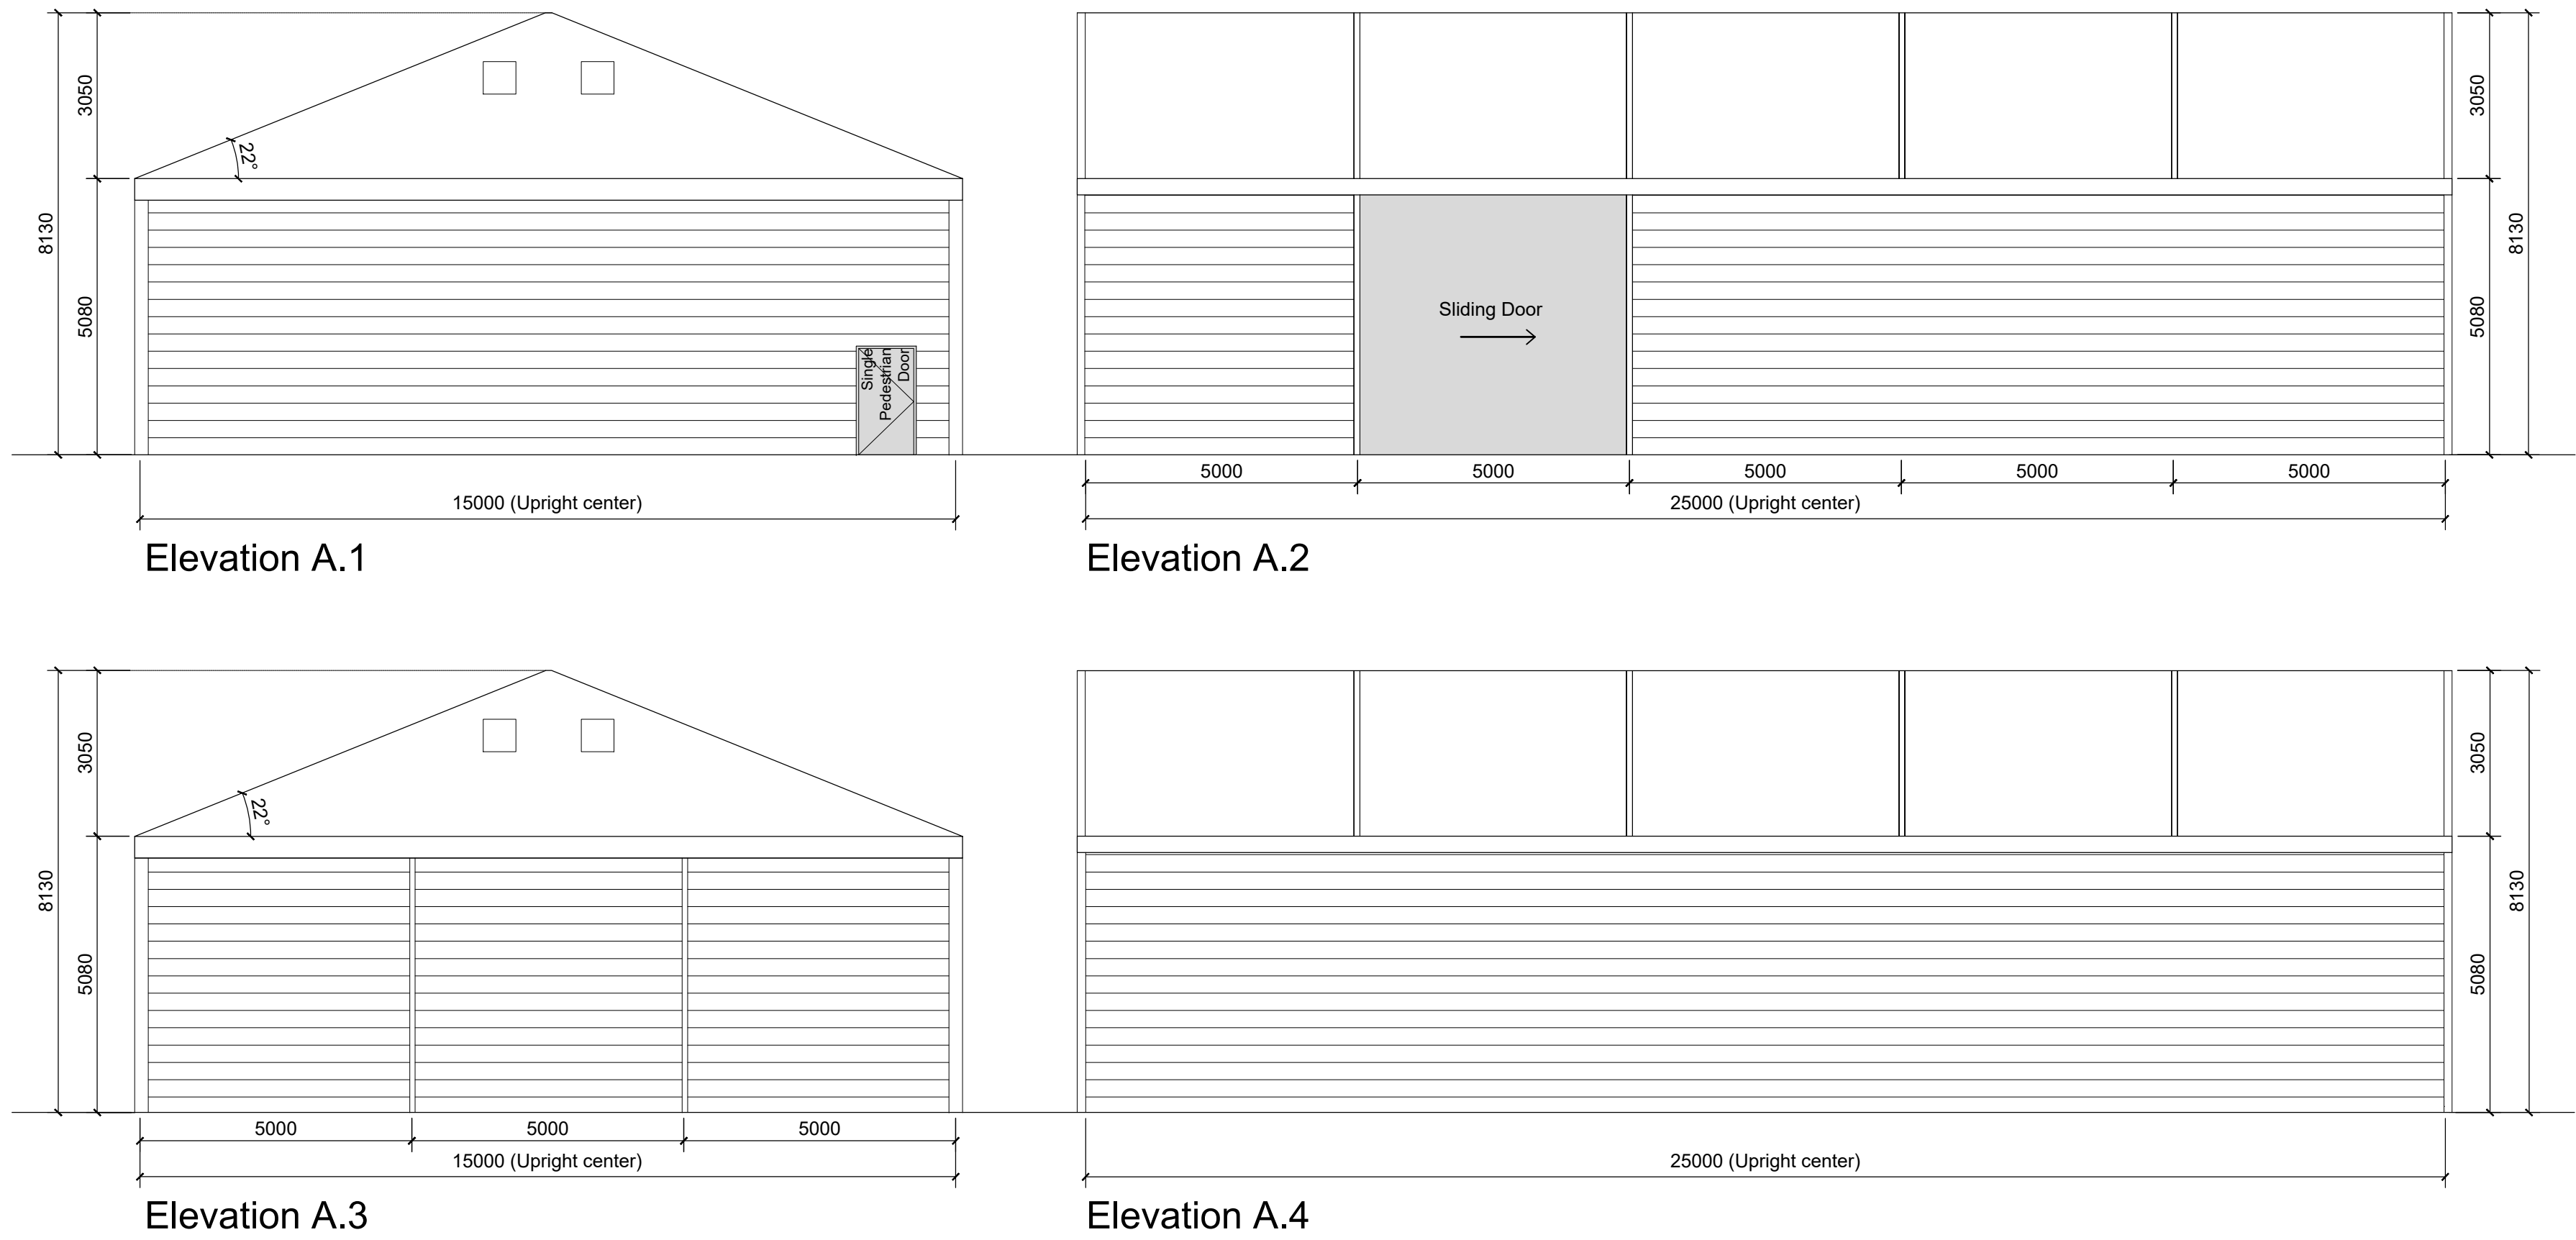

©TRIANGLE ARCHITECTS LIMITED
■THIS DRAWING IS THE SUBJECT OF COPYRIGHT WHICH VESTS IN TRIANGLE ARCHITECTS LIMITED. IT IS AN INFRINGEMENT OF COPYRIGHT TO REPRODUCE THIS DRAWING, BY WHATEVER MEANS, INCLUDING ELECTRONIC, WITHOUT THE EXPRESS WRITTEN CONSENT OF TRIANGLE ARCHITECTS LIMITED WHICH RESERVES ALL ITS RIGHTS.
■TRIANGLE ARCHITECTS LIMITED ASSERTS ITS RIGHTS TO BE IDENTIFIED AS THE AUTHOR OF THIS DESIGN.
■DRAWING NOT TO BE SCALED. FIGURED DIMENSIONS TO BE WORKED TO IN ALL CASES.
■THE CONTRACTOR IS RESPONSIBLE FOR CHECKING DIMENSIONS, TOLERANCES & REFERENCES.
■ANY DISCREPANCY TO BE VERIFIED WITH THE ARCHITECT BEFORE PROCEEDING WITH THE WORKS.
■REPORT ERRORS & OMISSIONS TO ARCHITECT.
■WHERE AN ITEM IS COVERED BY DRAWINGS OF DIFFERENT SCALES, THE LARGER SCALE DRAWING TO BE WORKED TO. DO NOT SCALE FROM THE DRAWING. FIGURED DIMENSIONS TO BE WORKED TO IN ALL CASES.
■CHECK ALL DIMENSIONS ON SITE.
■DRAWING TO BE READ IN CONJUNCTION WITH THE HEALTH & SAFETY PLAN, AND ALL RELEVANT RISK ASSESSMENTS AND THE FOLLOWING DRAWINGS:

P01	20.03.24	HR	First Issue.
Rev	Date	By	Remarks
Client:			
Charles Kendall			
Project Name:			
Charles Kendall Warehouse			
Drawing Name:			
Proposed Warehouse			
Drawing Purpose:			
PLANNING			
R U g	Project Number:		Revision:
	24-007		P01
CDE no.	Project	Origin	Vol/Sys
	CHA - TRI - ZZ - 00 - DR - A - 3002	Level	Type
Status			
Scale @ A1: 1:100			
Drawn: HR			
Checked: 03/2024			
Date:			
1:100			
HR			
03/2024			
TRIANGLE ARCHITECTS			
Tel: 0161 272 3500			
E-mail: studio@trianglearchitects.co.uk			
Web: www.trianglearchitects.co.uk			
Twitter: @TriangleArch			
Raven House, 113 Fairfield Street, Manchester, M12 6EL			