

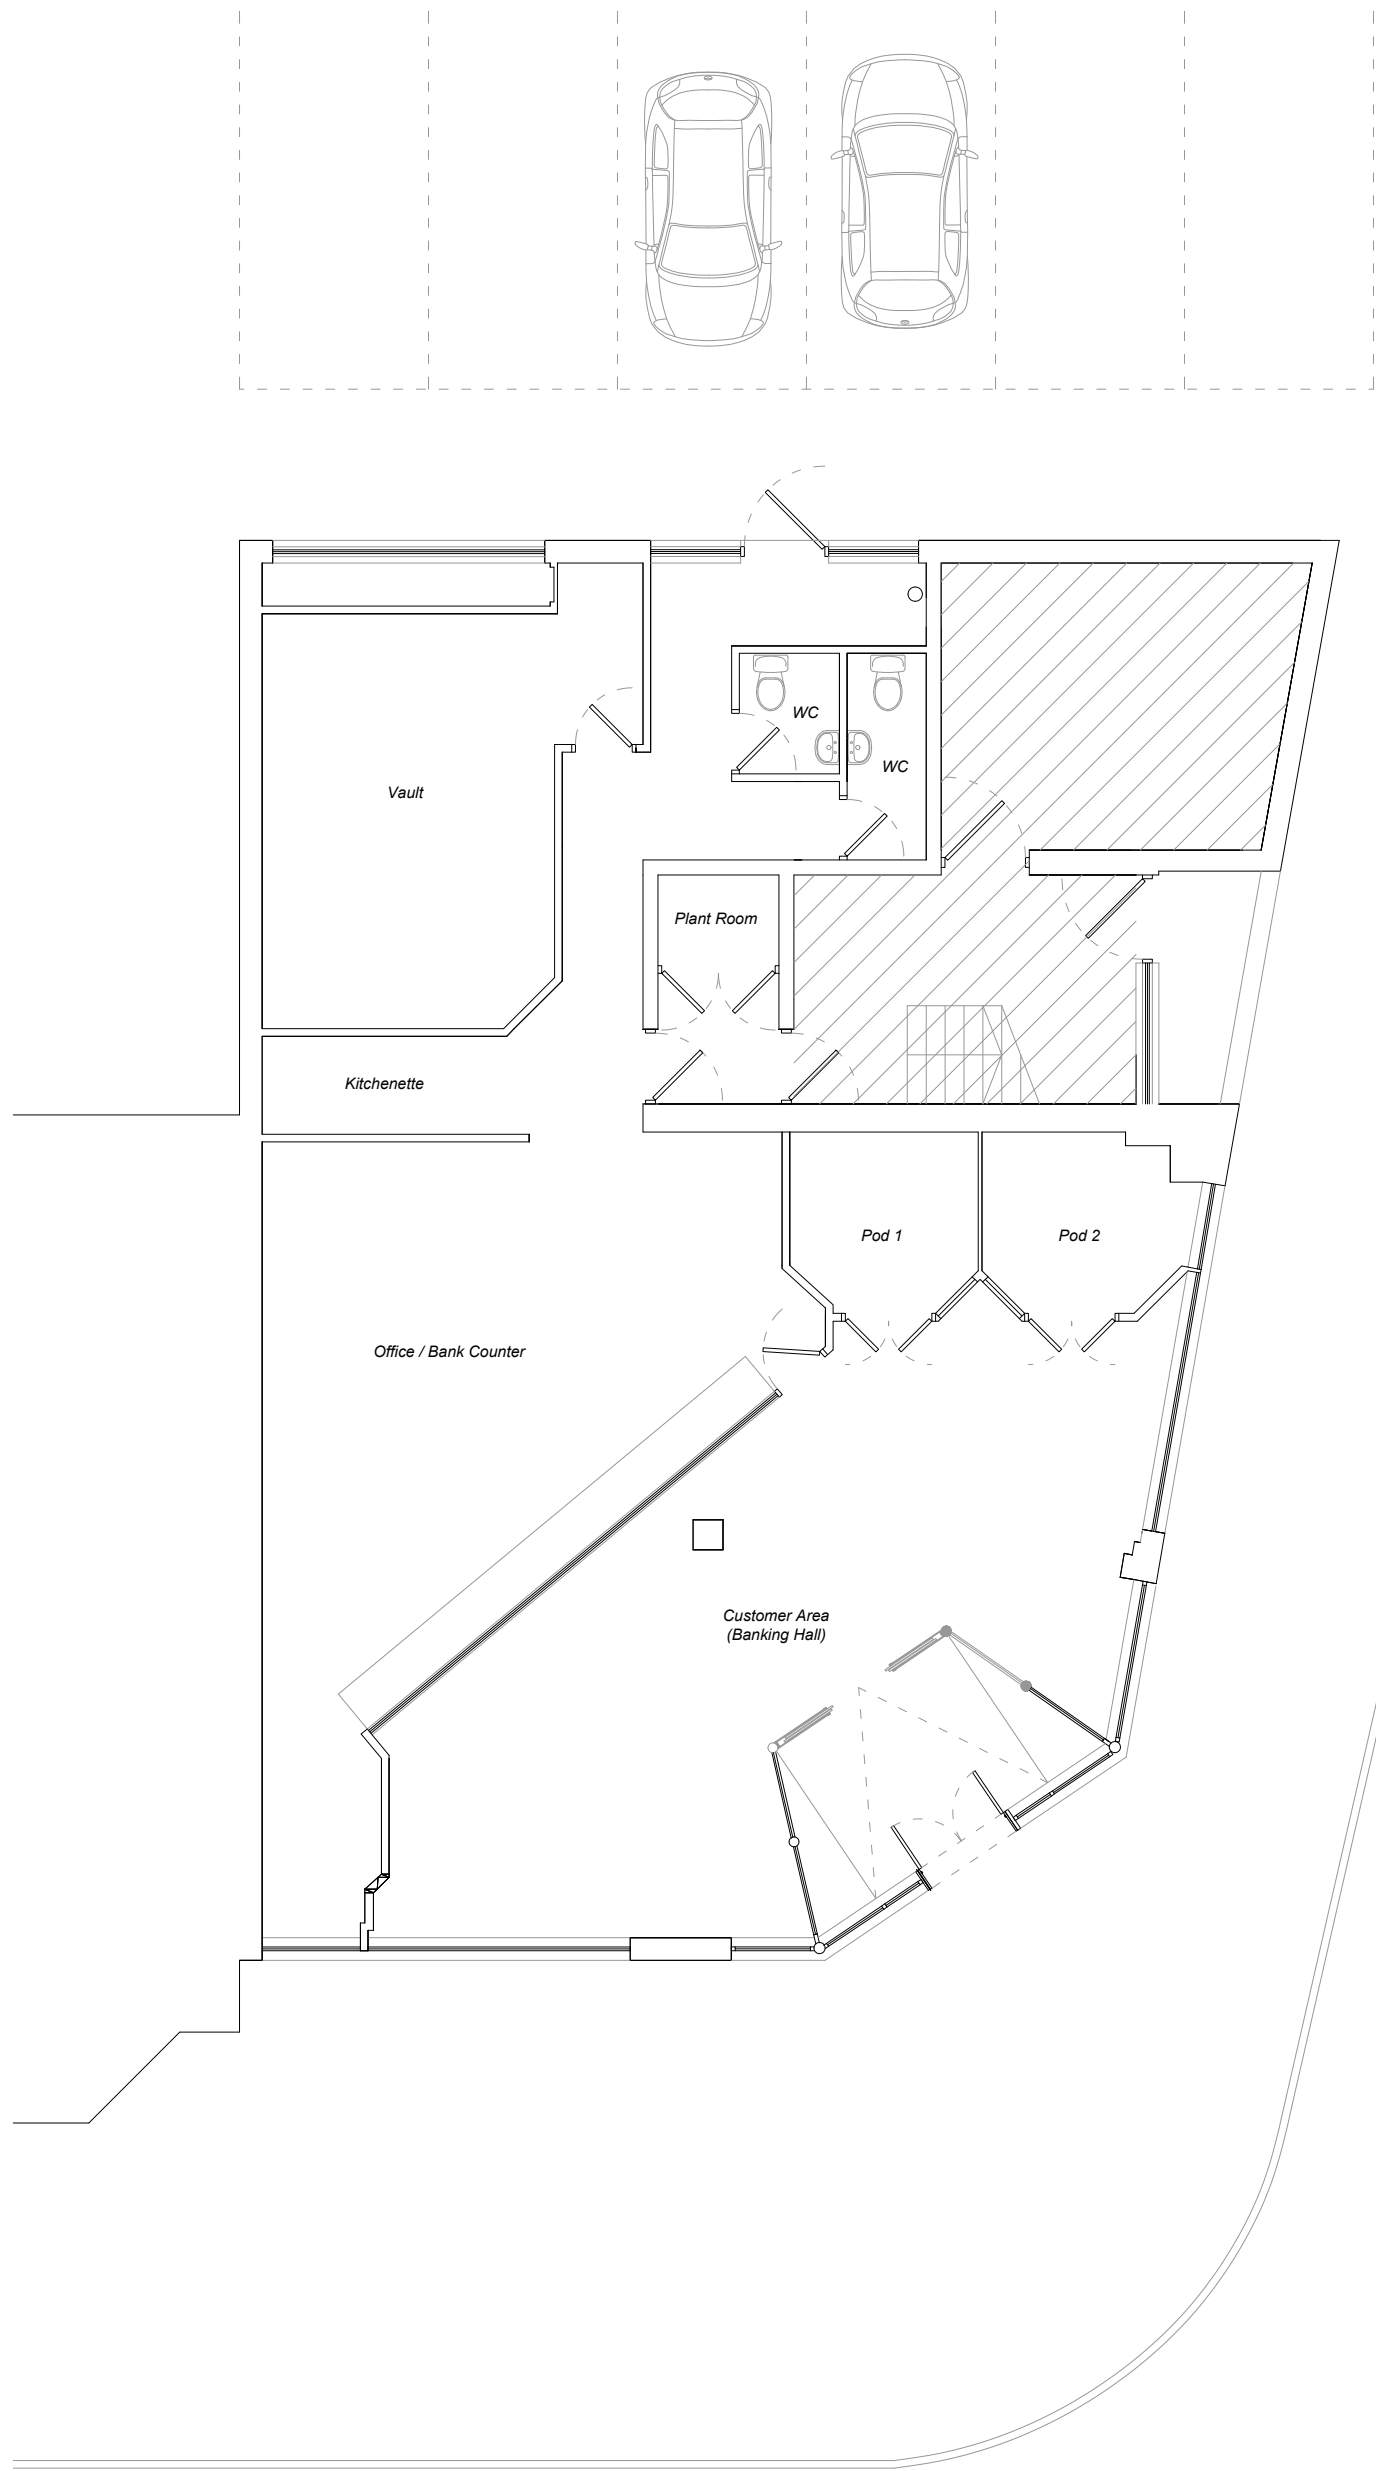


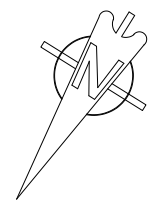

Ground Floor Plan
As Existing

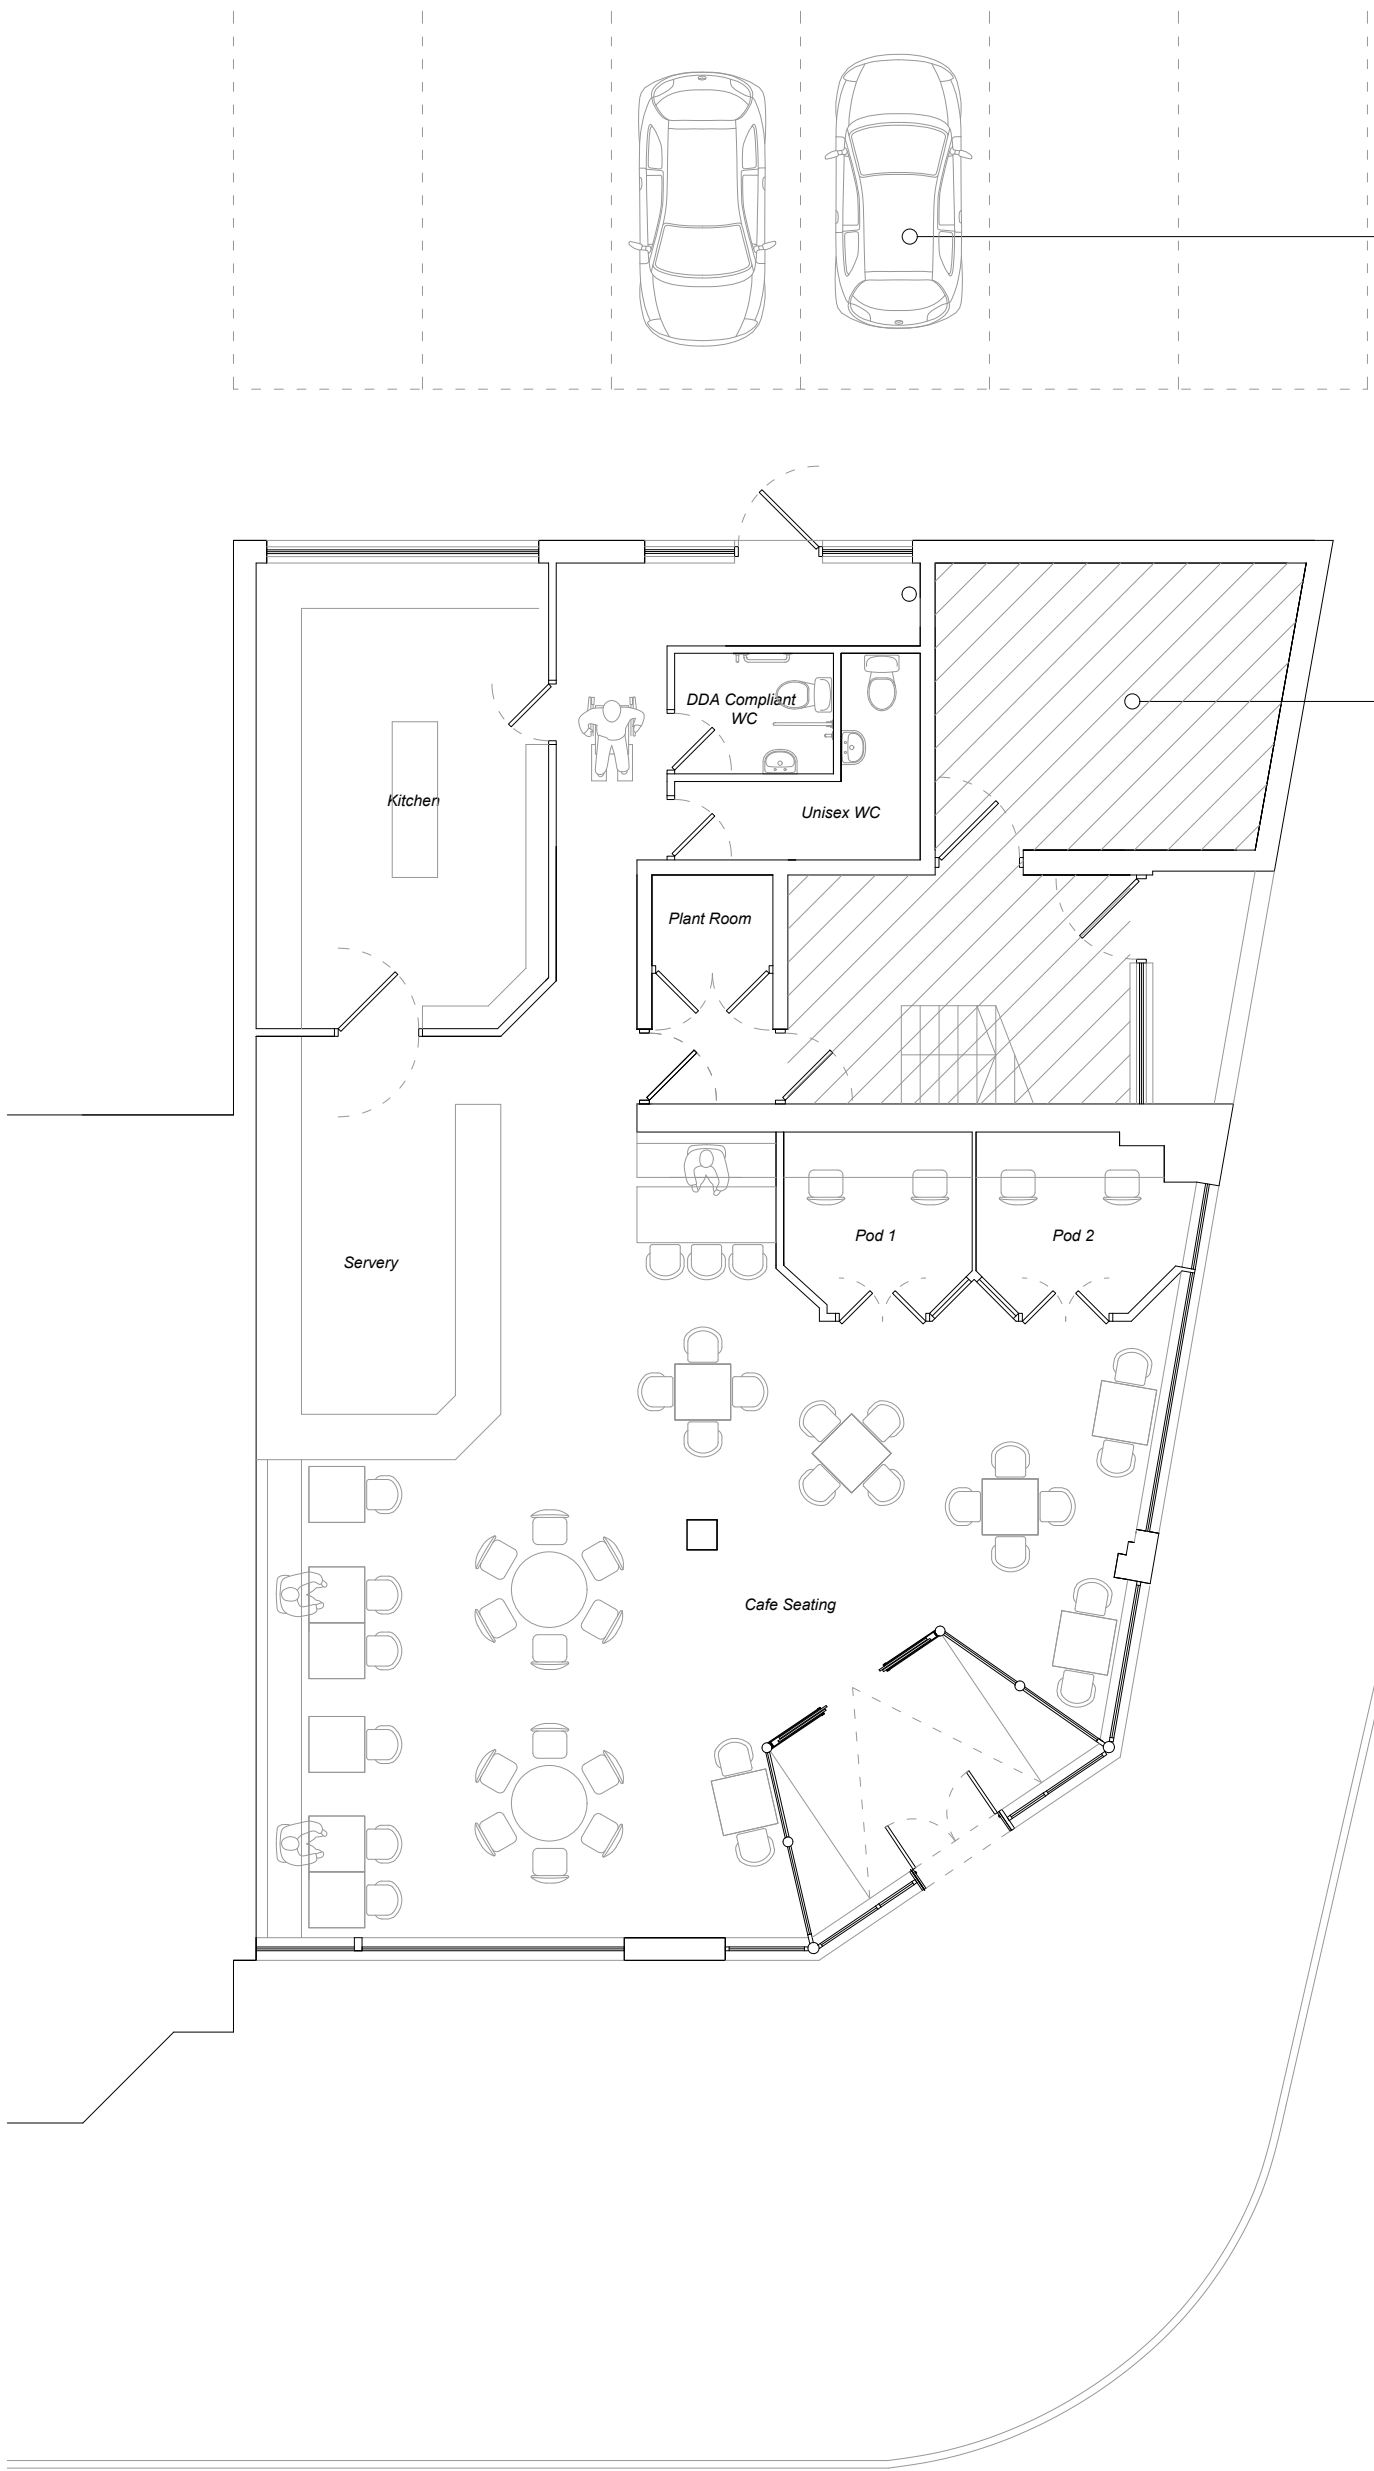


Ground Floor Plan
As Proposed

Existing off street parking spaces with the central 2 no. bays designated for use solely by the ground floor tenant

Shaded area is not part of the application site & was not fullt surveyed as it is not in our ownership

REV	DATE	DESCRIPTION	DRAWN	CHECKED
-	03/04/24	Client review	LQ	ME

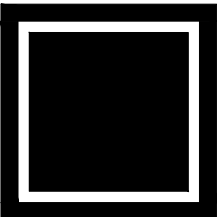

BUILD ARCHITECTS
www.build-architects.co.uk
studio@build-architects.co.uk

07977 582048

- Architecture
- Landscape
- Interiors
- Historic Buildings
- Masterplanning

This drawing is copyright of the Architect and shall not be reproduced without permission.

Check all dimensions and report any errors, or omissions.

Responsibility for setting out rests with the contractor, all dimensions & setting out to be checked on site prior to commencement of works.

Lawful Dev Cert

Yener Group Ltd

Proposed Cafe
Oakmount House
Chandler's Ford

Floor Plans
As Existing / As Proposed

2024 / 26

PP 010

A

April 2024

1:100 @ A1

ME

ME