


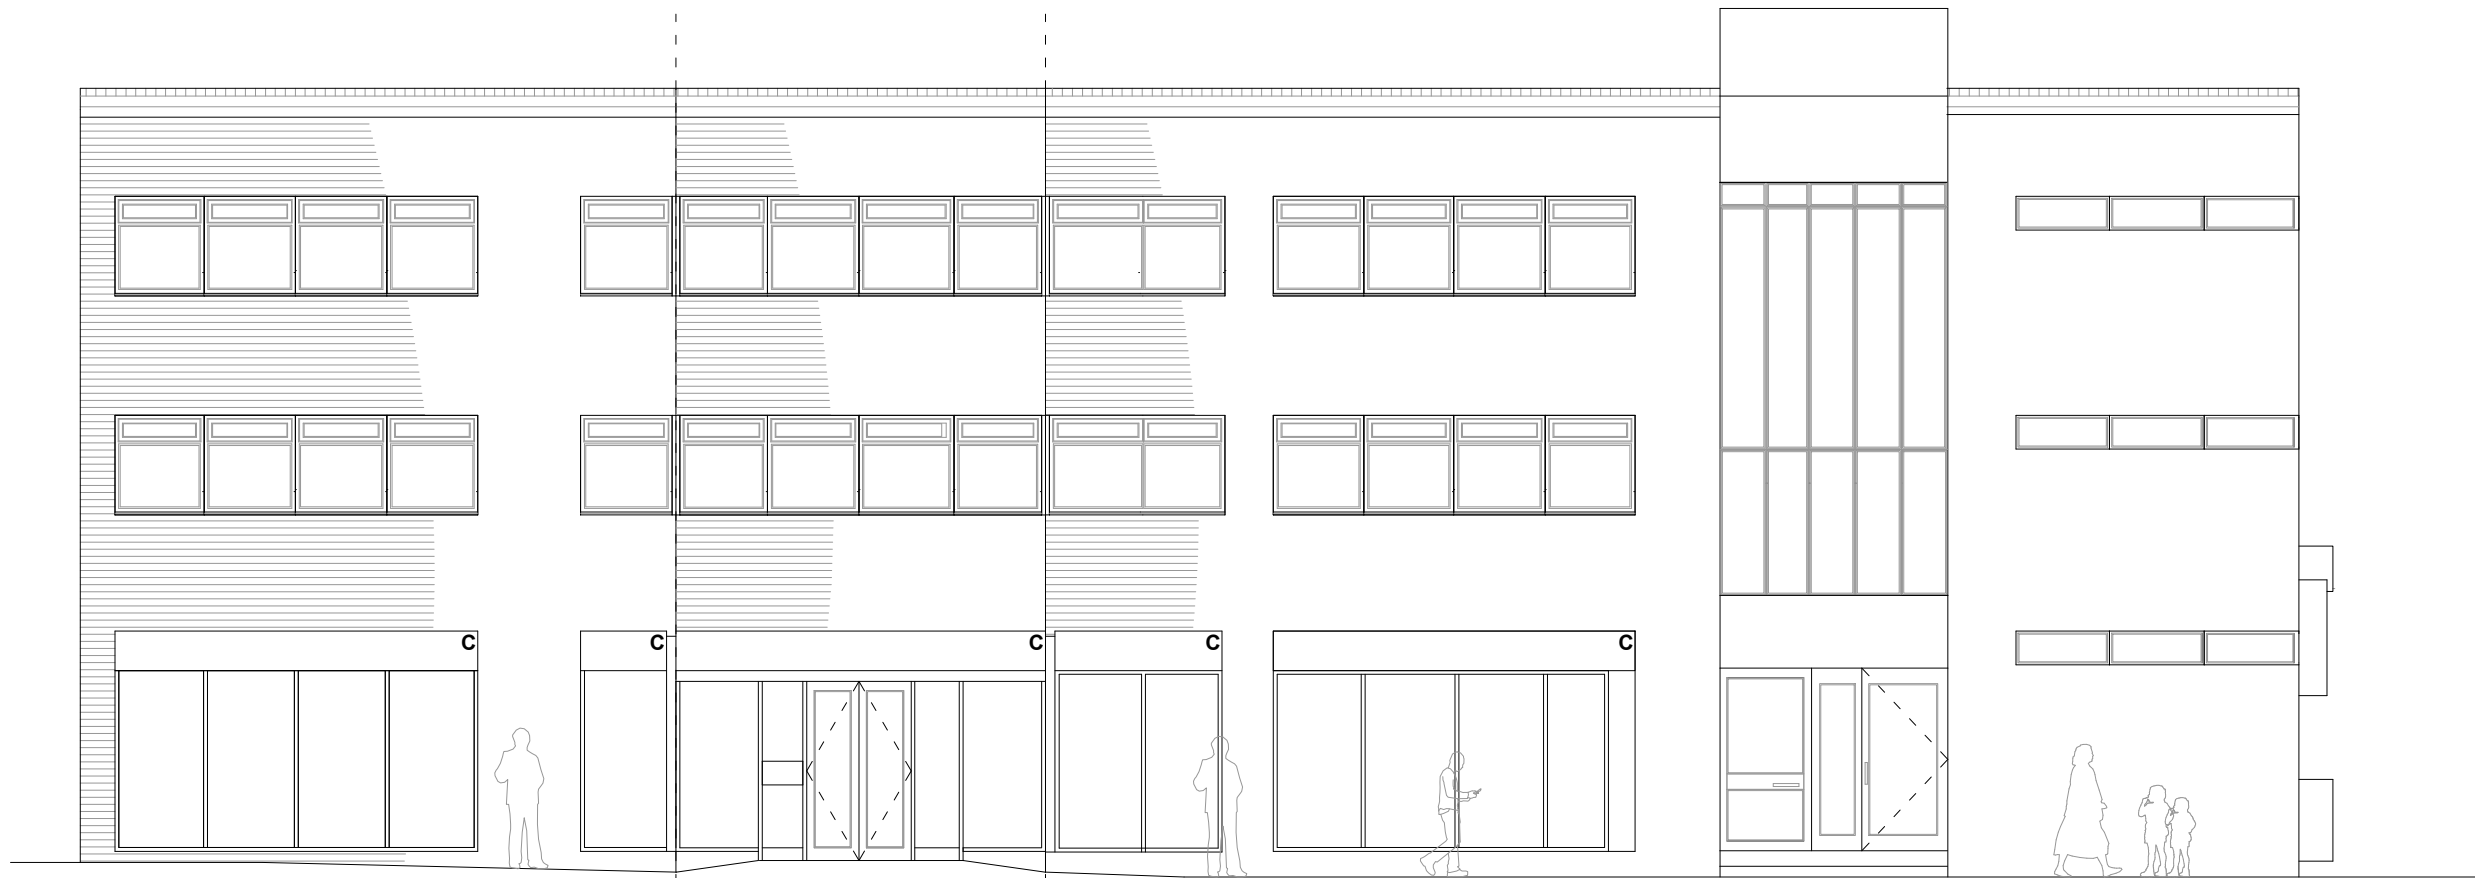


Street Elevation
As Existing

C = Existing fascia signage (previously branded as "Lloyd's Bank but now removed following closure of branch)



Street Elevation
As Proposed

New non-illuminated fascia signage to match size of existing panels with new branding to reflect the new business "Brunch Chandler's Ford" with text in metallic gold / RAL 1006 on cream background HEX colour FEFBEA all in raised lettering

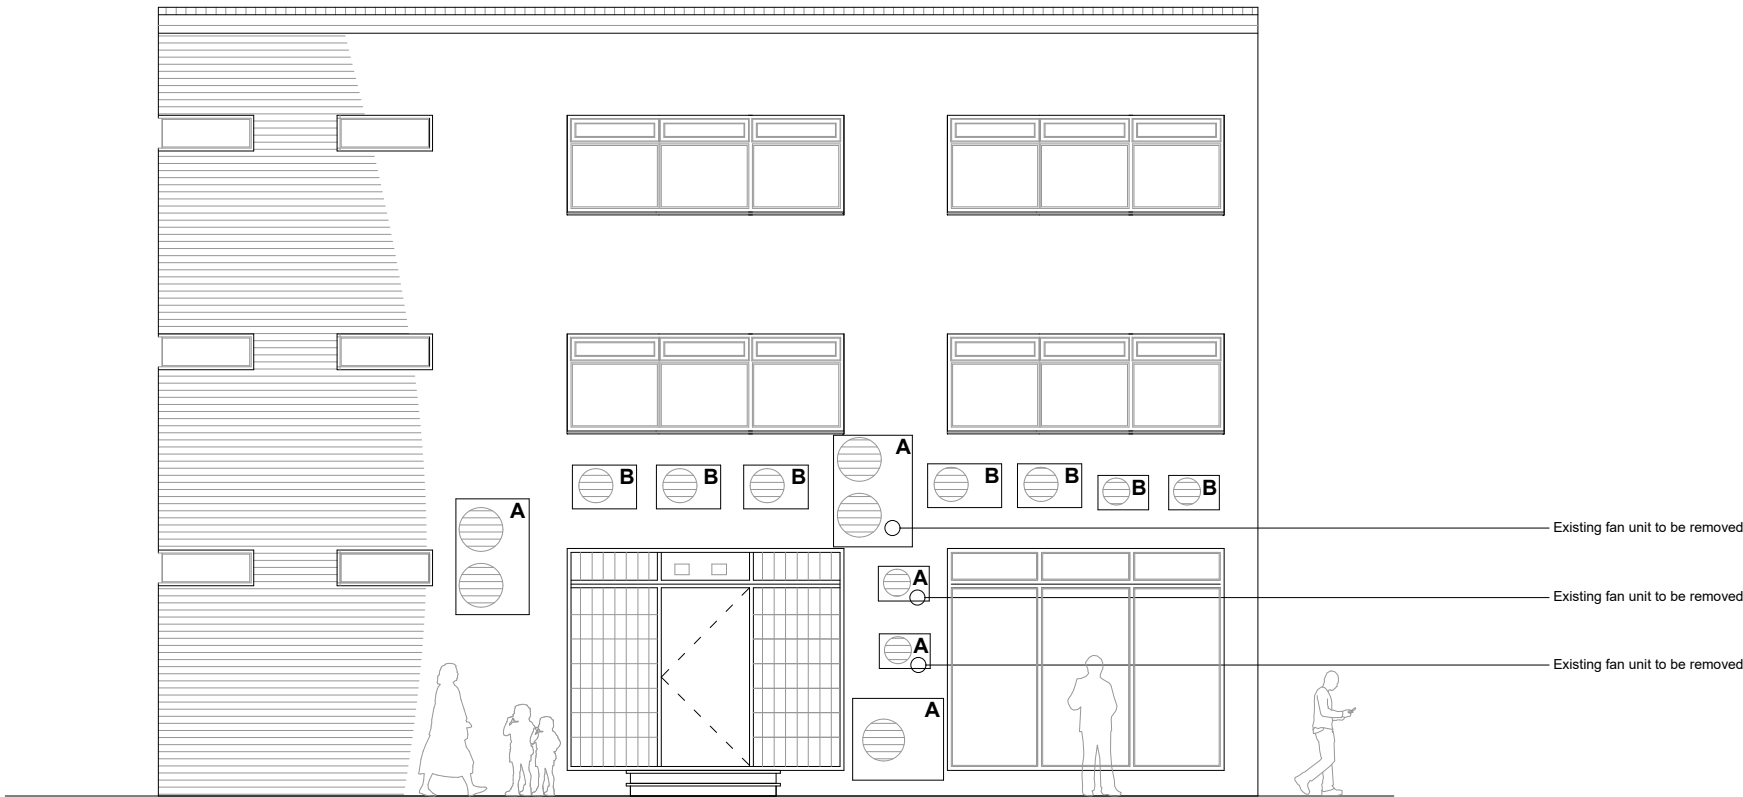

Rear Elevation
As Existing

A = Fan units for ground floor premises
B = Fan units for 1st & 2nd floor premises



Rear Elevation
As Proposed

Existing opaque glazing to rear elevation to have vinyl applied with new branding to reflect the new business "Brunch Chandler's Ford" with text in metallic gold / RAL 1006 on cream background HEX colour FEFBEA

B	08/04/24	Planning	ME	ME
A	08/04/24	Client review	ME	ME
.	03/04/24	Client review	ME	ME
REV	DATE	DESCRIPTION	DRAWN	CHECKED

BUILD ARCHITECTS
www.build-architects.co.uk
studio@build-architects.co.uk
07977 582048

- Architecture
- Landscape
- Interiors
- Historic Buildings
- Masterplanning

This drawing is copyright of the Architect and shall not be reproduced without permission.

Check all dimensions and report any errors, or omissions.

Responsibility for setting out rests with the contractor, all dimensions & setting out to be checked on site prior to commencement of works.

Planning

Yener Group Ltd

Proposed Cafe
Oakmount House
Chandler's Ford

Elevations
As Existing / As Proposed

2024 / 26

PP 011 B

April 2024 1:100 @ A1

ME ME