



PROPOSED PLANS

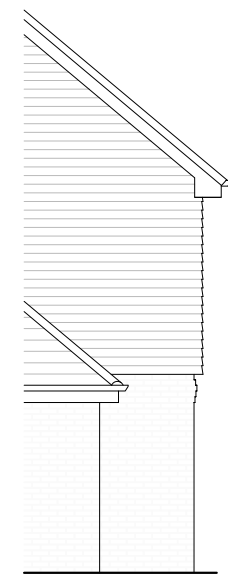

EXISTING SOUTH EAST ELEVATION
(side)




EXISTING NORTH EAST ELEVATION
(rear)

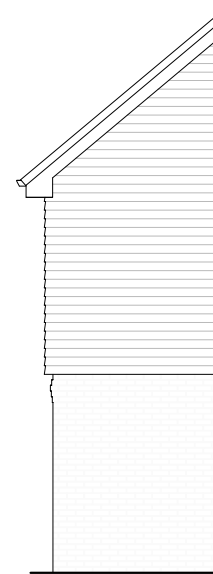

EXISTING NORTH WEST ELEVATION
(side)




© Crown copyright 2024 Ordnance Survey 100053143
SITE LOCATION PLAN 1:1250

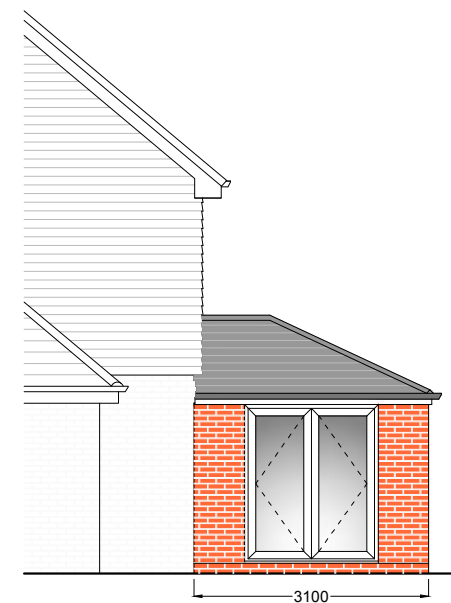


PROPOSED SOUTH EAST ELEVATION
(side)




PROPOSED NORTH EAST ELEVATION
(rear)

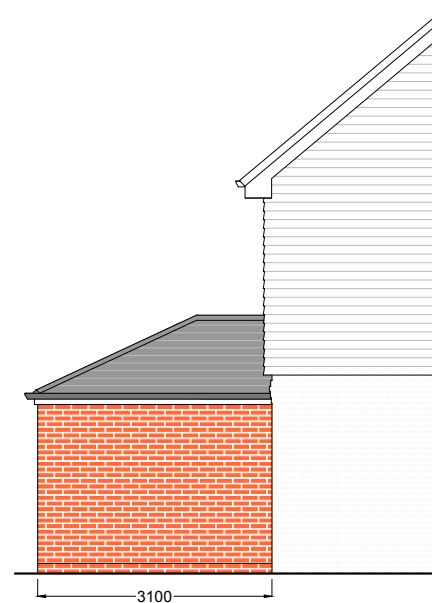

PROPOSED NORTH WEST ELEVATION
(side)

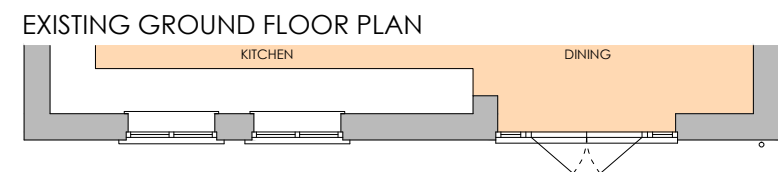

EXISTING GROUND FLOOR PLAN

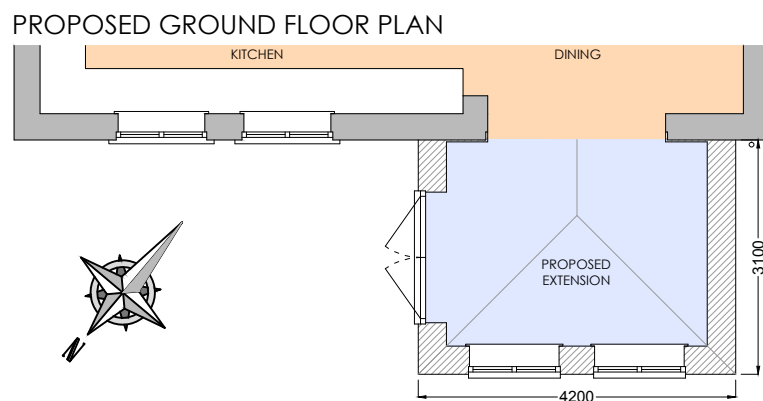

PROPOSED GROUND FLOOR PLAN



- KEY
- = EXISTING FLOOR
 - = EXISTING WALLS
 - = PROPOSED FLOOR
 - = PROPOSED WALLS

BUILDERS DO NOT SCALE FROM THIS
DRAWING. PLANNING PURPOSE ONLY

COPYRIGHT PROPLANS ARCHITECTURAL
DESIGN Ltd

Mr R Lewis
5 Home Park
St Johns Road
Hedge End
SO30 4DF

Detail: *Proposed extension to
rear of property*

Drawn by: D.McClure

Scale:1:100@A3 Date: 15/04/2024

Paper Size: A3

Drawing No: RL150424.1A

