



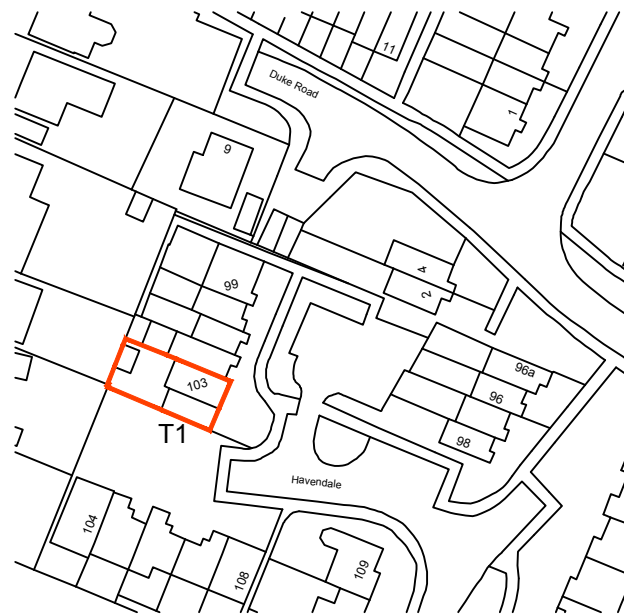

Ordnance Survey, (c) Crown Copyright 2024. All rights reserved.
Licence number 100022432

1 existing site plan
scale 1:1250 @ A3

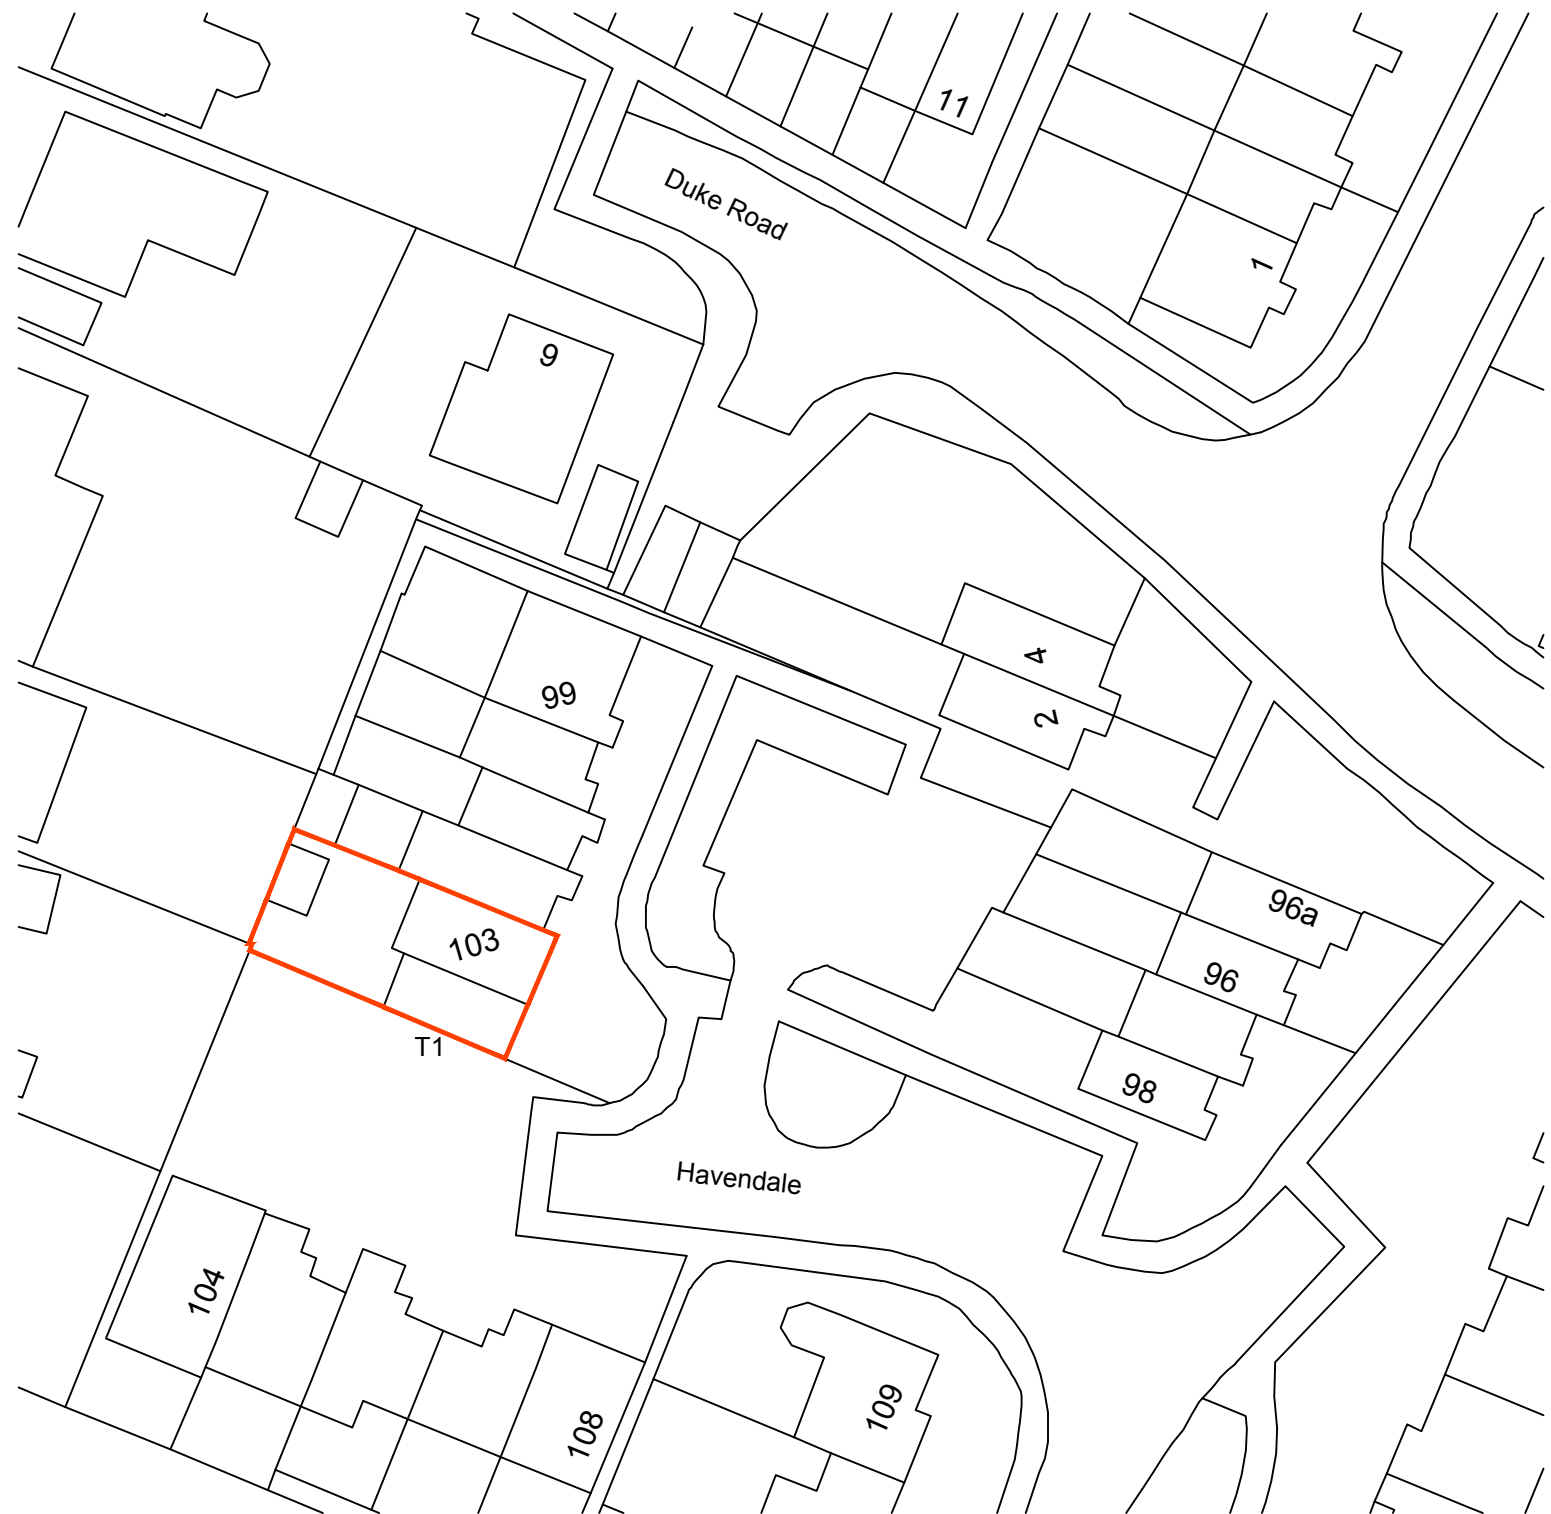

Ordnance Survey, (c) Crown Copyright 2024. All rights reserved.
Licence number 100022432

2 existing site plan
scale 1:500 @ A3


planning

this drawing is not for
construction
this drawing is the
property of:
dwell design


revisions
a/16.04.2024/road names shown

scale bars

1:1250

 

1:500

 

scale
1:1250/ 1:500
@ A3

date
february 24

job name
103 havendale

job number
24012

drawing number
(pl)01

dwell design
ltd

drawing name
existing site plans

status
planning

revision
a