




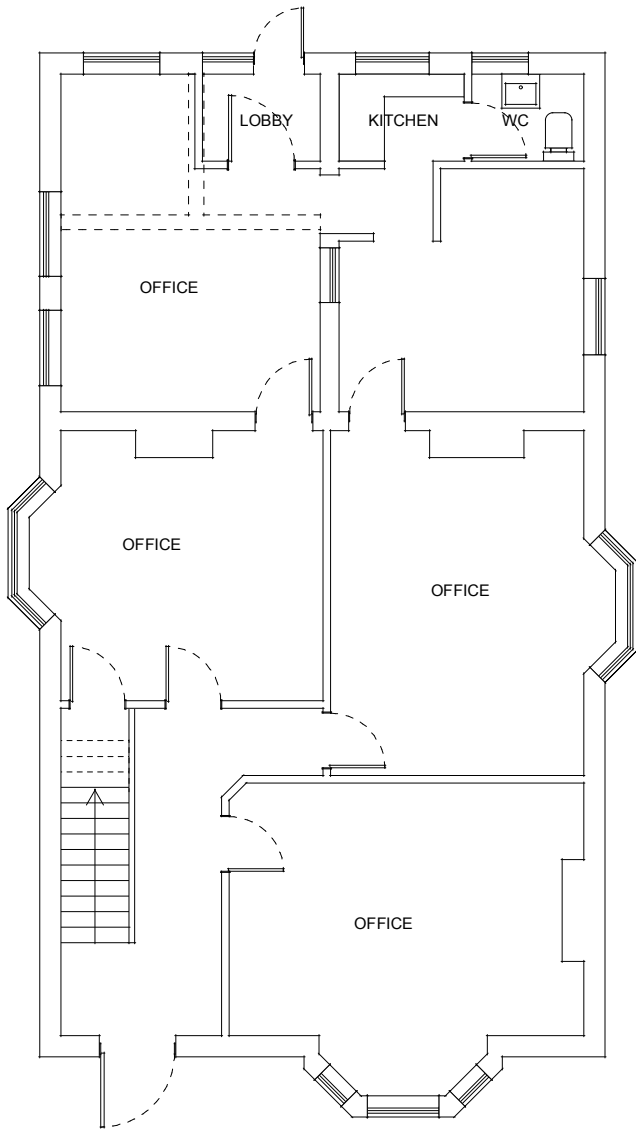


1 EXISTING GROUND FLOOR
Scale: 1:100

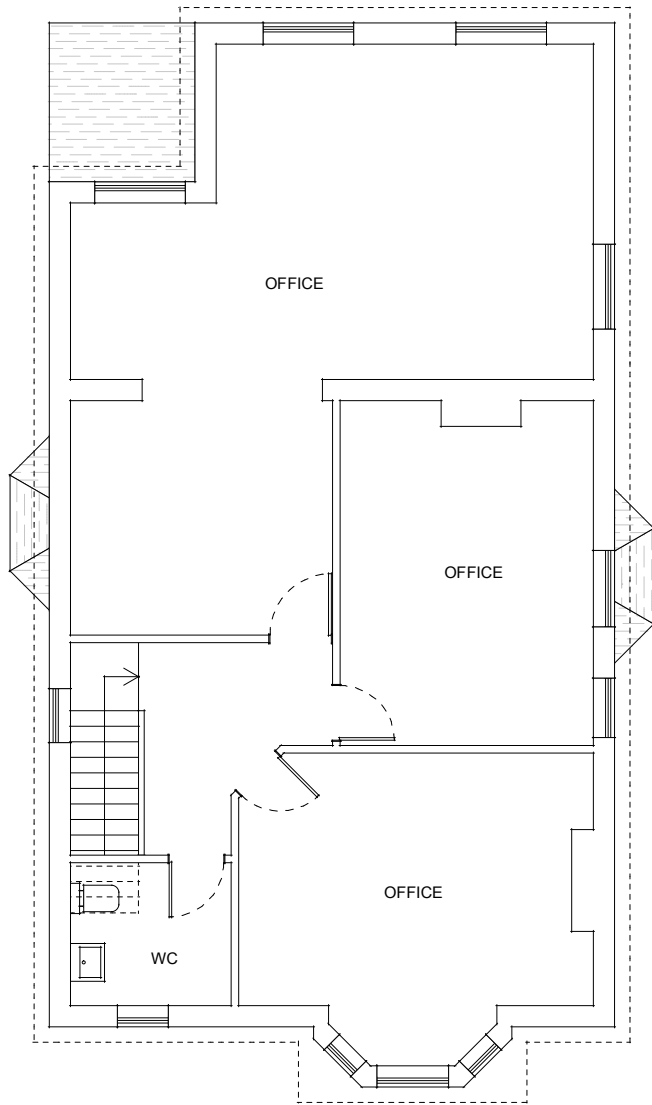

2 EXISTING FIRST FLOOR
Scale: 1:100

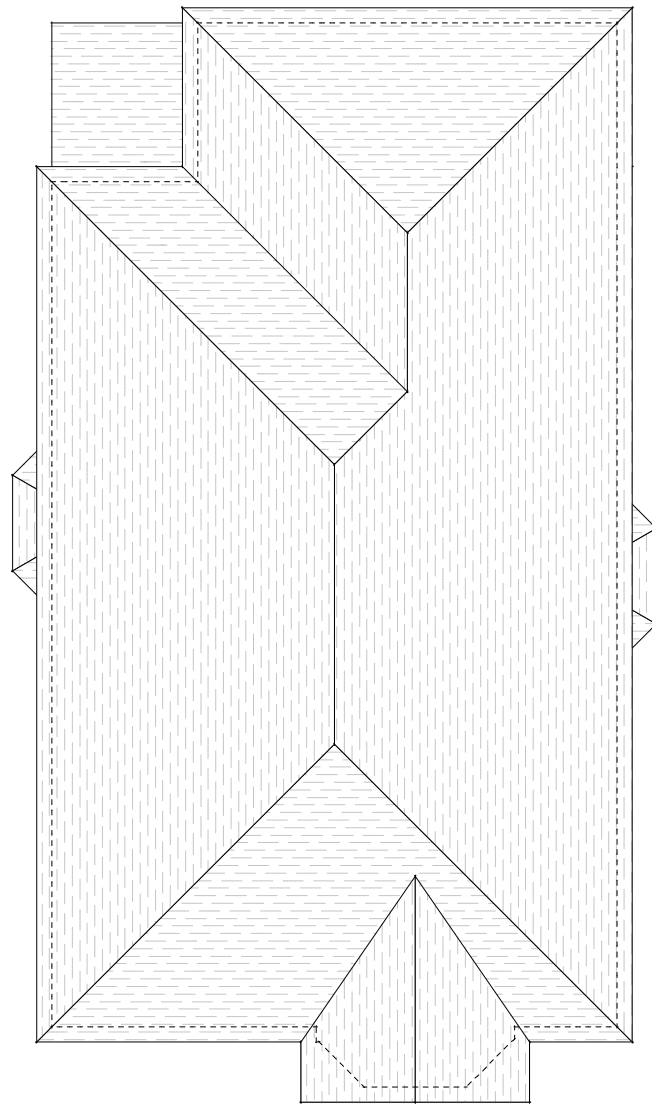

3 EXISTING ROOF PLAN
Scale: 1:100

 

scale bar @ 1:100

Notes:

DRAWING TO BE USED FOR THE STATUS AS NOTED, DO NOT SCALE FROM THE DRAWING OTHER THAN FOR PLANNING PURPOSES.

ALL SIZES TO BE CONFIRMED ON SITE BEFORE CONSTRUCTION. ALL WORKS MUST BE CARRIED OUT IN ACCORDANCE WITH THE RELEVANT STATUTORY AUTHORITIES, IN PARTICULAR PLANNING DRAWINGS SHOULD NOT BE USED FOR BUILDING REGULATION APPROVAL, NOR SHOULD PLANNING DRAWINGS BE RELIED UPON TO SHOW COMPLIANCE WITH THE CURRENT BUILDING REGULATIONS.

UNLESS STATED, NO DIGITAL TOPOGRAPHICAL SURVEY CARRIED OUT. KODE ARCHITECTURE ACCEPT NO RESPONSIBILITY FOR PLANS BASED ON THIRD PARTY INFORMATION OR ORDNANCE SURVEY MAPPING DATA.

LOCATION PLAN IS PRODUCED FROM DATA LICENSED FROM ORDNANCE SURVEY AND IS STRICTLY FOR USE WITH THIS PROJECT ONLY.

OWNERSHIP BOUNDARIES DEPICTED FOR THE PURPOSES OF PLANNING ONLY, CLIENTS SHOULD NOTIFY KODE ARCHITECTURE OF ANY DISCREPANCIES.

CLADDING, WHERE SHOWN TO BE A1 FIRE RATED.

WHERE APPLICABLE, A SUITABLY QUALIFIED FIRE CONSULTANT SHOULD BE APPOINTED TO ENSURE THE PROPOSALS ARE COMPLIANT WITH PART B / FIRE SAFETY. THIS INCLUDES FOR PROPOSED DWELLINGS WHERE A FIRE APPLIANCE CANNOT ACHIEVE THE ACCESS REQUIREMENTS AND SO THE USE OF AUTOMATIC FIRE SUPPRESSION SYSTEM / HYDRANTS MAY NEED TO BE INVESTIGATED.

© COPYRIGHT APPLIES TO THIS DRAWING

ACCOMMODATION SCHEULE

EXISTING
CLASS E 176m²

PROPOSED
(A) C3 DWELLING [1B] 39m²
(B) C3 DWELLING [1B] 39.5m²
(C) C3 DWELLING [1B] 37.5m²
(D) C3 DWELLING [1B] 37.5m²



REV	DETAILS	DATE
-----	---------	------



kode architecture
architectural design + planning studio

www.kodearchitecture.co.uk

47 Ramley Road, Lymington, Hampshire, SO41 8GZ
Telephone: 01590 676137
Email: rob@kodearchitecture.co.uk

PROJECT TITLE: Prior Approval - Class MA
Change Of Use
26 Leigh Road, Eastleigh

DRAWING TITLE: Existing Floor Plans

PROJECT DATE: April 2024

SCALE: as noted @ A3

JOB / DRAWING NO:	KA/2024/J21 A101	REV: *
------------------------------	---------------------	---------------

STATUS: **PLANNING**