


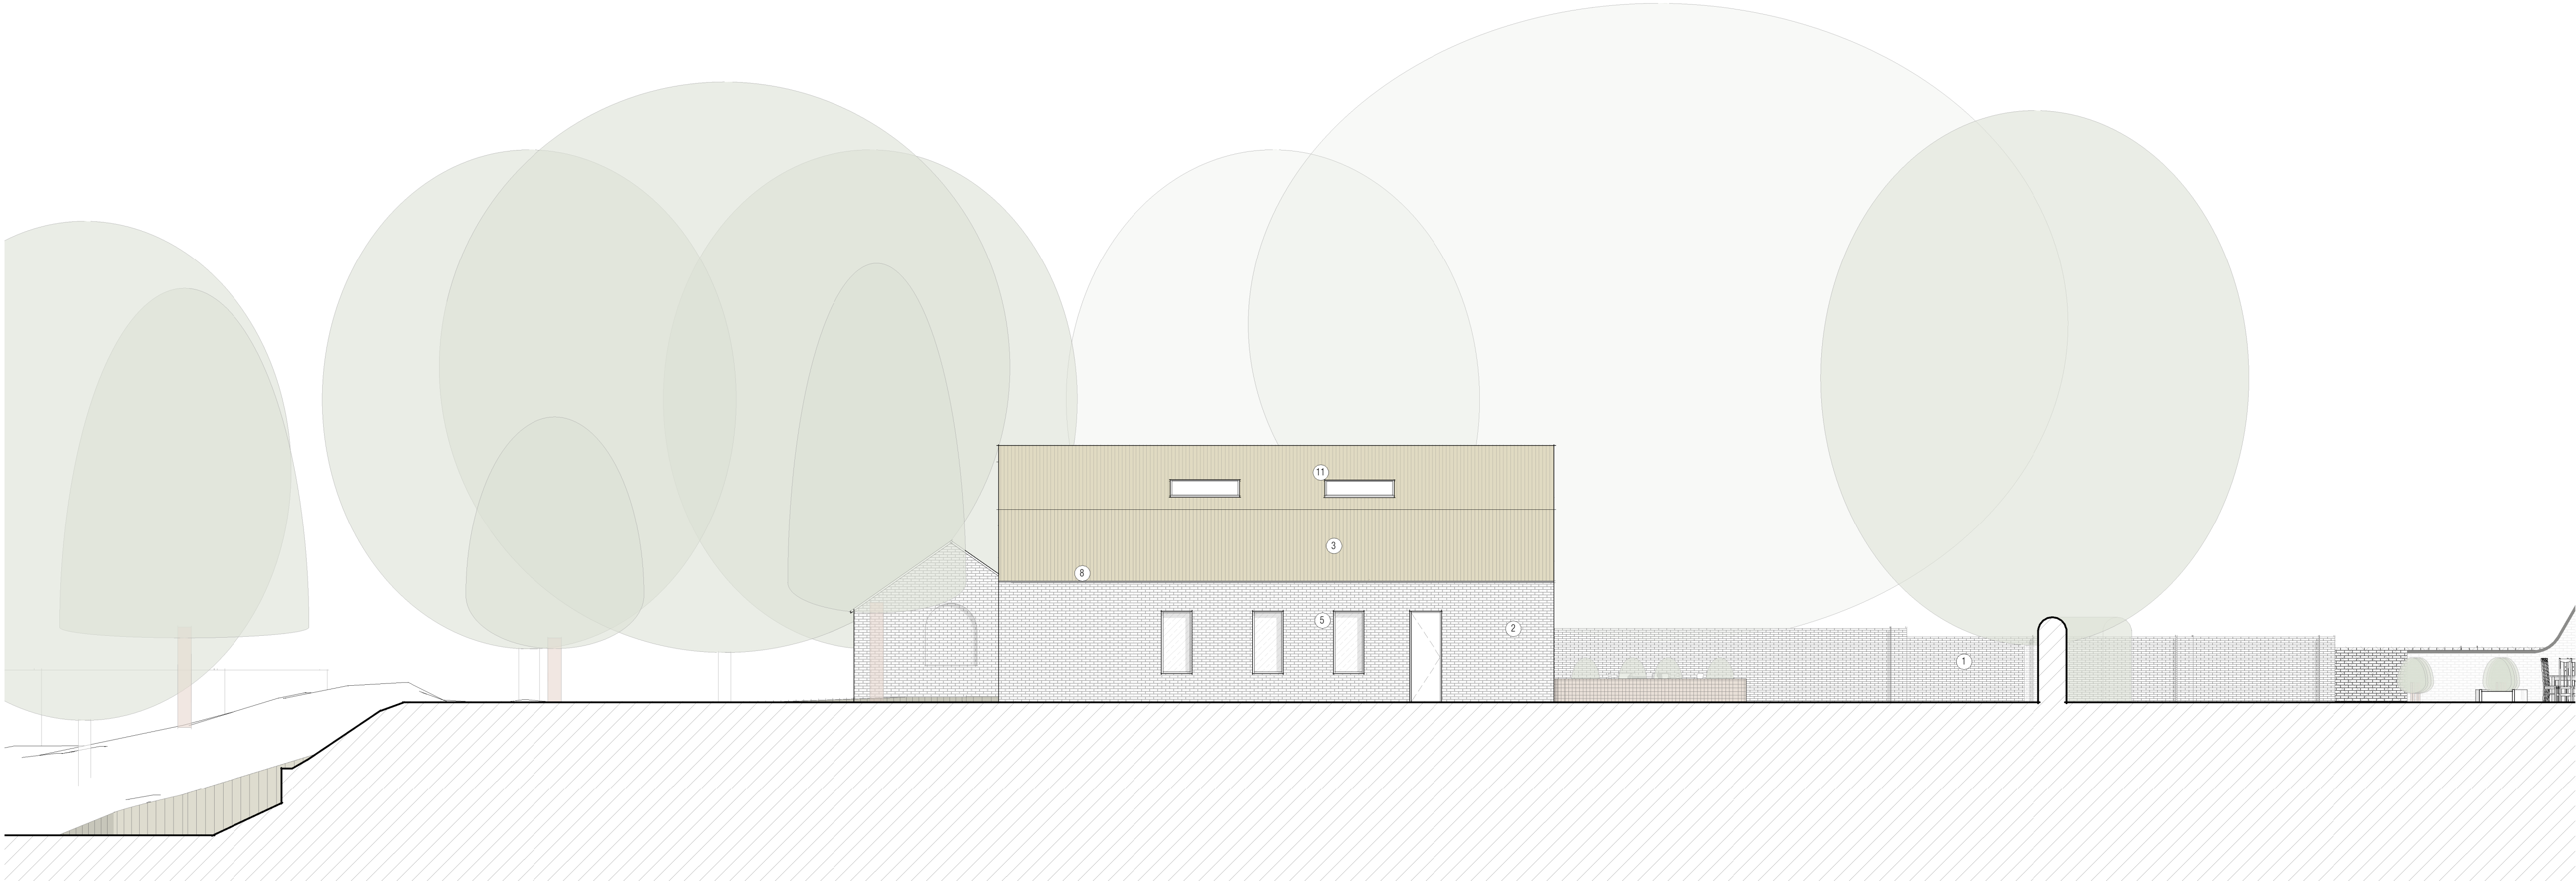

Proposed South-West Elevation - House 02

1 : 100




Proposed North-East Elevation - H 02

1 : 100



REVISIONS		
A	Planning Package	21/12/23
B	Planning Package	26/01/24
C	Planning Package	31/01/24

- MATERIALS KEY
- 1 Existing brick boundary wall
 - 2 Multi-tone dark brick
 - 3 Vertical cedar cladding
 - 4 Recessed PV panels, flush with roof
 - 5 Aluminium glazing system, PPC Black
 - 6 Timber hardwood arched entrance door
 - 7 Steel railings & gates, PPC Black
 - 8 Folded aluminium parapet capping, secret fixed
 - 9 Frameless glass balustrade
 - 10 Vertical timber planters
 - 11 Aluminium Framed Rooflights, PPC Black
 - 12 Slate Roof
 - 13 Timber side hinged garage door

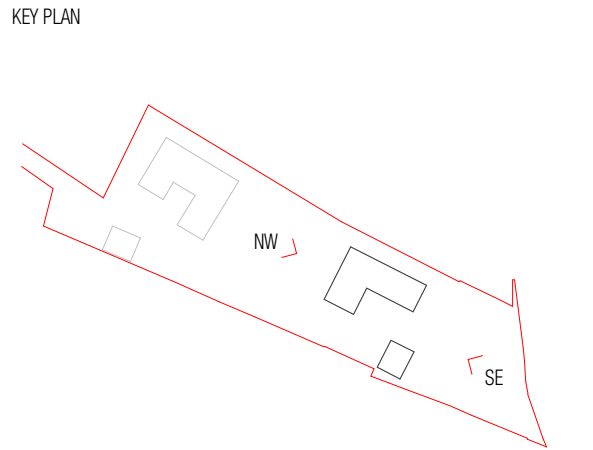

NOT FOR CONSTRUCTION		
GILES ARCHITECTS		
45 Southgate Street - Winchester www.gilesarchitects.co.uk 01962 458 078		
STATUS PLANNING		
PROJECT ST. MARTINS CLOSE, BISHOPSTOKE, SO50 6BH		
TITLE H.02 PROPOSED ELEVATIONS		
SCALE As indicated @ A1	DATE 21/12/23	
DRAWN JW	REVIEWED AG	
JOB NO. 2022-009	NUMBER 213	REVISION C