

General Notes

Scale from this drawing for planning purposes only.

Contractors are to check all dimensions on site prior to any construction work beginning.

This drawing, and all others associated with it, remain the property of King Architecture & Design and are not to be reproduced or amended without the written consent of King Architecture & Design.

Unauthorised use for any purpose is prohibited.

All work undertaken in collaboration with this drawing is to be undertaken to conform to current building regulations and all current building legislation, if divergencies from statutory requirements are shown on the drawings then these should be reported to King Architecture & Design immediately.

Existing Materials

Walls

- Red brick
- Pebbledash
- Brown concrete tiles

Roof

- Brown concrete tiles
- Asphalt flat roof

Windows


- White uPVC

Doors

- White uPVC

Guttering, Downpipes & Fascias

- White uPVC

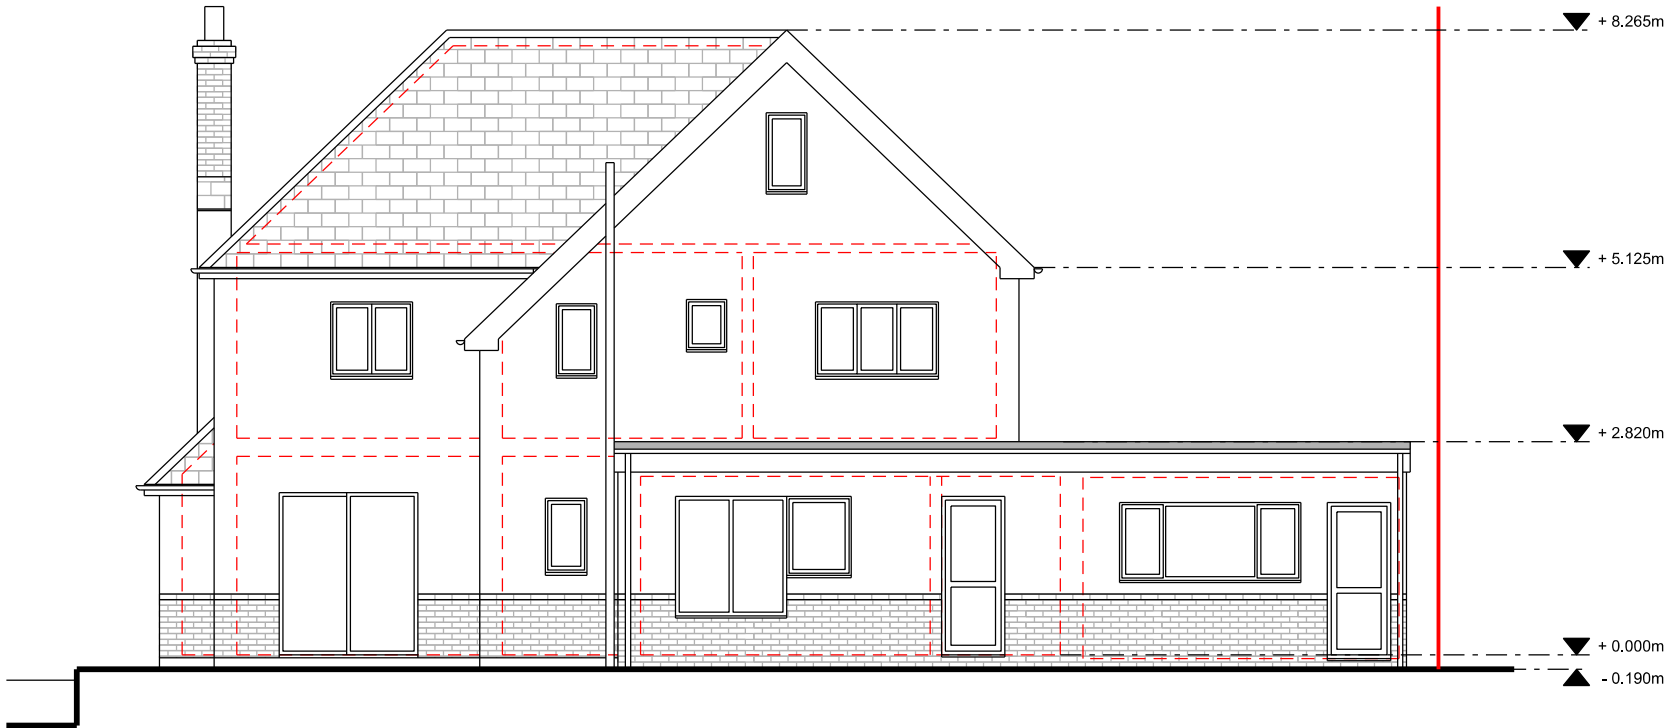

Rear Elevation

Page Size

A3

Scale

1:100



Rev	Date	Description
Project Address		Client
68 Lakewood Road, Chandler's Ford, Eastleigh, SO53 5AA		Cam & Sabrina Law
		Local Authority
		Eastleigh Borough Council
Project Status		Drawing Description
Planning		Existing Elevation
Project No.		Drawing No.
125		MS - 203
Date		Revision
09/04/2024		-