


key

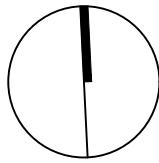

proposed
new wall



materials key:



1 brick to
match
existing



2 powdercoated
doors



3 rendered
walling






4 grey
concrete
coping




5 pyramidal
roof
window



6 windows
to
match
existing

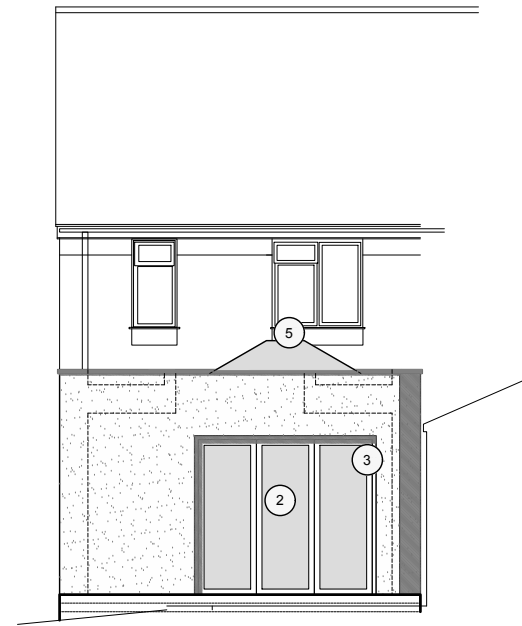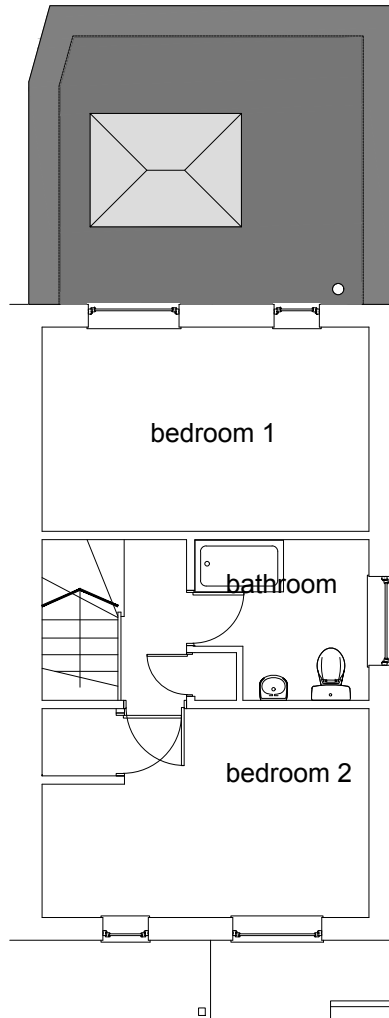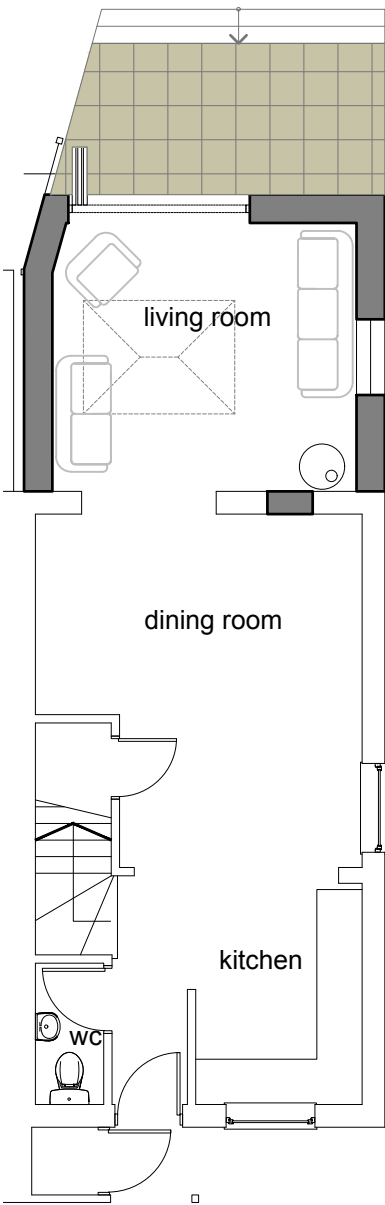


3 proposed north elevation
scale 1:100 @ A3

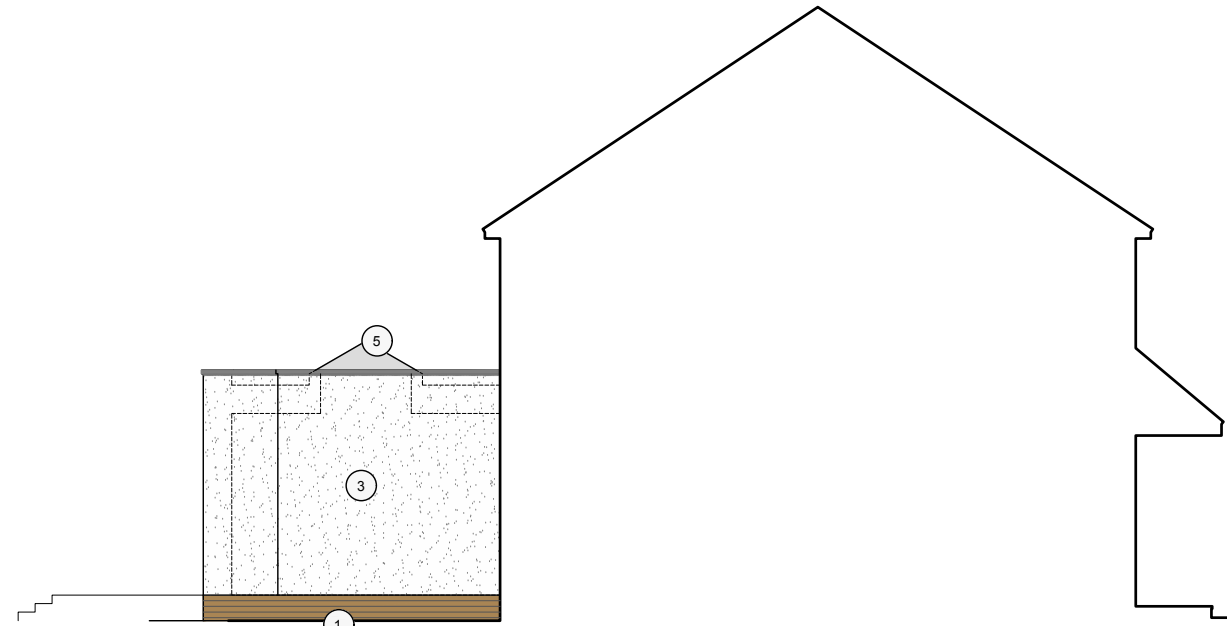

4 proposed west elevation
scale 1:100 @ A3



5 proposed east elevation
scale 1:100 @ A3

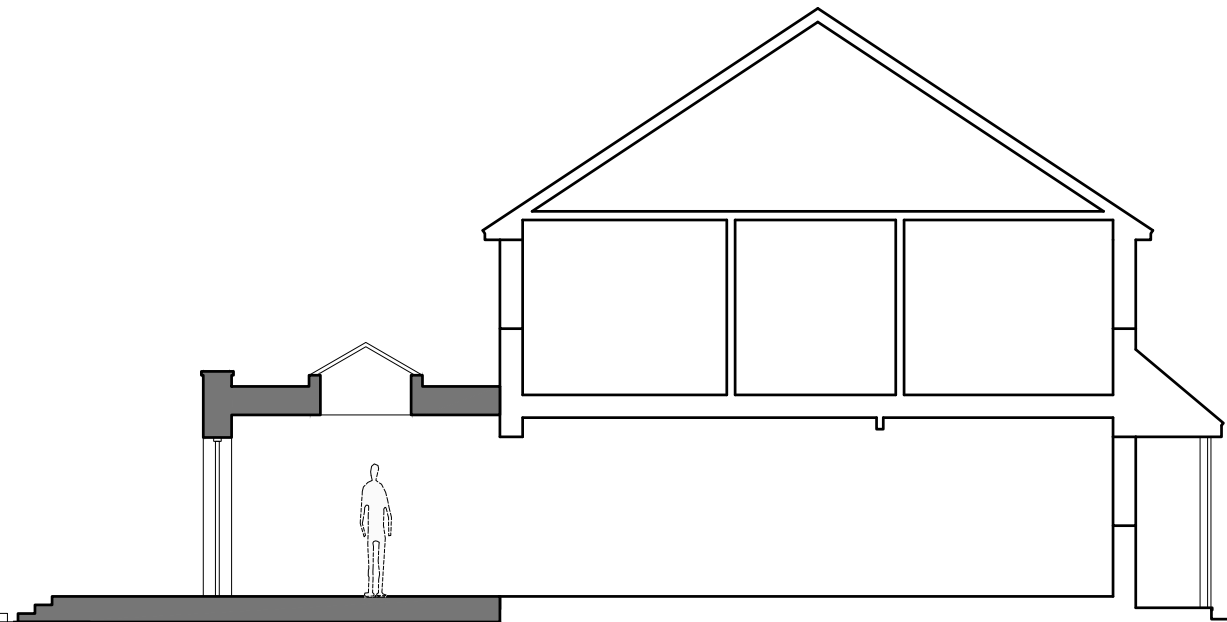

6 proposed section
scale 1:100 @ A3

preliminary


this drawing is
not for
construction
this drawing is
the property of
dwell design

revisions

a/04.04.2024/minor update
b/15.04.2024/all patio steps shown

scale bars

1:100

 

scale

1:100 @ A3

job name

10 larch way

date

april 24

job number

24015

drawing number

(pl)04

drawing name

proposed plans,
elevations and
section

status

preliminary

revision

b

dwell design
ltd