

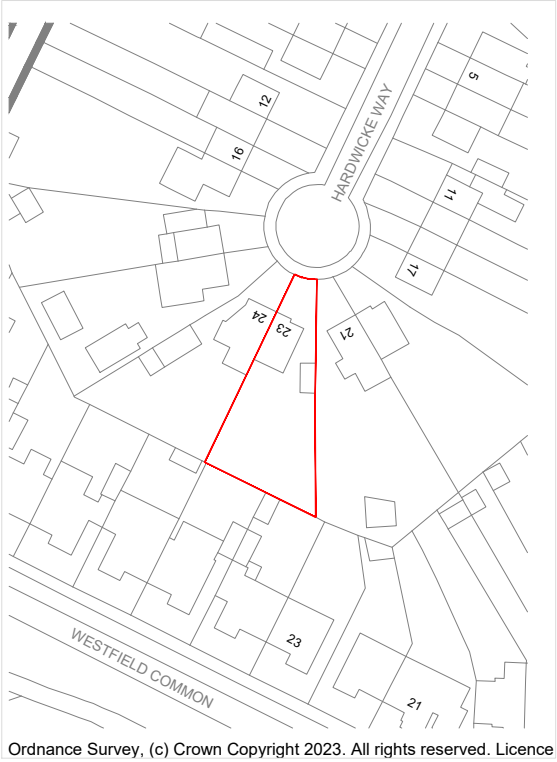


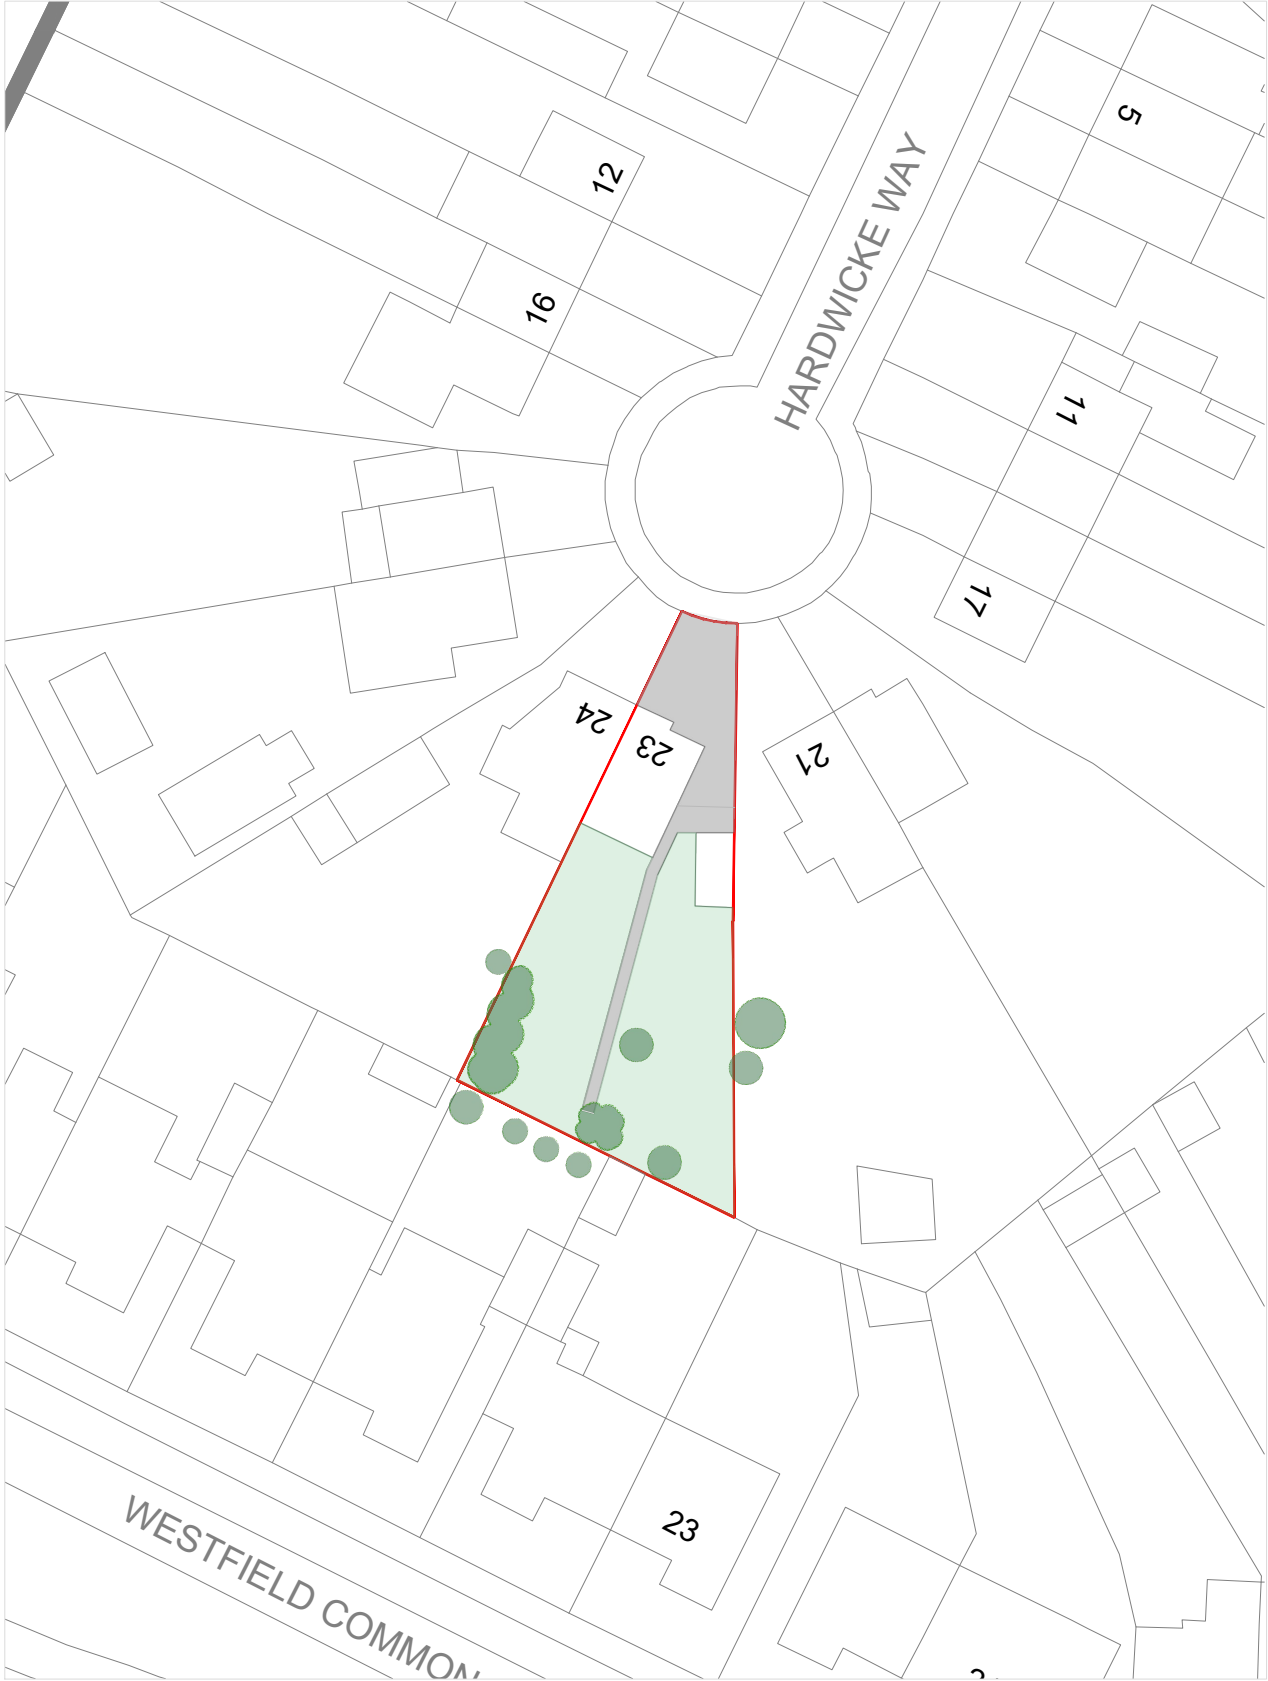


Ordnance Survey, (c) Crown Copyright 2023. All rights reserved. Licence


1 PLAN
LOCATION PLAN SCALE 1:1250

 

2 PLAN
SITE PLAN SCALE 1:500

 

KEY
Application Boundary

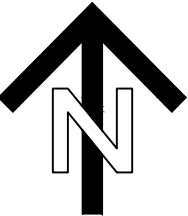

REV	DESCRIPTION	DATE
	Hardwicke Way	
	Hamble-Le-Rice	
LOCATION PLAN AND SITE PLAN INDICATIVE DRAWING		
Scale @ A3 1:500		
Created	APRIL 2024	
Drawn by	KD	
Checked by		
Purpose of Issue	PRELIMINARY	

