



KEY
Application Boundary

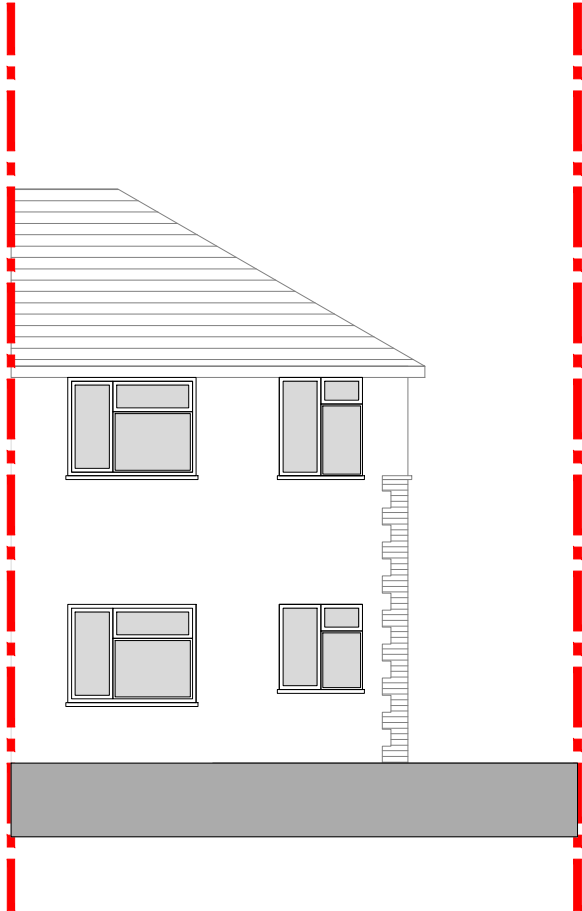


1 ELEVATION
FRONT ELEVATION SCALE 1: 500




2 ELEVATION
REAR ELEVATION SCALE 1: 500

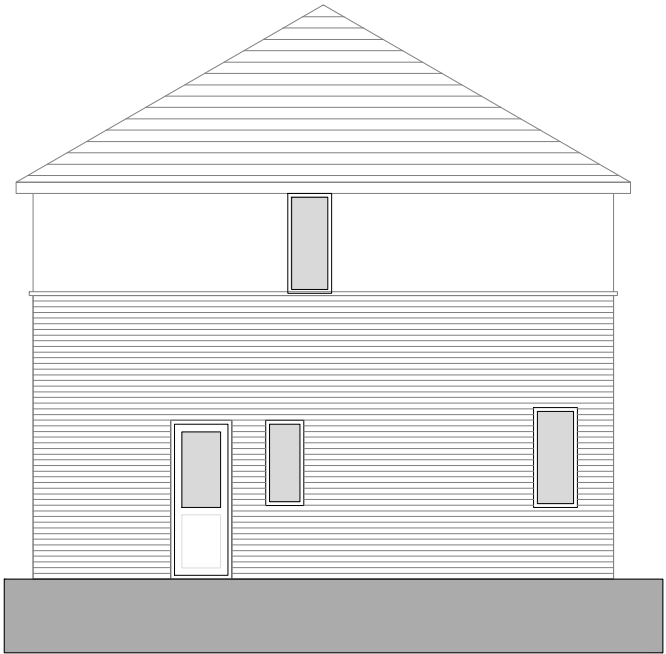


3 ELEVATION
SIDE ELEVATION SCALE 1: 500

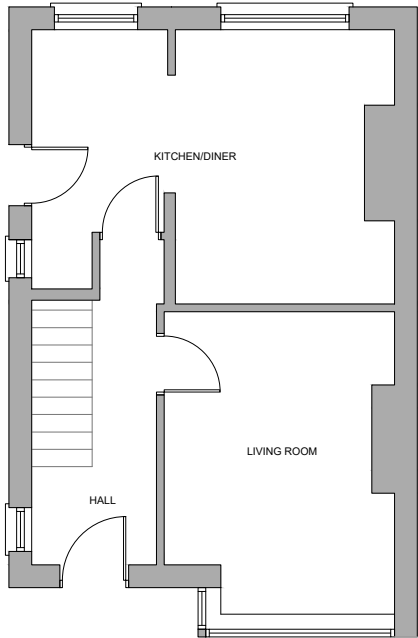

1 PLAN
GROUND FLOOR PLAN SCALE 1: 500

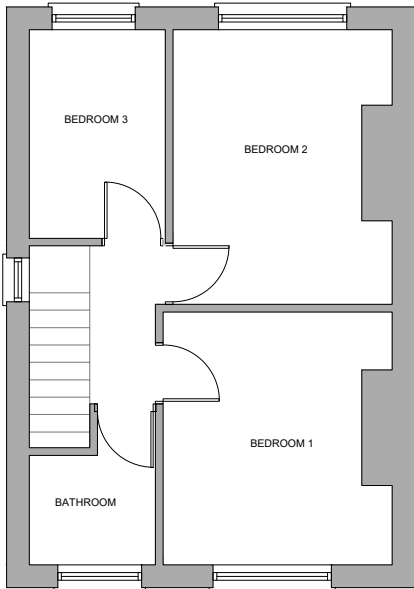

2 PLAN
FIRST FLOOR PLAN SCALE 1: 500

 

REV	DESCRIPTION	DATE
	Hardwicke Way	
	Hamble-Le-Rice	
LOCATION PLAN AND SITE PLAN		INDICATIVE DRAWING
Scale @ A3		1:100
Created		APRIL 2024
Drawn by :		KD
Checked by :		
Purpose of Issue		PRELIMINARY

