


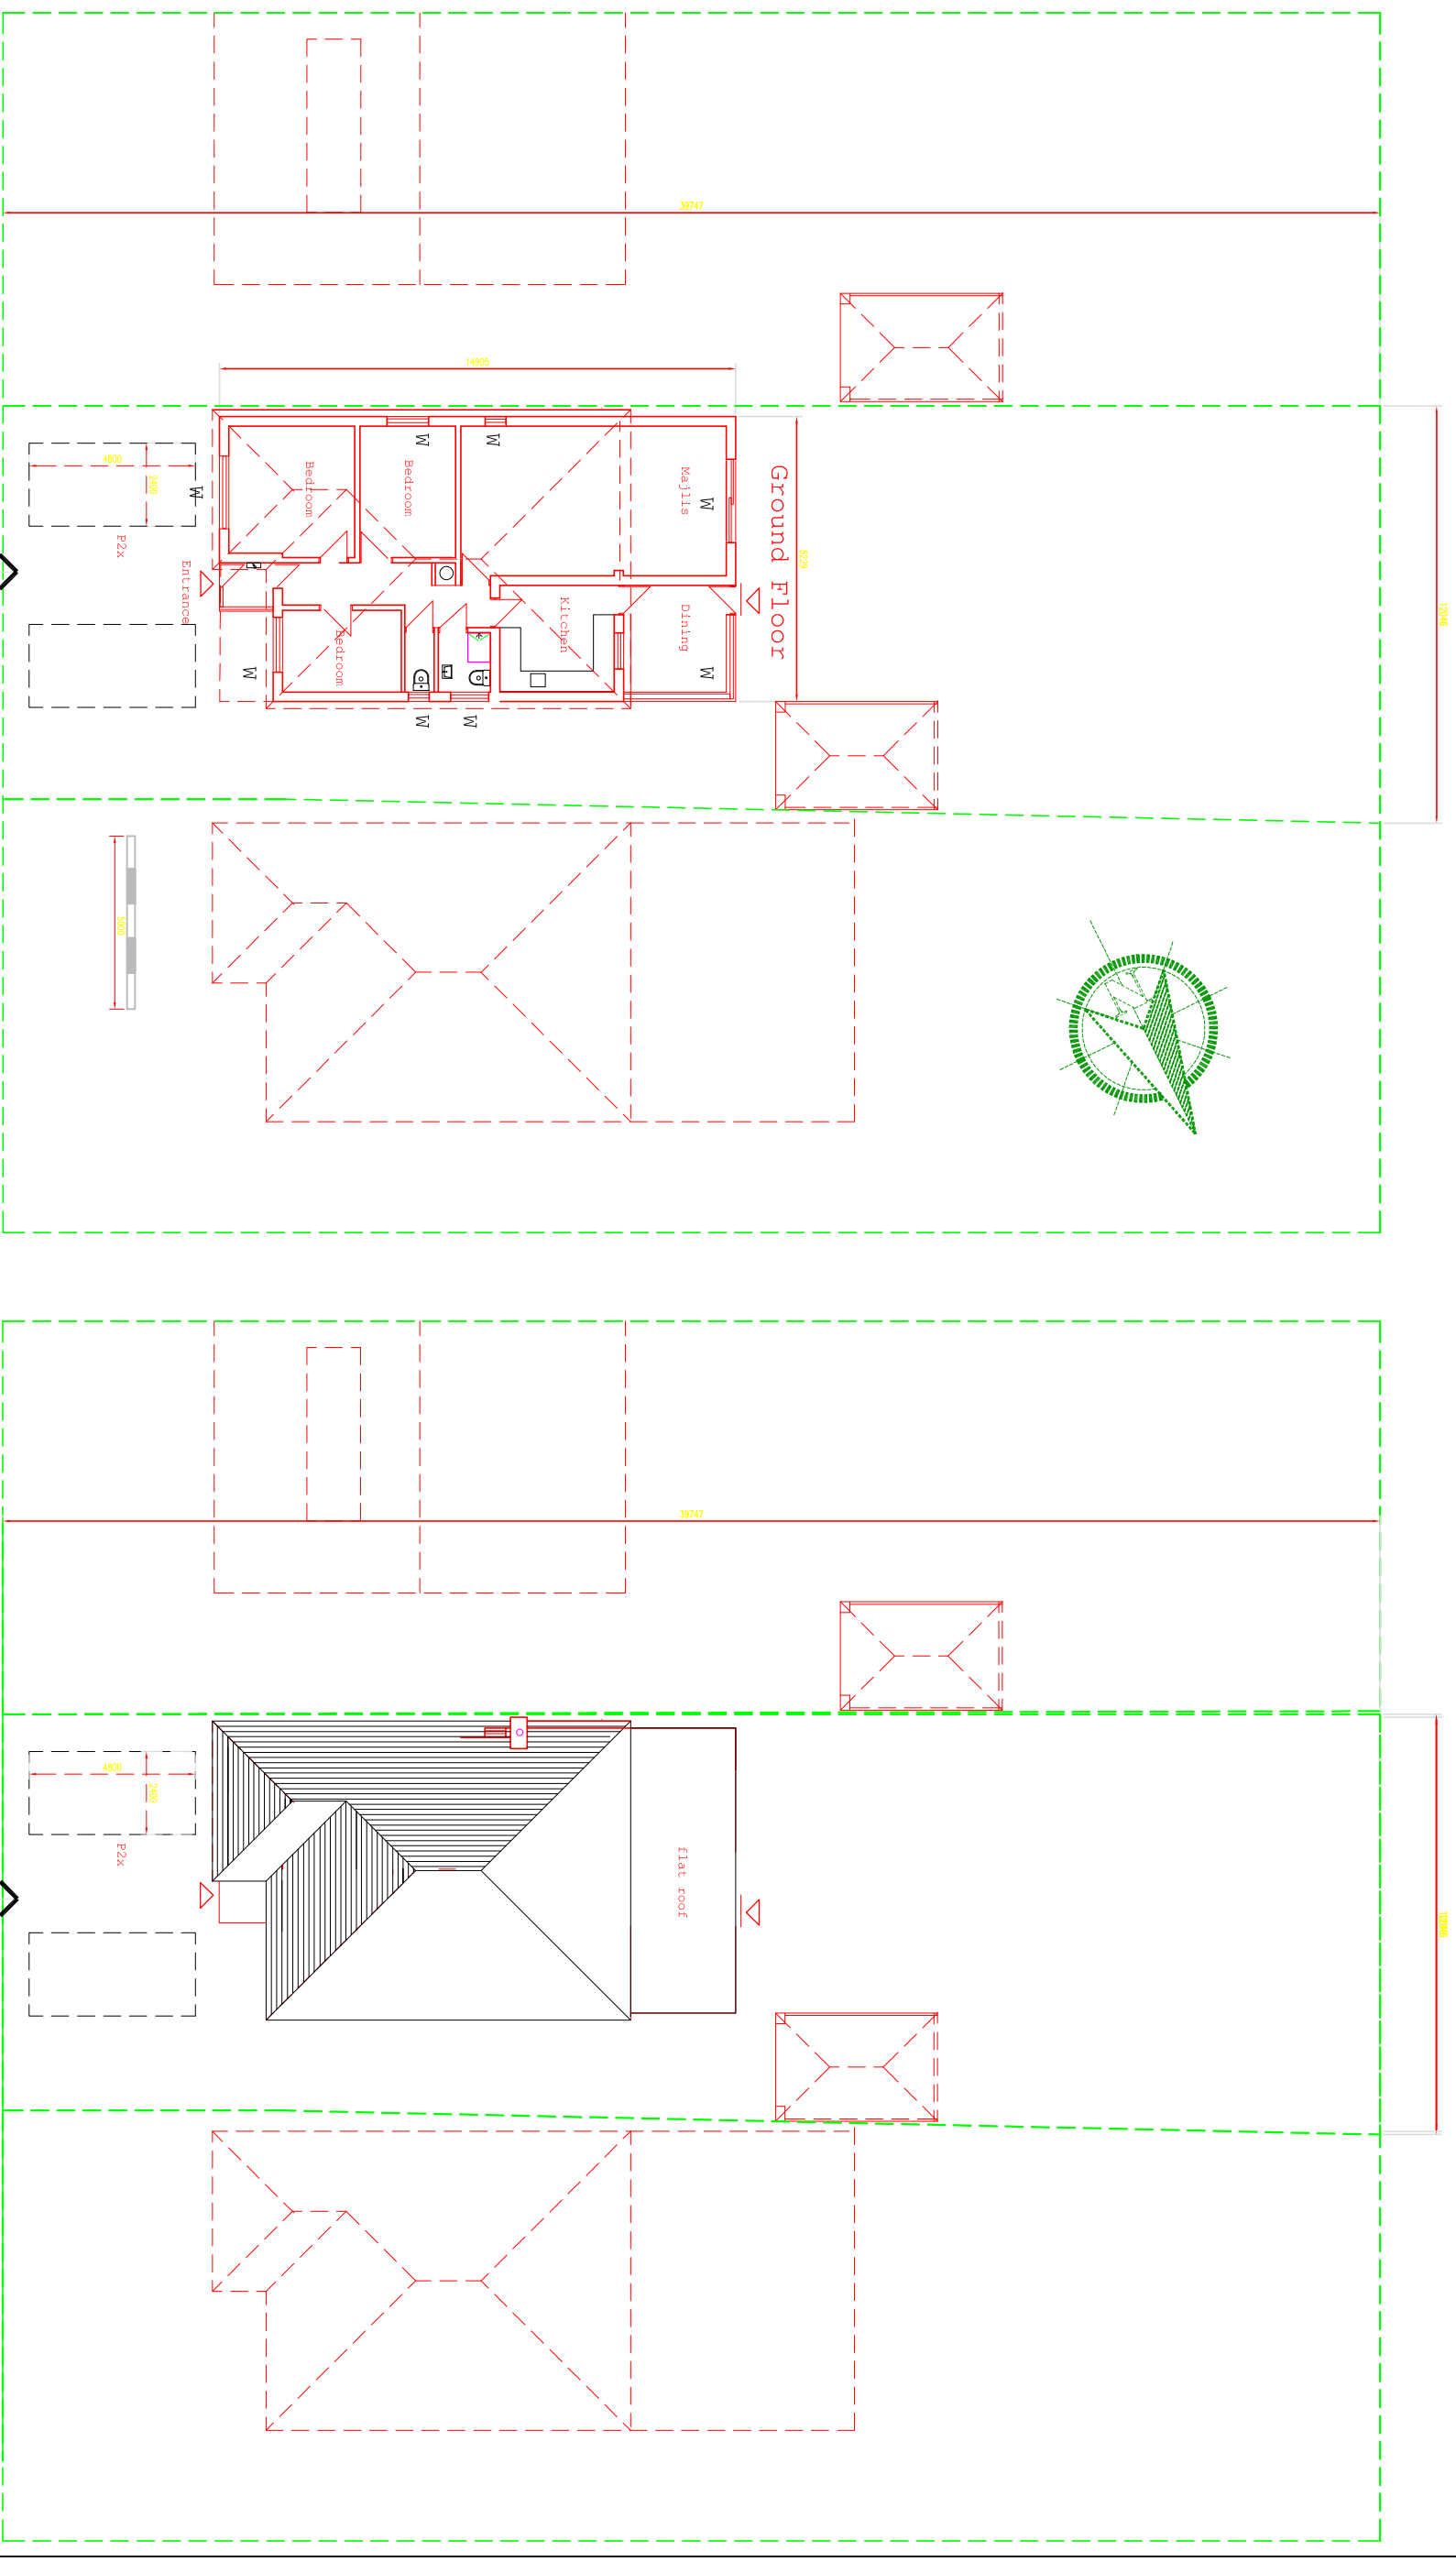

25 Clifton Gardens Existing GF & Roof Plan

REVISED	Project:	Extension at Front & Rear. bedroom, kitchen, bathroom & majlis 25 Clifton Gardens, SO18 3DA		
	Drawing:	Site Plan / Existing GF Plan + Roof		
	25-34 1/200	Rev: 000 Drawn By: M O	Issued for: Mr A. Nazari 25 Clifton Gardens SO18 3DA Southampton mob:07532 718642	