

PROPOSED MATERIAL LEGEND:


- 01

Fibre cement slate effect roof
Colour: Blue/grey
- 02

Rendered wall finish
Colour: White
- 03

Window frames
Colour: Dark grey
- PG


Privacy glass

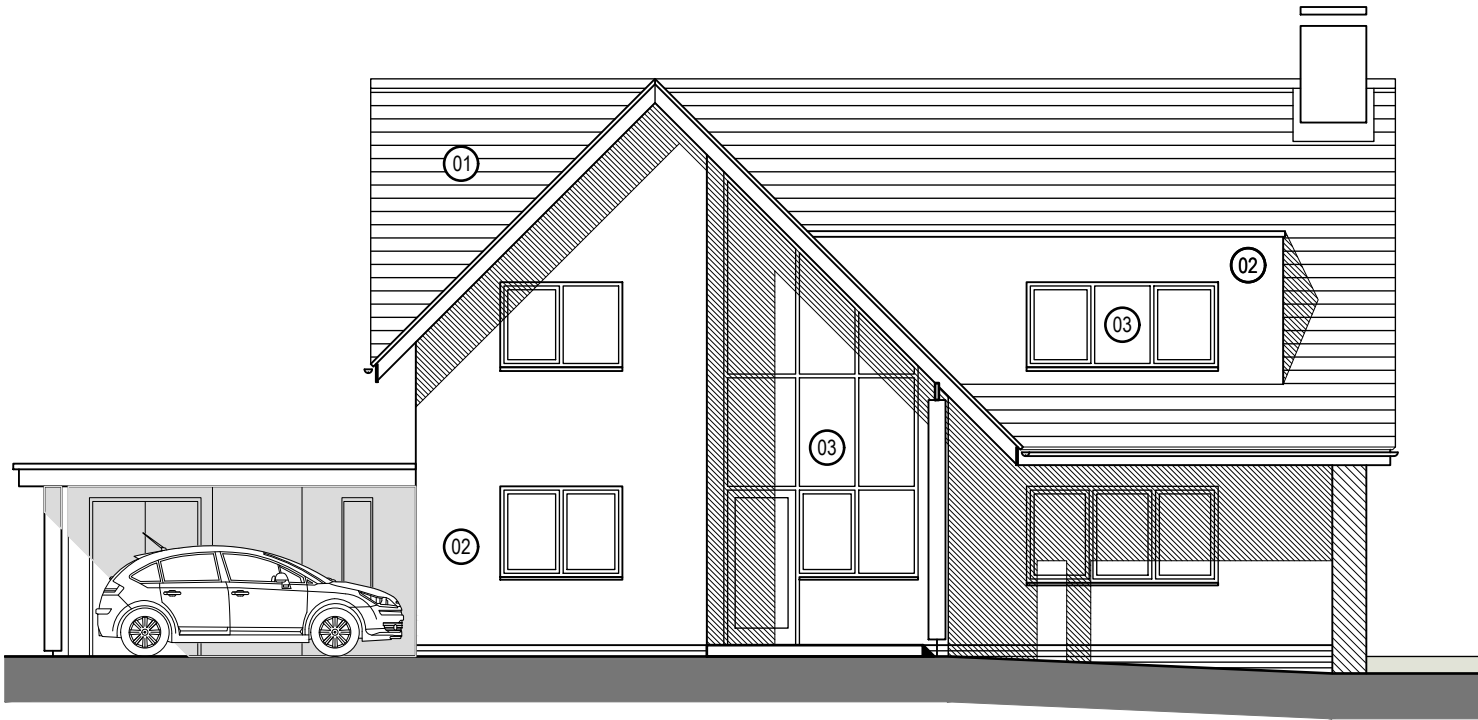


01 Proposed South Elevation



02 Proposed East Elevation

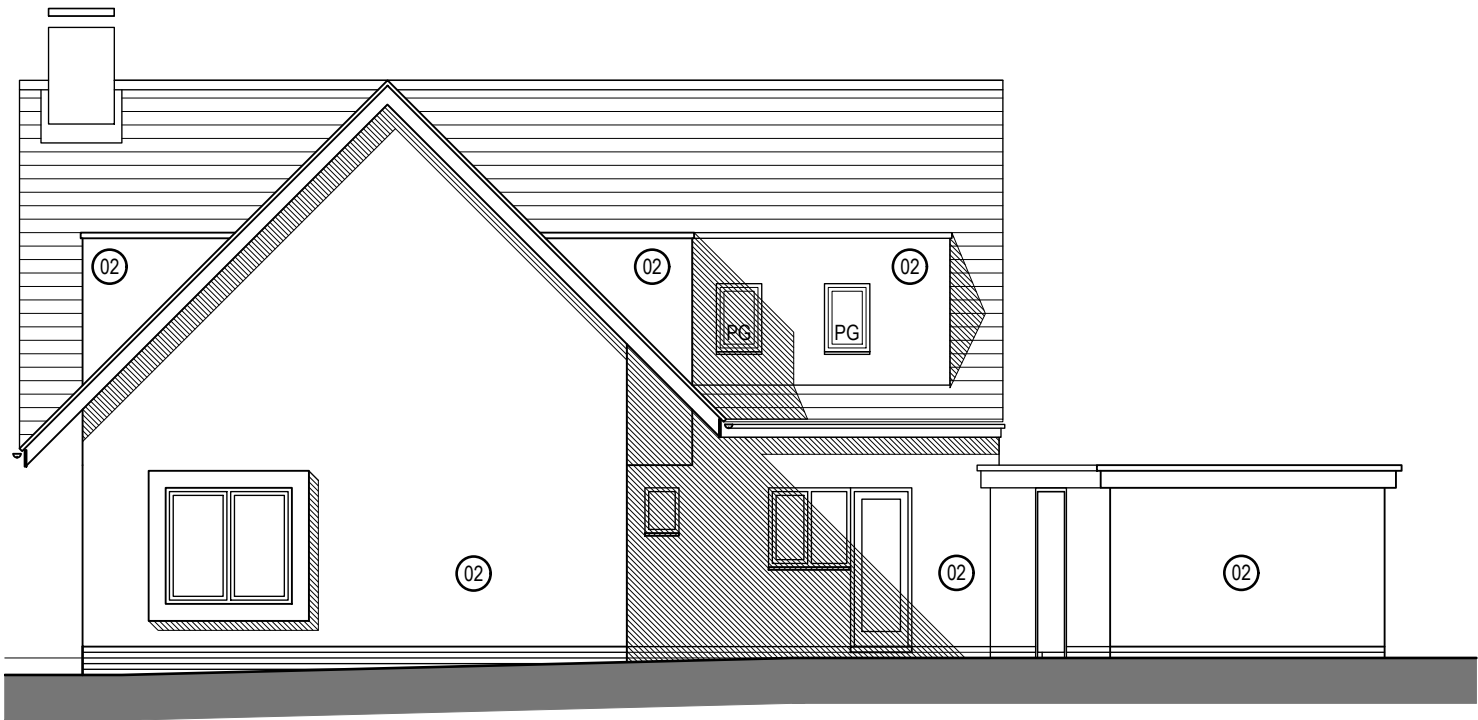

03 Proposed North Elevation

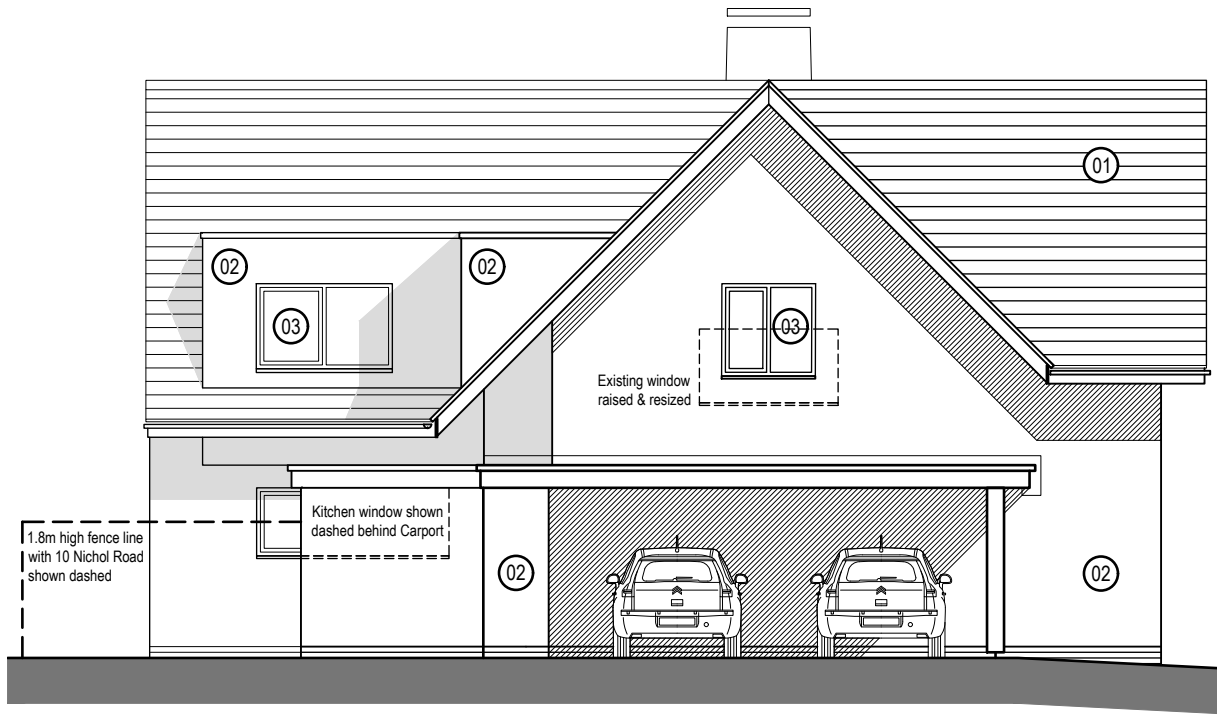

04 Proposed West Elevation

wessex house upper market street eastleigh hampshire SO50 9FD
t: 01794 330660 w: www.vision-architects.co.uk

vision

architects

230022-A-PL-015 revision: C

client: Mr. & Mrs. N. Groves

project: 8 Nichol Road, Chandlers Ford, SO53 5AS

drawing: Existing Elevations

status: RIBA 03 - Planning Application

scale: 1:100 @ A3

date: 2022.11

drawn: dp

checked: A/C

2024.04.16 dp A/C

2024.02.14 dp A/C

2024.01.31 dp A/C

date by ch

C Dormer roof lines lowered by 150mm

B Householder Planning Application registration

A Householder Planning Application submission

rev. description

© Copyright Reserved

1. This drawing is the copyright of vision architects limited

2. DO NOT copy, alter or reproduce in any way or pass to a third party without written authority

3. ~~DO NOT scale these drawings~~ Dimensions to be checked on site prior to commencing any work

4. READ in conjunction with other Consultants documentation & drawings regarding this project

5. DISCREPANCIES should be reported in writing to the project architect or engineer immediately

MODEL FILE REFERENCE - 230022-A-PL_RIBA 03