



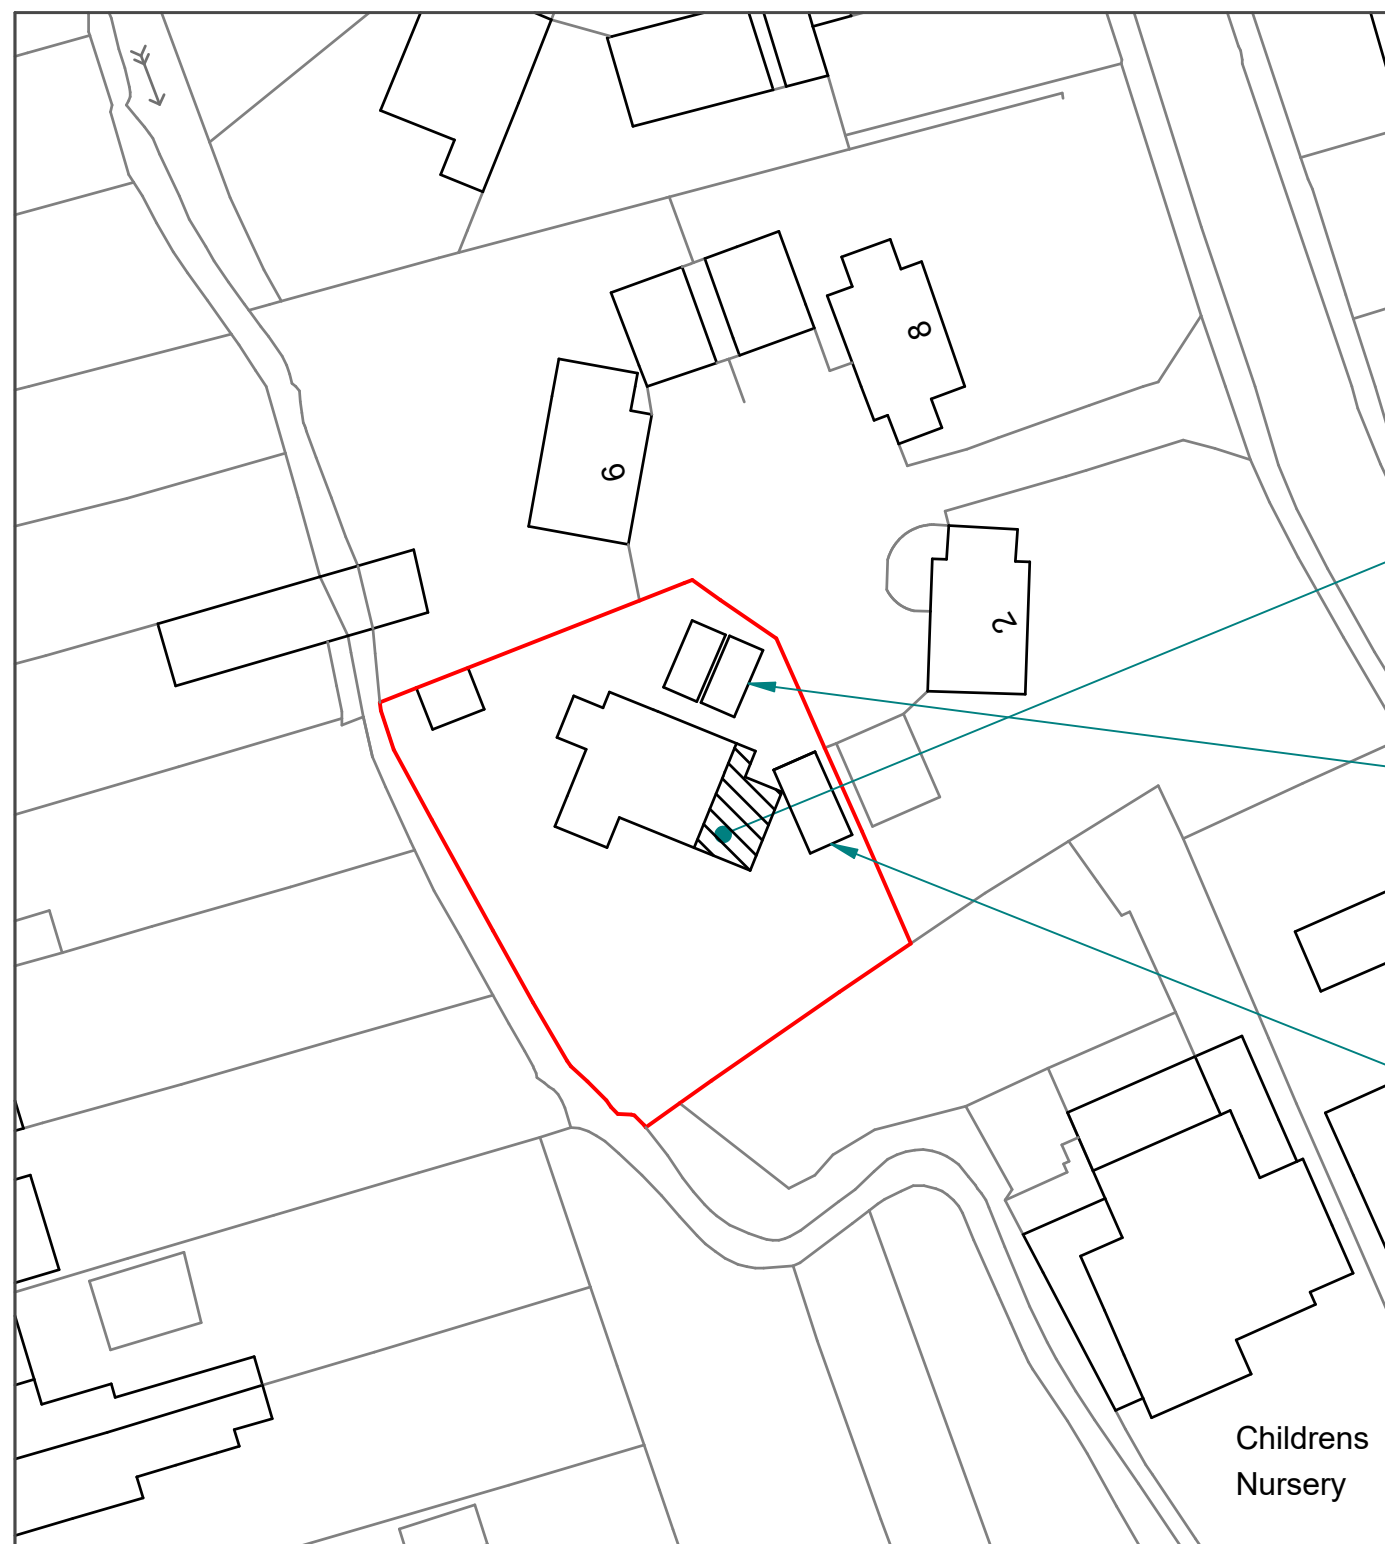

SCALE 1:500 @ A3

 

© Crown copyright 2024 Ordnance Survey 100053143
NTM © Bluesky International Ltd

single storey side extension

parking spaces (2 on drive, 1 in garage)

reduce size of garage

Childrens
Nursery

DWG PLANS			85 Cranmer Drive, Nursling, Southampton, SO16 0TD		
			Mobile: 07851229345, Email: info@dwgplans.co.uk		
TITLE			Site Plan		
			4 Heathlands Road, Chandlers Ford		
SIZE	DWG NO	REV			
A3	DWG PLANS 03142	A			
CLIENT: Rebecca Heeley					
SCALE: 1:500 @ A3			SHEET 1 of 1		

	NAME	DATE
DRAWN	PRB	27/03/2024
UNLESS OTHERWISE SPECIFIED DIMENSIONS ARE IN MILLIMETERS		