




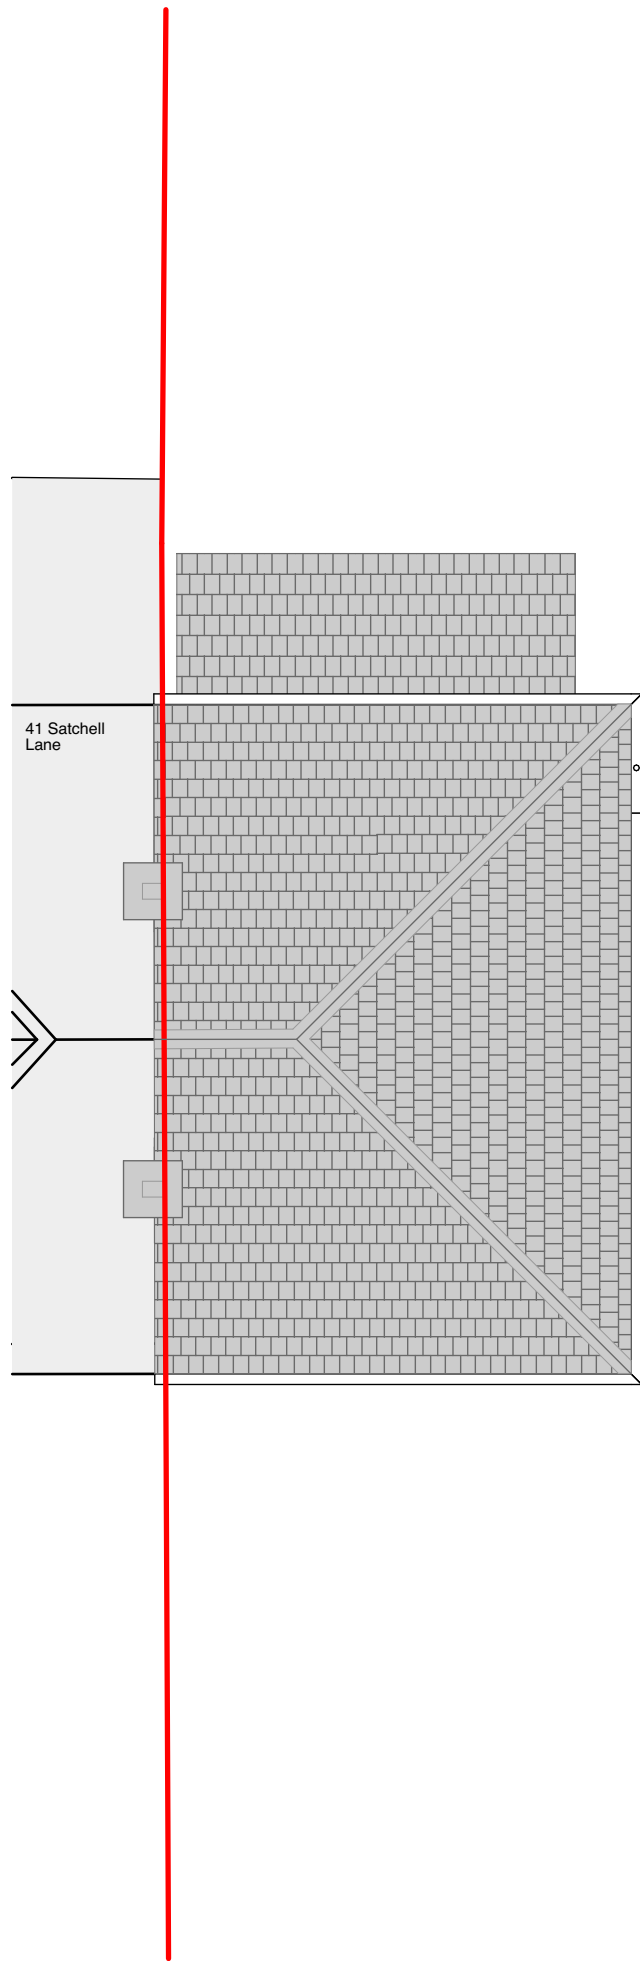

1 Existing Roof Plan
Scale 1:100

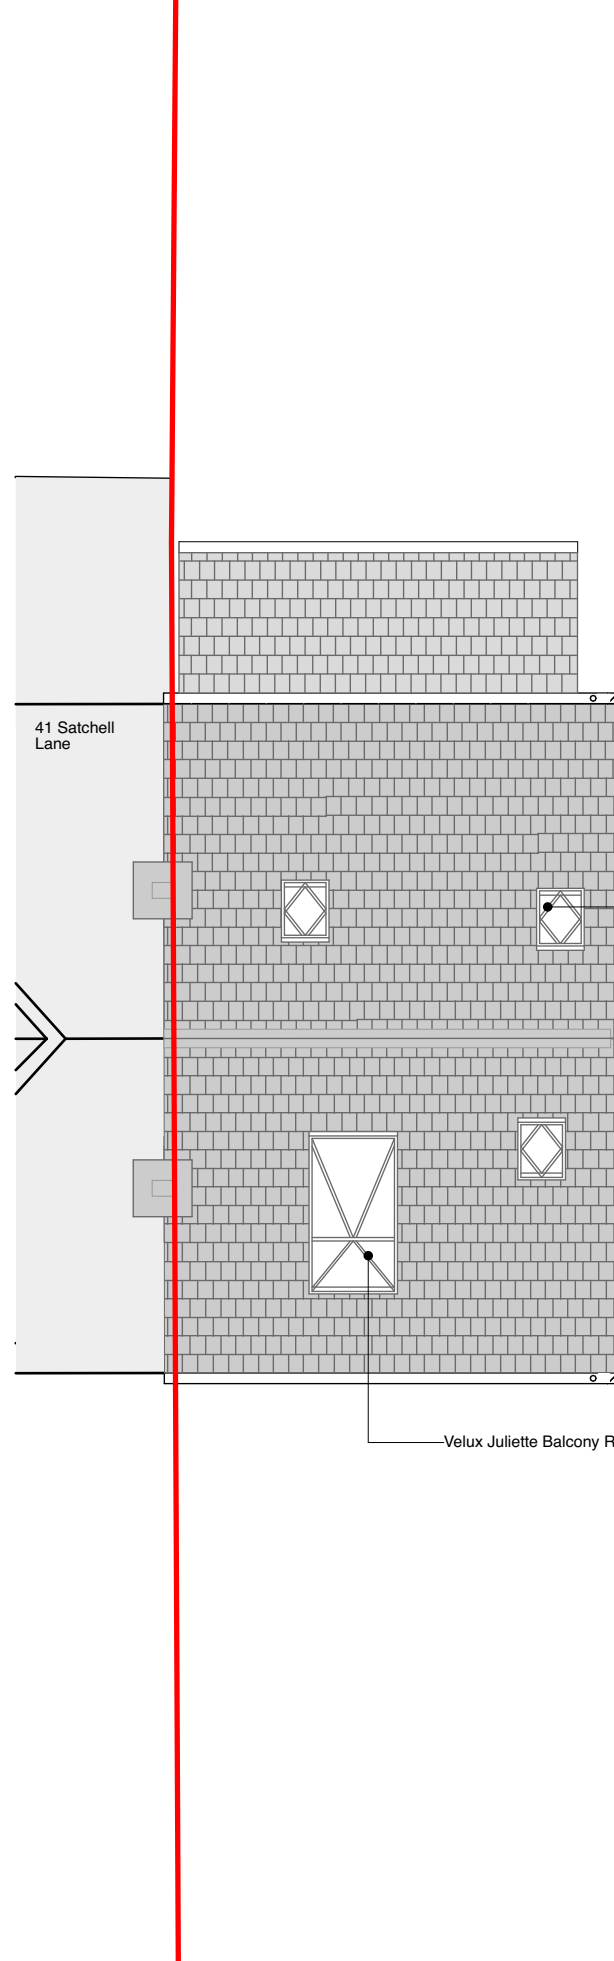

2 Proposed Roof Plan
Scale 1:100

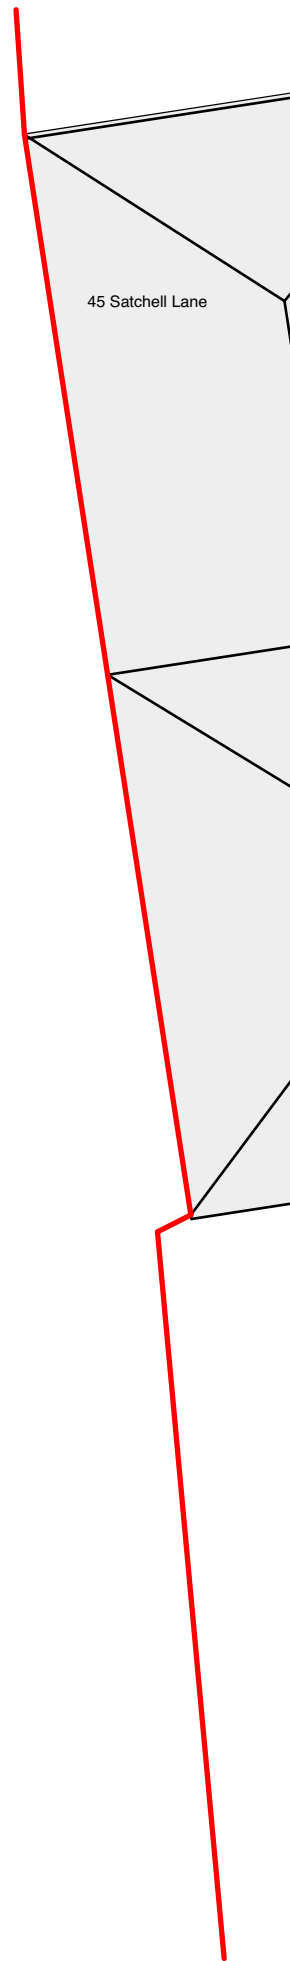

© The content of this drawing is subject to the Copyright, Designs and Patents Act 1988. Reproduction of any part of this drawing is not permitted without written consent from People Architects Ltd.

OS Crown Copyright 2024. All rights reserved. License No. 10022432. People Architects OS Paper Map Copying License No. AC0000864590

Do not scale from this drawing for construction purposes.

All dimensions must be checked by the contractor before commencing work on site.

Unless otherwise noted, boundaries have not been surveyed. The recipient of this drawing should satisfy themselves of their precise location before commencing work on site.

Any discrepancies are to be brought to the attention of People Architects Ltd.

If in doubt, ask.

Notes

Rev	Date	Description	DB/CB
0	1	2	3
0	1	2	3

project
43 Satchell Lane
Hamble
Southampton
SO31 4HF

status
Permitted Development

drawing title
Proposed Roof Plans

drawn	checked	date	scale
NF	MW	04 2024	1:100

Drawing Code

Project	Originator	Vol	Lev	Type	Role	Number	Rev
P017	PA	-XX	-XX	-DR	-A	003	- /