




1 Proposed Front Elevation
1 : 100




2 Proposed Rear Elevation
1 : 100




3 Proposed Side (Left) Elevation
1 : 100

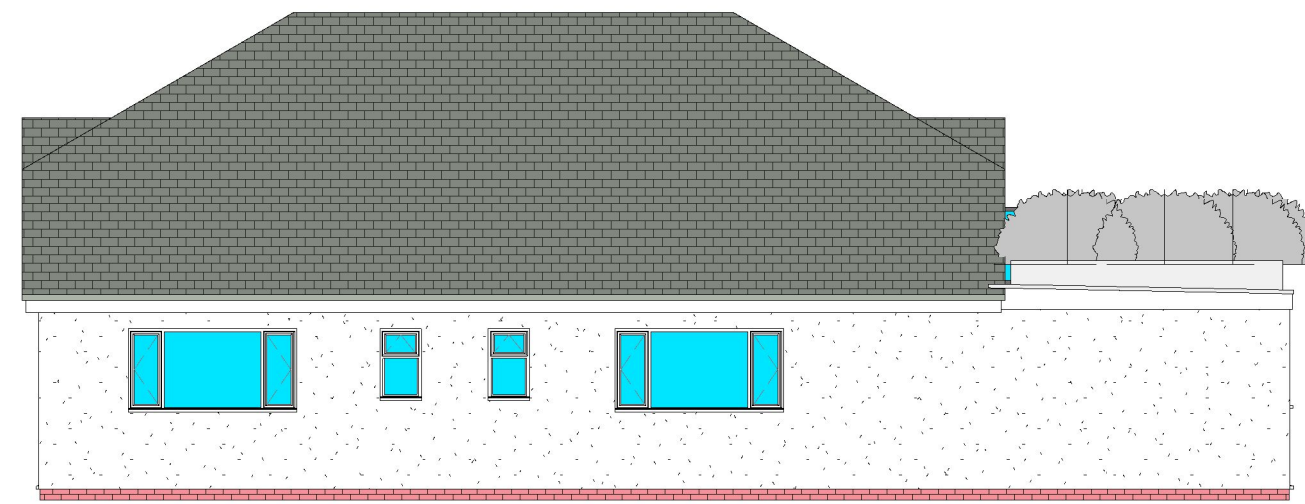


4 Proposed Side (Right) Elevation
1 : 100

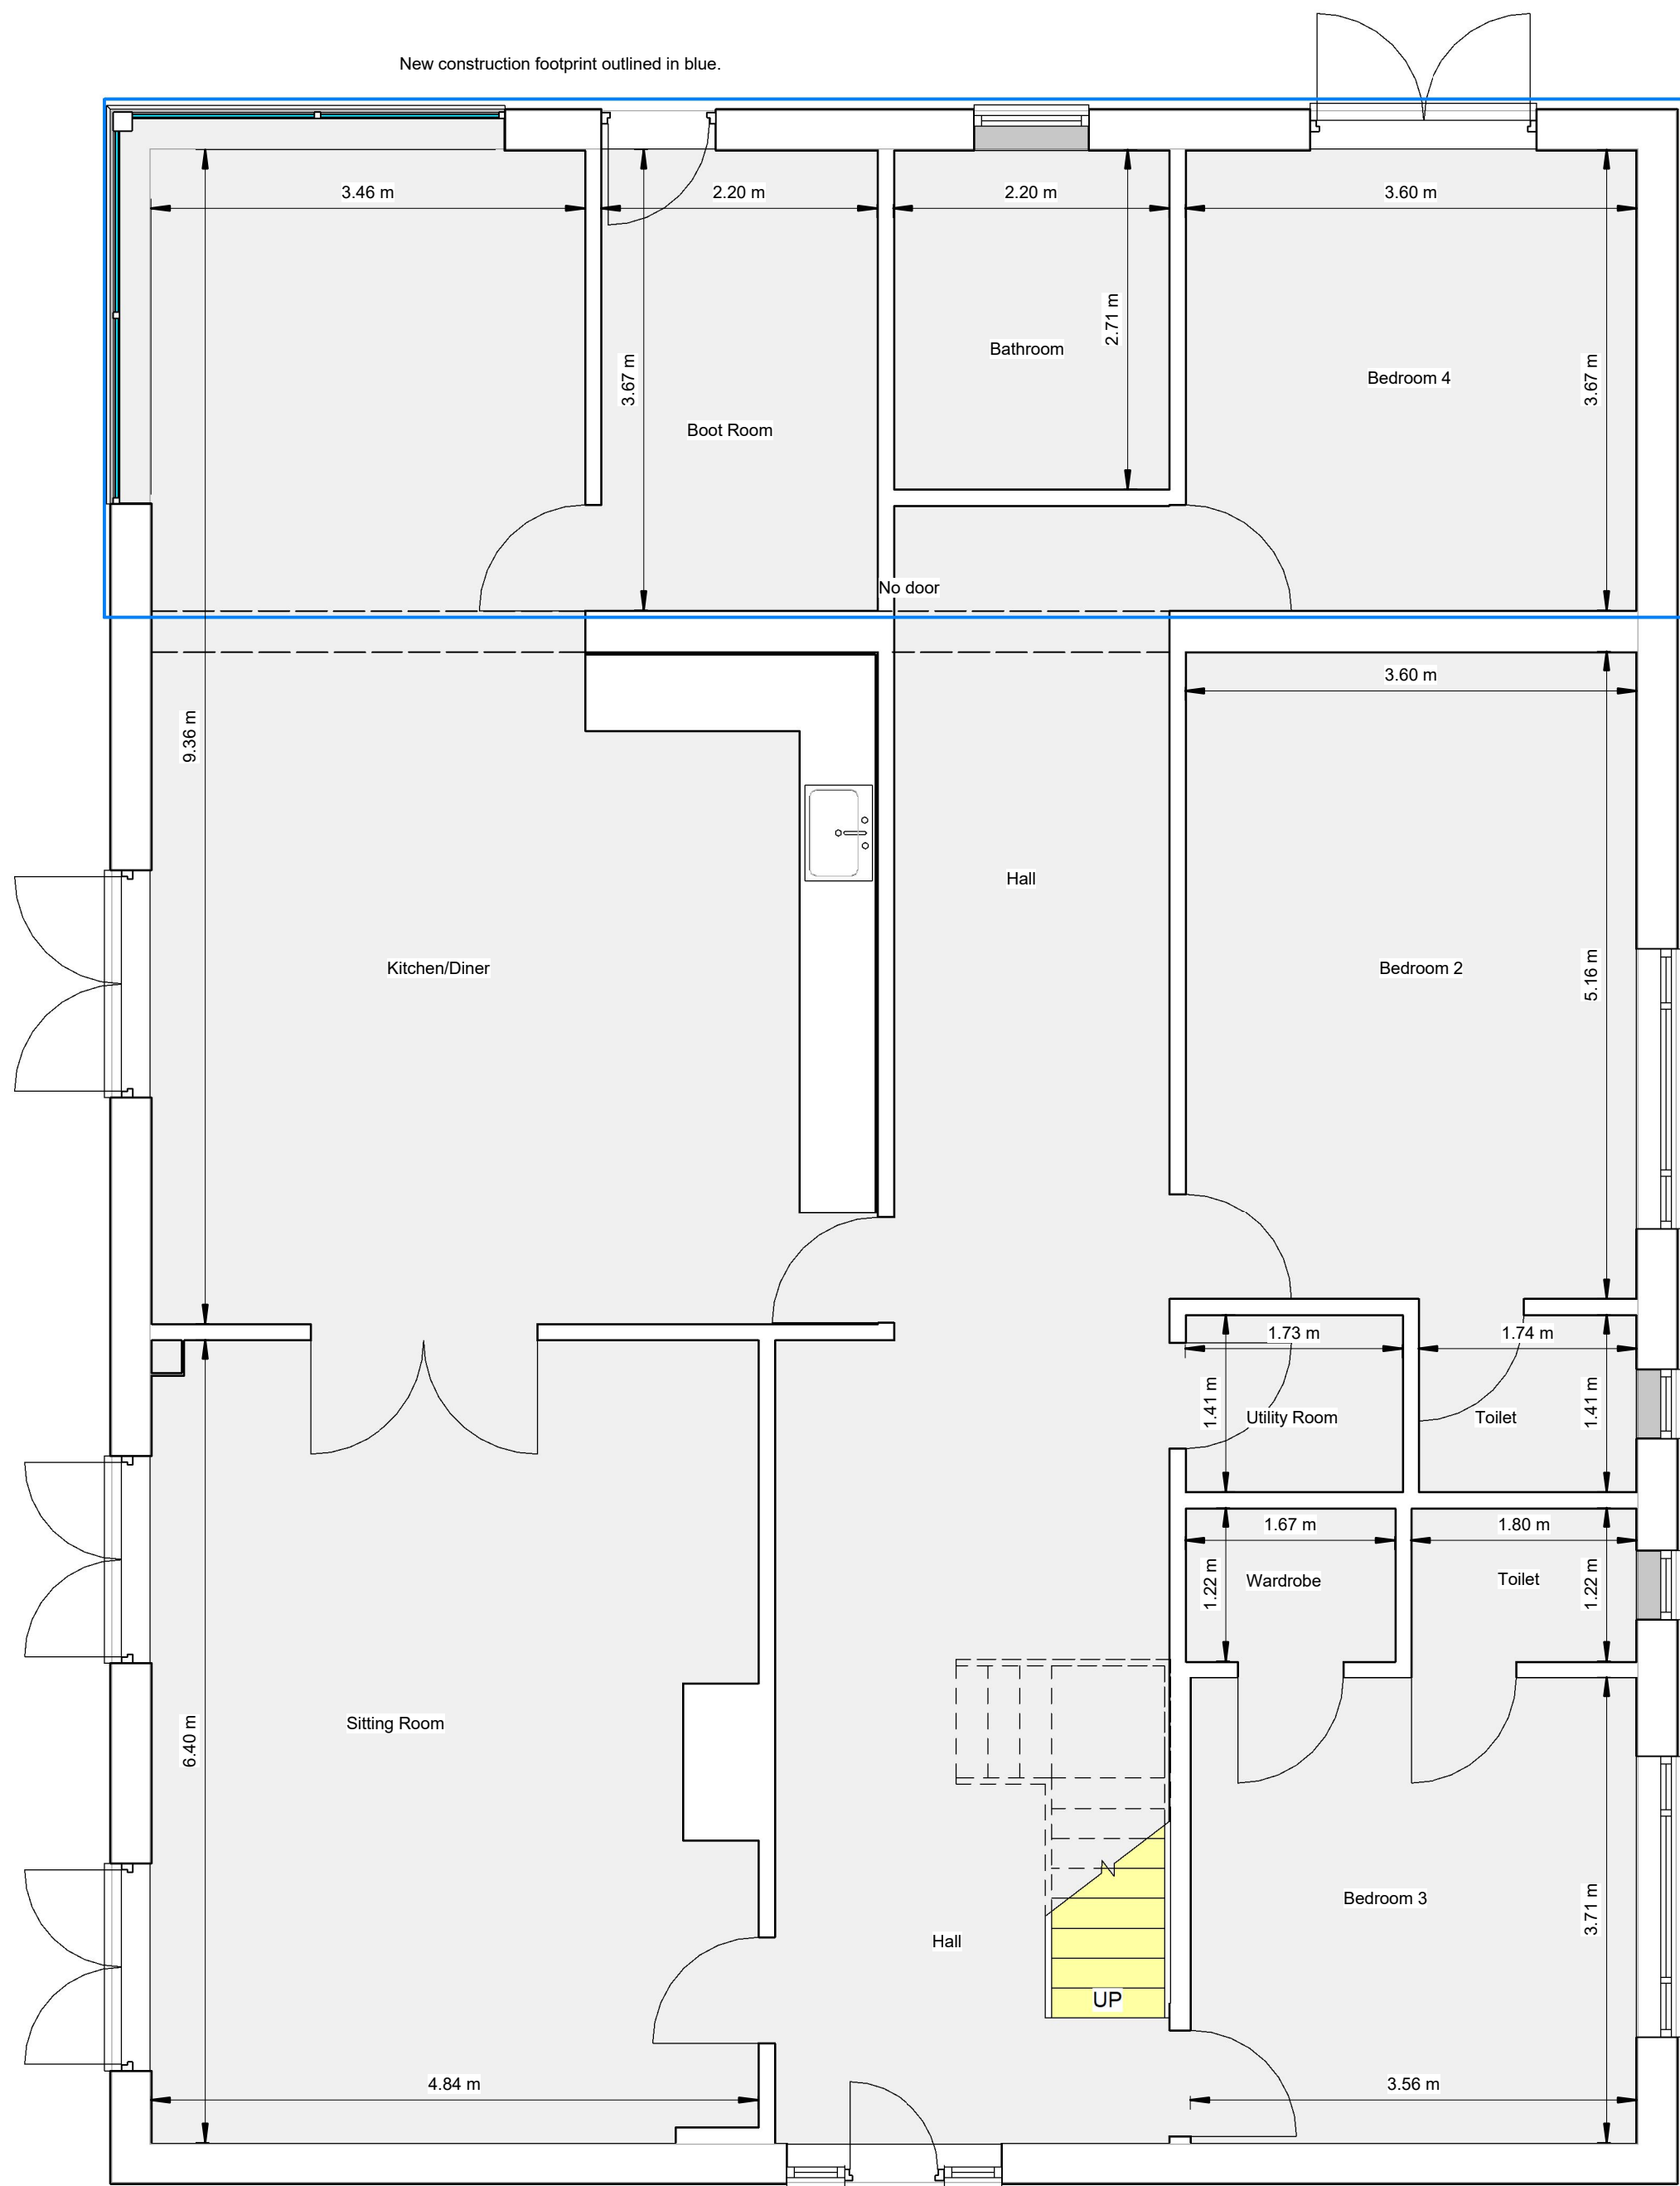

5 Proposed Ground Floor Plan
1 : 50

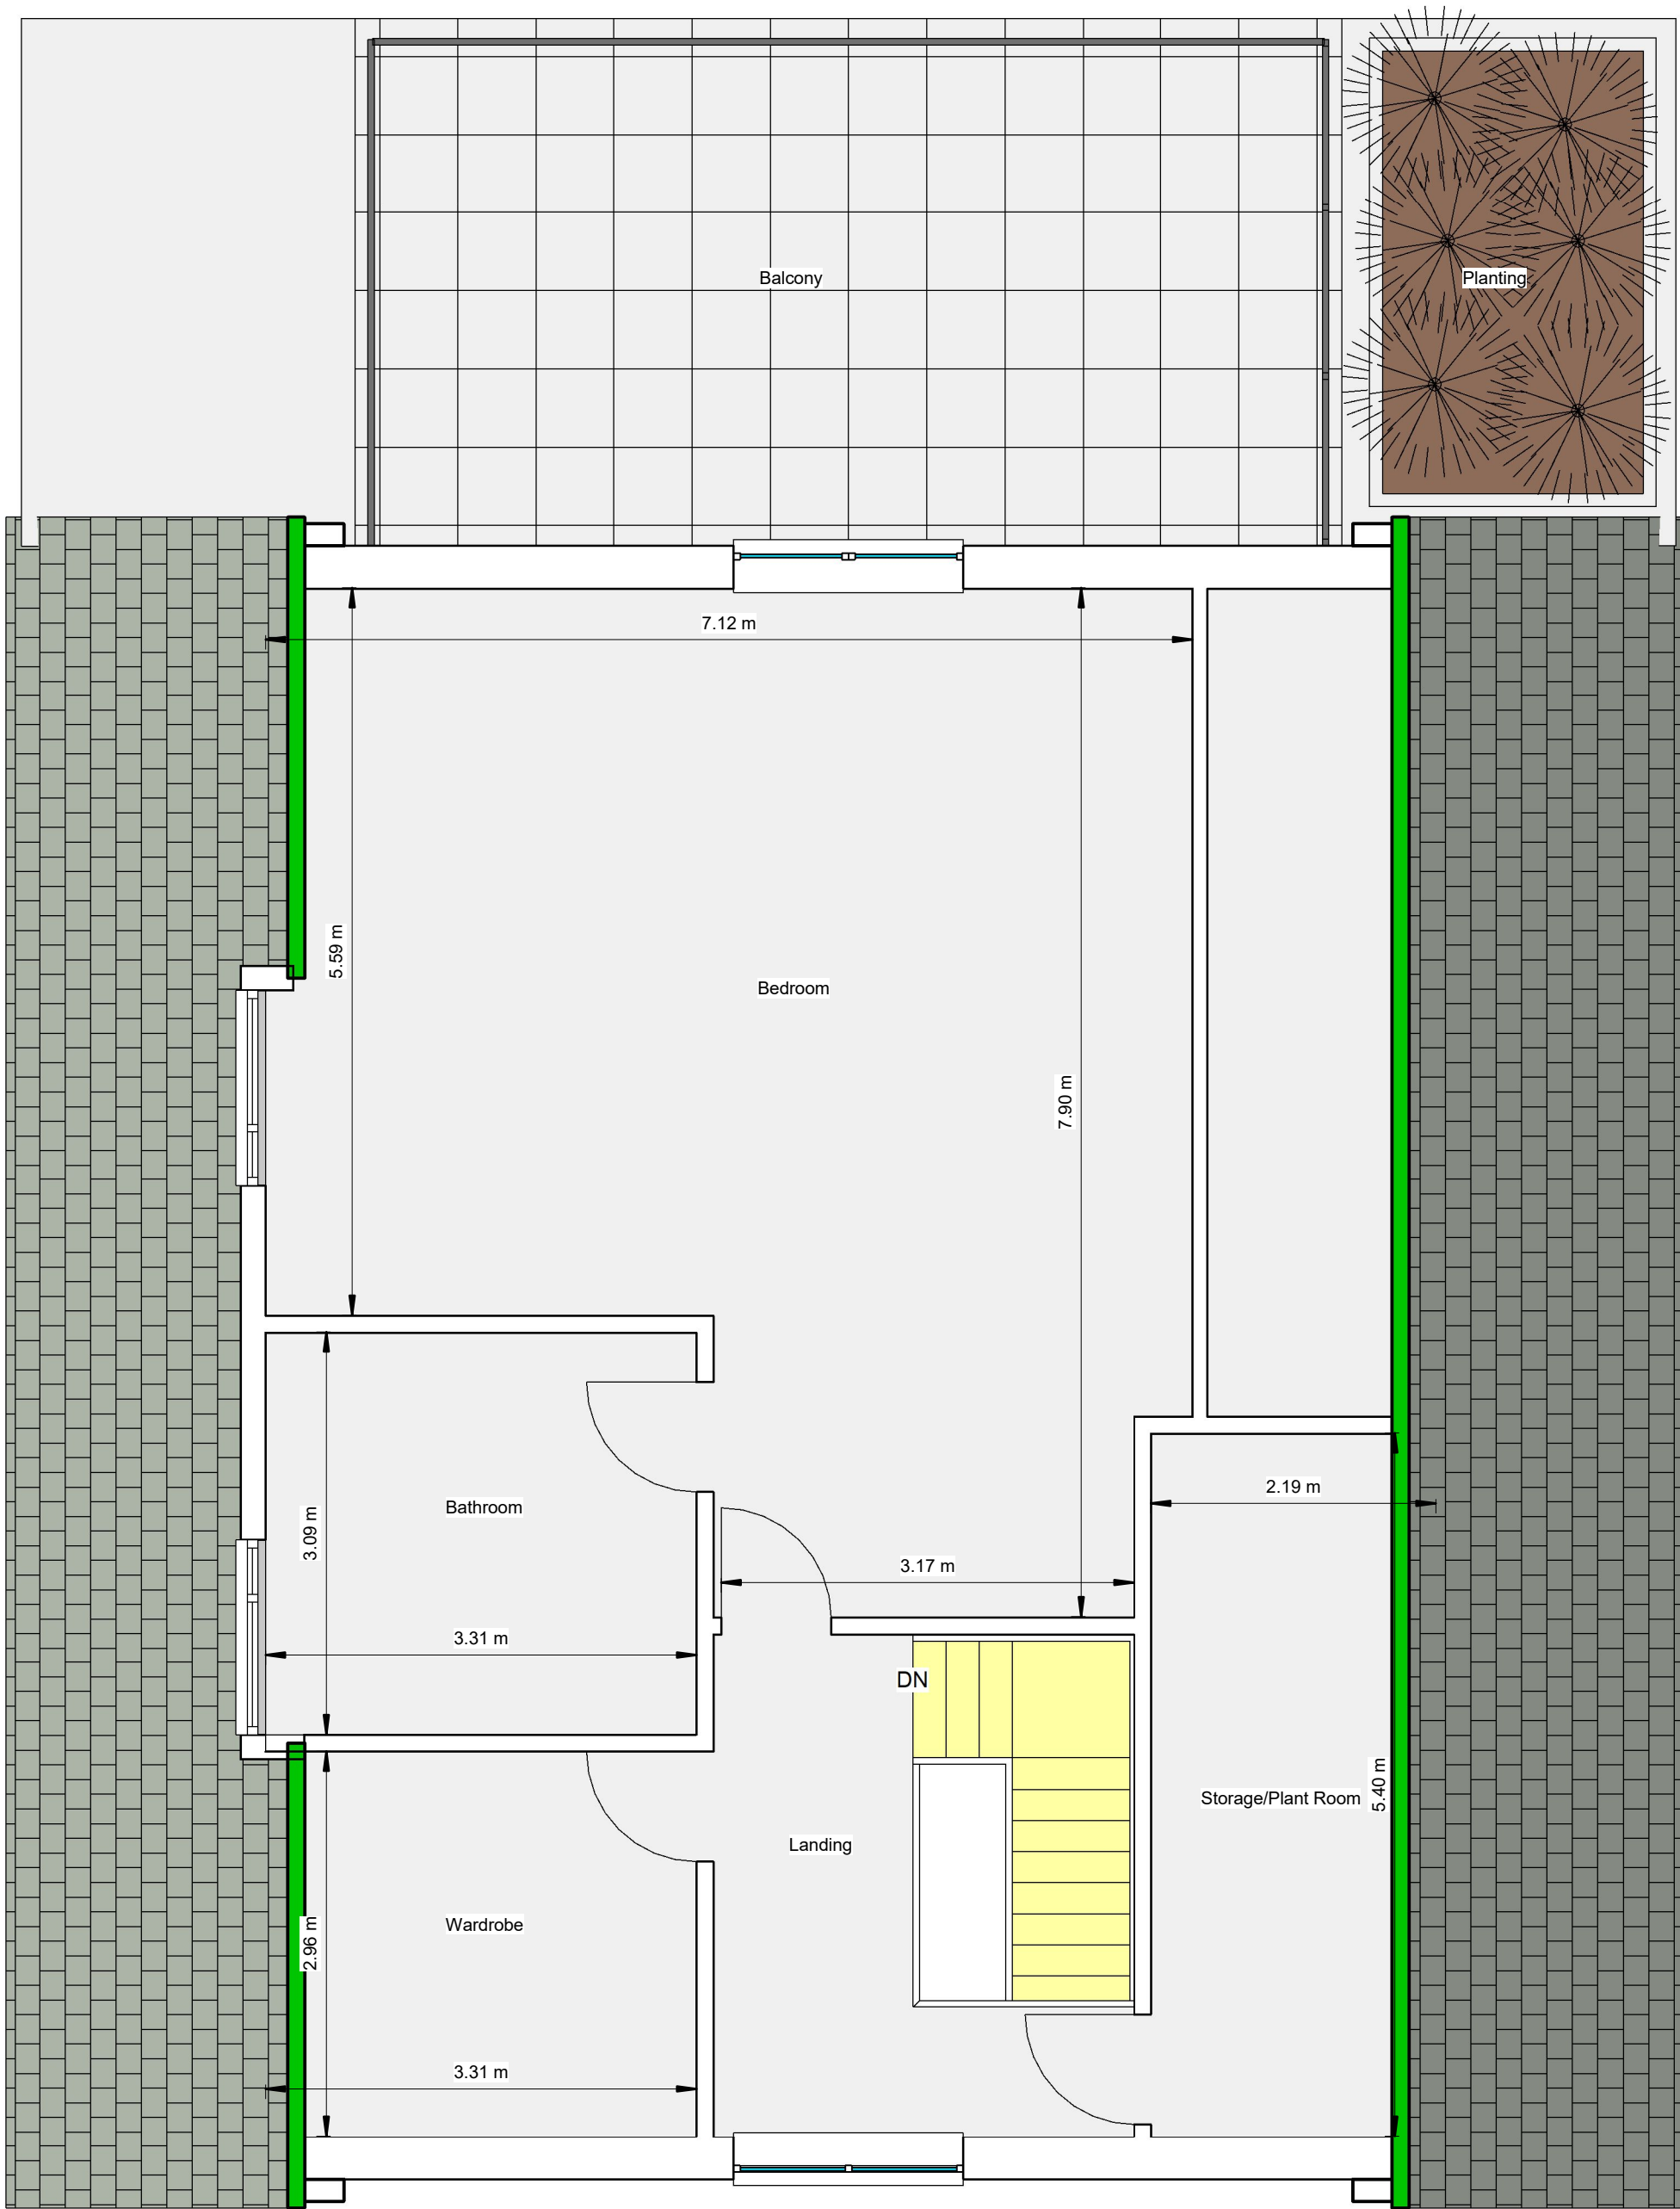


6 Proposed First Floor Plan
1 : 50

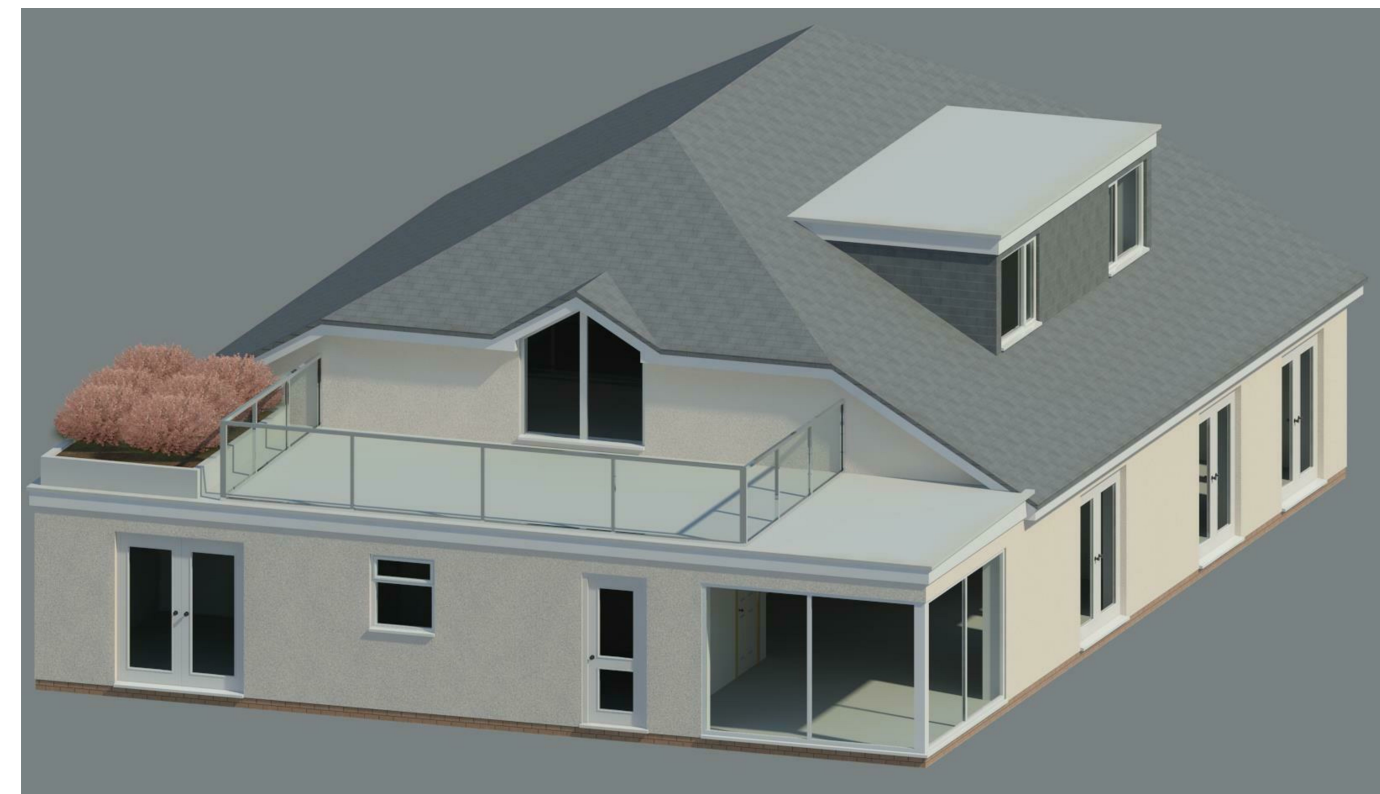

7 3D View
1 : 1

PROPOSED WORKS

Single storey extension with balcony over.
Masonry walls constructed from face brickwork
plinth with smooth render finish.
White UPVC windows and doors.

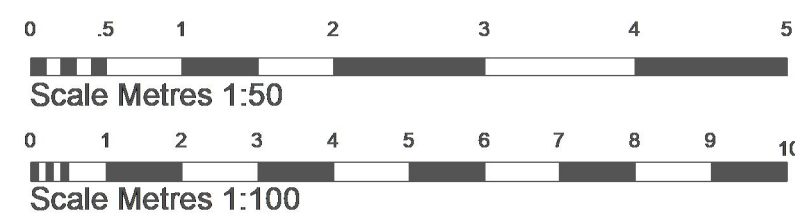

Revision

Drawings by:

unsted design

3D Computer Aided Architectural Design

Unsted Design Ltd

16 Hazel Close, Chandlers Ford Eastleigh SO53 5RF

Tel: 02380274720

Fax: 02380274720

Email: info@UnstedDesign.co.uk

Web Site www.UnstedDesign.co.uk

Company Number 8013235

Utilities/Highways/Environment:

It is the responsibility of the client or their contractor to liaise with the Utility providers, Highway Authorities and Environment Agency to ensure that all approvals are in place unless Unsted Design have been given written instructions to act on your behalf.

Copyright:

The copyright for this drawing remains the property of Unsted Design. It cannot be copied, altered or reproduced in any form without the consent of Unsted Design. It cannot be passed to a third party without the written consent of Unsted Design.

Dimensions:

All dimensions to be checked on site prior to the commencement of any work. Do not scale from this drawing for construction purposes.

Party Wall Agreements:

It is the sole responsibility of the building owner or their contractor to draw up any agreements or notices required to comply with the Party Wall Act. This drawing does not guarantee the position of the boundary.

Client:

MRS SHERGOLD

Project Address:

171 MOORGREEN ROAD
WEST END
SOUTHAMPTON
SO30 2HG

Drawing Contents:

PROPOSED FLOOR PLANS AND ELEVATIONS

Purpose:

PLANNING APPLICATION

Scale:

1:50 1:100

Date:

2nd April 2024

Drawn by:

MKU

Drawing Number	Client	Issue	Sheet Size
003 SHERGOLD		PR1567	A1