



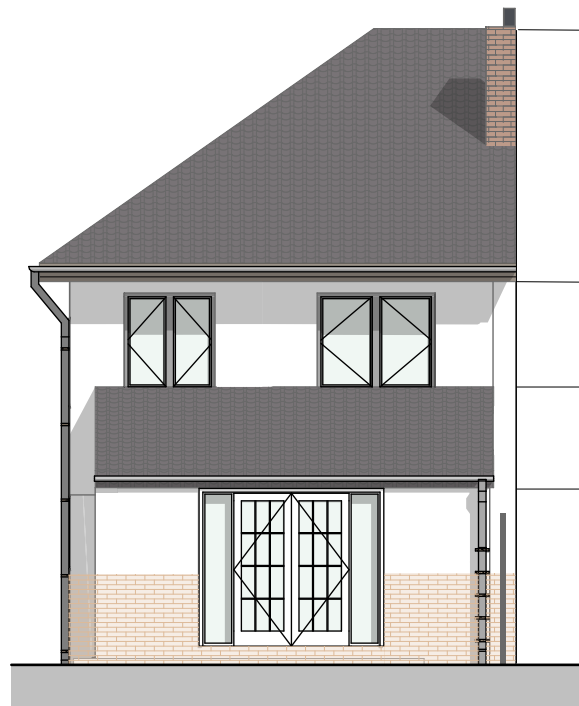

1 Existing West Elevation
Scale 1:100



2 Existing East Elevation
Scale 1:100

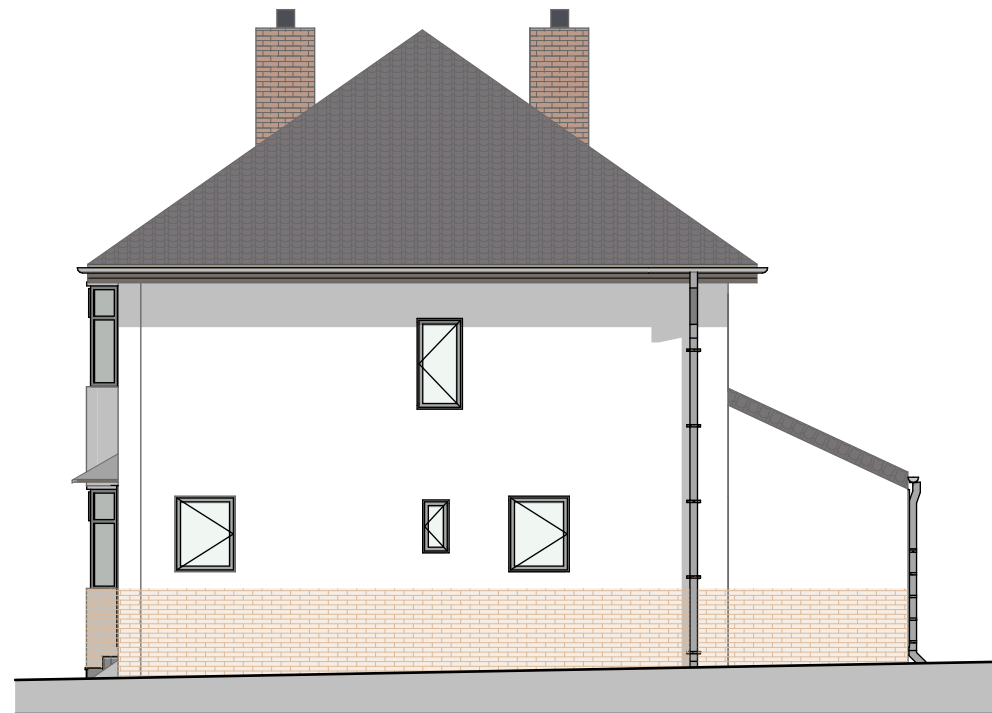


3 Existing North Elevation
Scale 1:100



4 Proposed West Elevation
Scale 1:100



5 Proposed East Elevation
Scale 1:100

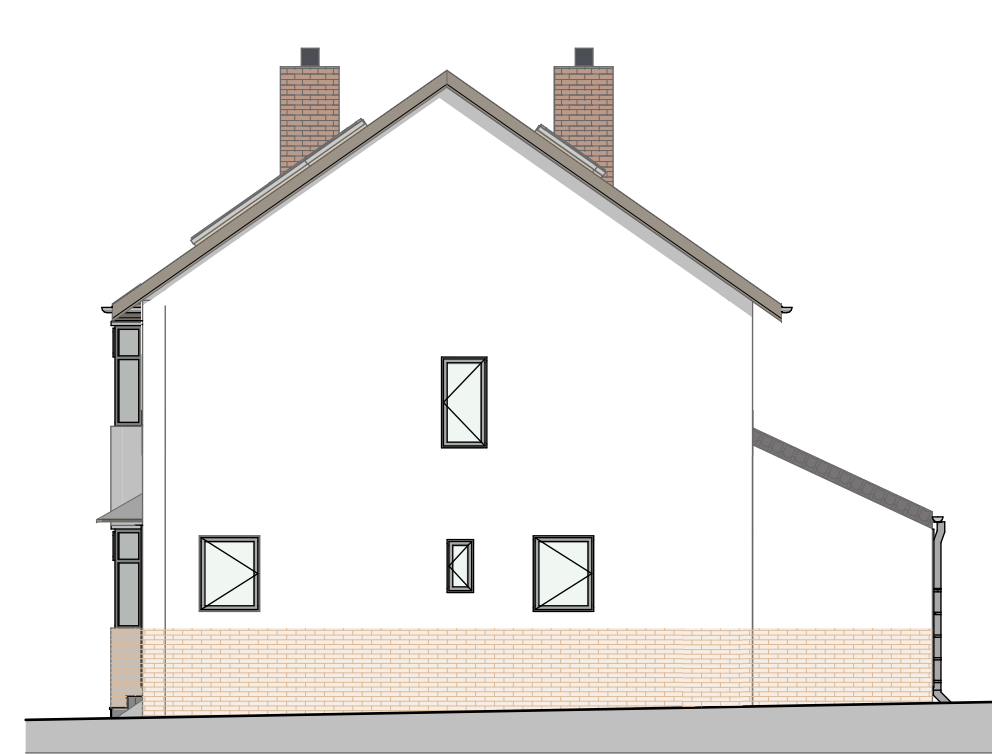

6 Proposed North Elevation
Scale 1:100

Rev	Date	Description	DB/CB	
0	1	2	3	4m

project
43 Satchell Lane
Hamble
Southampton
SO31 4HF

status
Permitted Development

drawing title
Existing and Proposed Elevations

drawn	checked	date	scale
NF	MW	04 2024	1:100

Drawing Code

Project	Originator	Vol	Lev	Type	Role	Number	Rev
P017	PA	-XX	-XX	-DR	-A	004	- /