


Note:
Do not Scale from this Drawing (except for planning approval).
All dimensions are in millimetres and to be checked on site.
All Dimensions relating to subcontractors or suppliers work
must be checked and agreed between the main contractor and
the sub-contractors and suppliers.

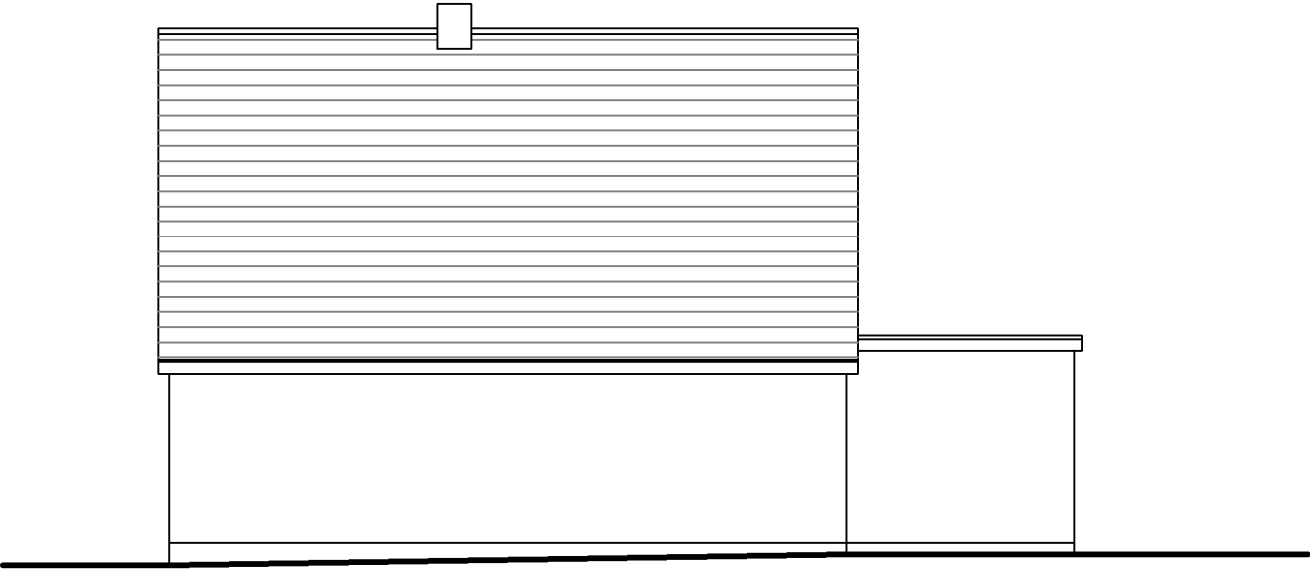

EXISTING FRONT ELEVATION
SCALE 1:100



EXISTING SIDE ELEVATION
SCALE 1:100




EXISTING REAR ELEVATION
SCALE 1:100



EXISTING SIDE ELEVATION
SCALE 1:100

SCALE BAR 1:100

 

DRAWING TITLE -		DATE -		SCALE -		grp architectural design t. 07747 011252 e. gavin.page77@gmail.com	
MEASURED SURVEY -		Mar 2024		1:100 @ A3			
EXISTING ELEVATIONS		DRN -	CHK -	DRAWING REF -	Rev		
		gp	-	23253 EX102	-		
CLIENT -							
Mr & Mrs Goodridge, 11 Corinthian Road, Chandlers Ford, Hants.							