


FRONT ELEVATION
(1:100 SCALE)


FLANK ELEVATION
(1:100 SCALE)

REAR ELEVATION
(1:100 SCALE)


FLANK ELEVATION
(1:100 SCALE)

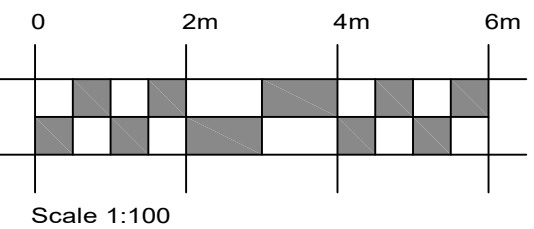



Scale 1:100

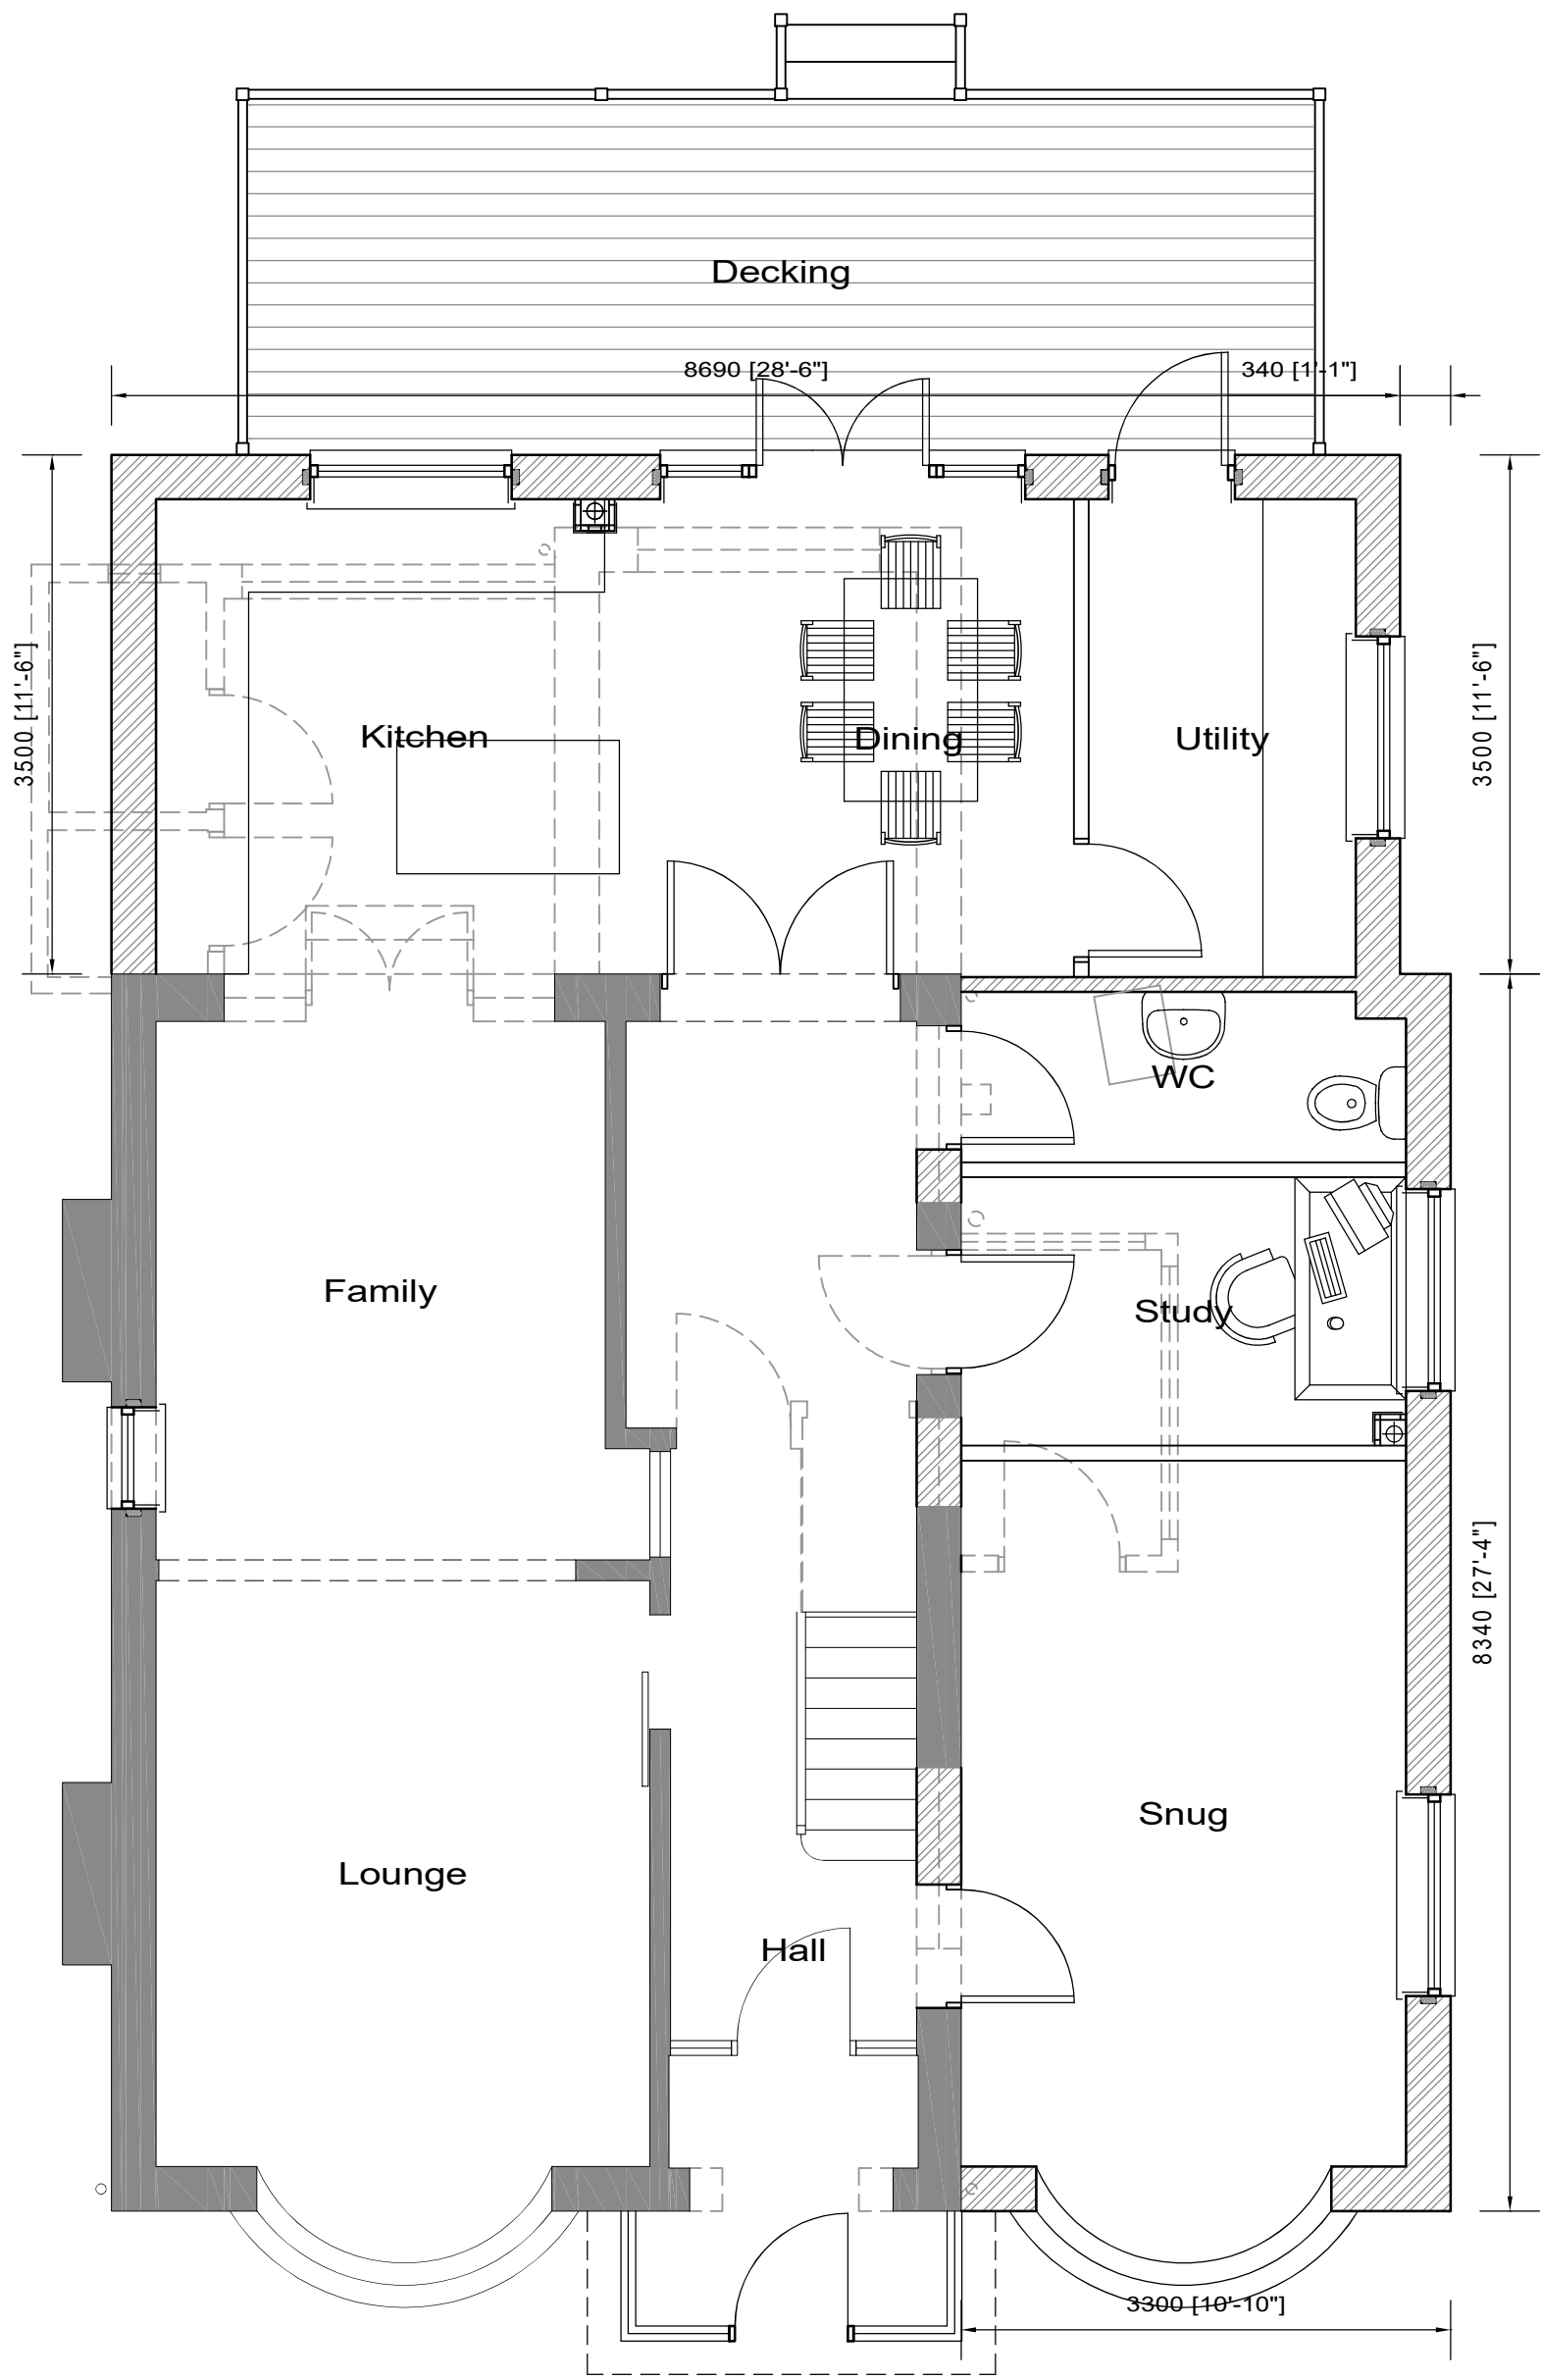


GROUND FLOOR PLAN
(1:50 SCALE)

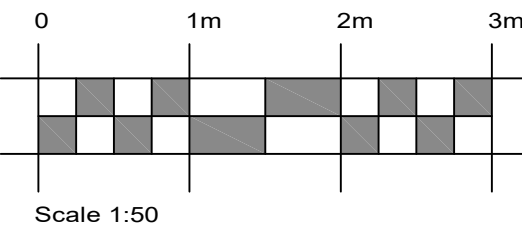


Scale 1:50

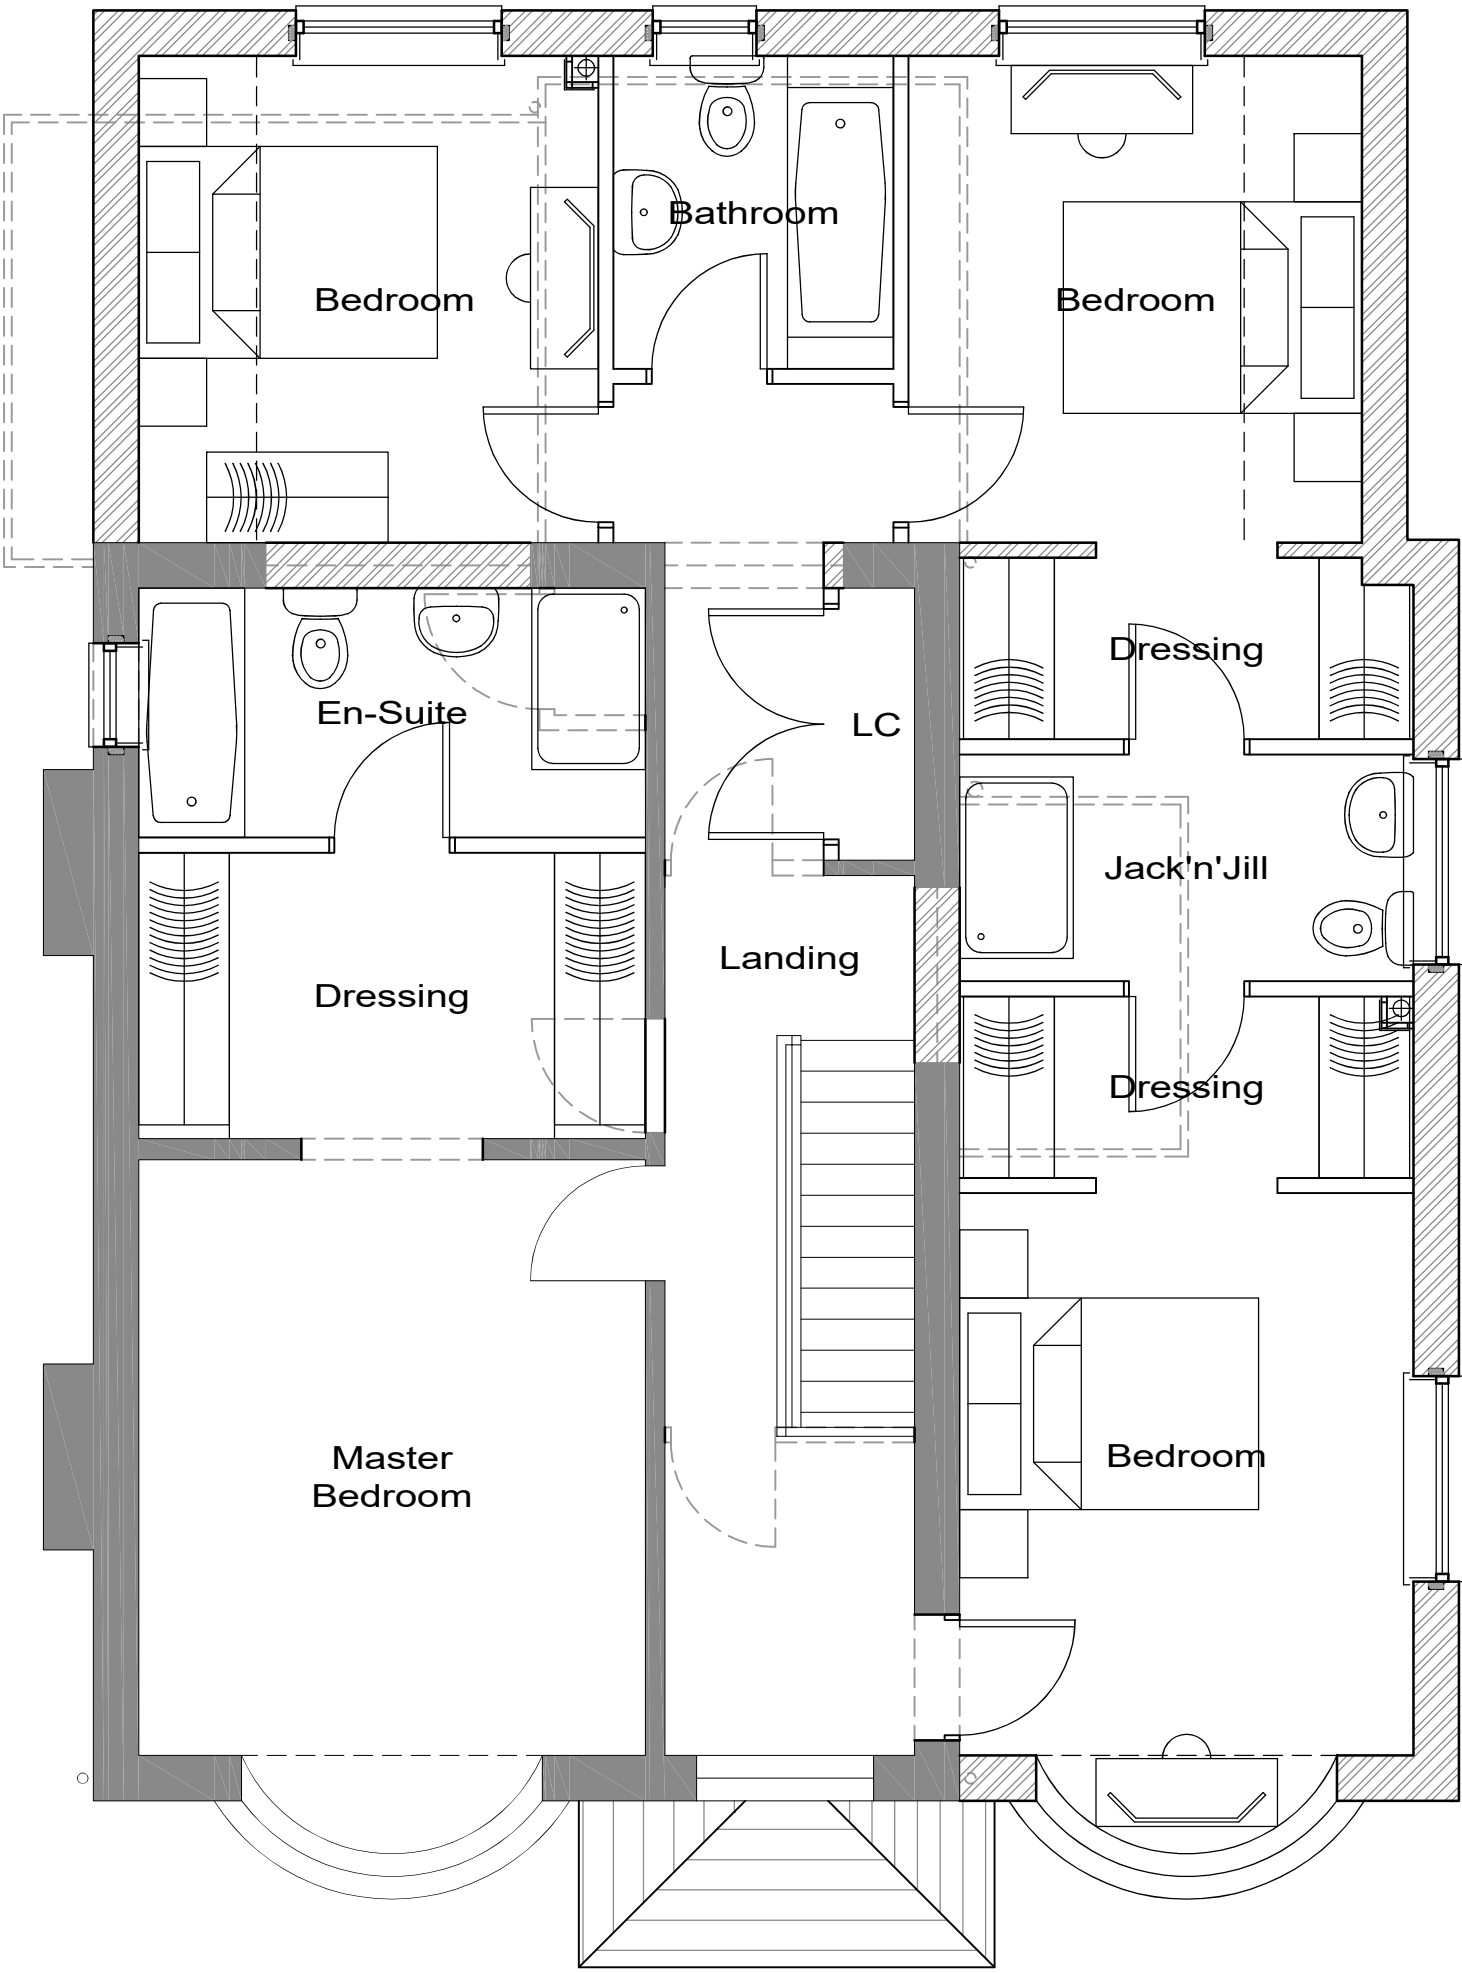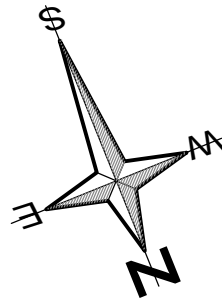


FIRST FLOOR PLAN
(1:50 SCALE)

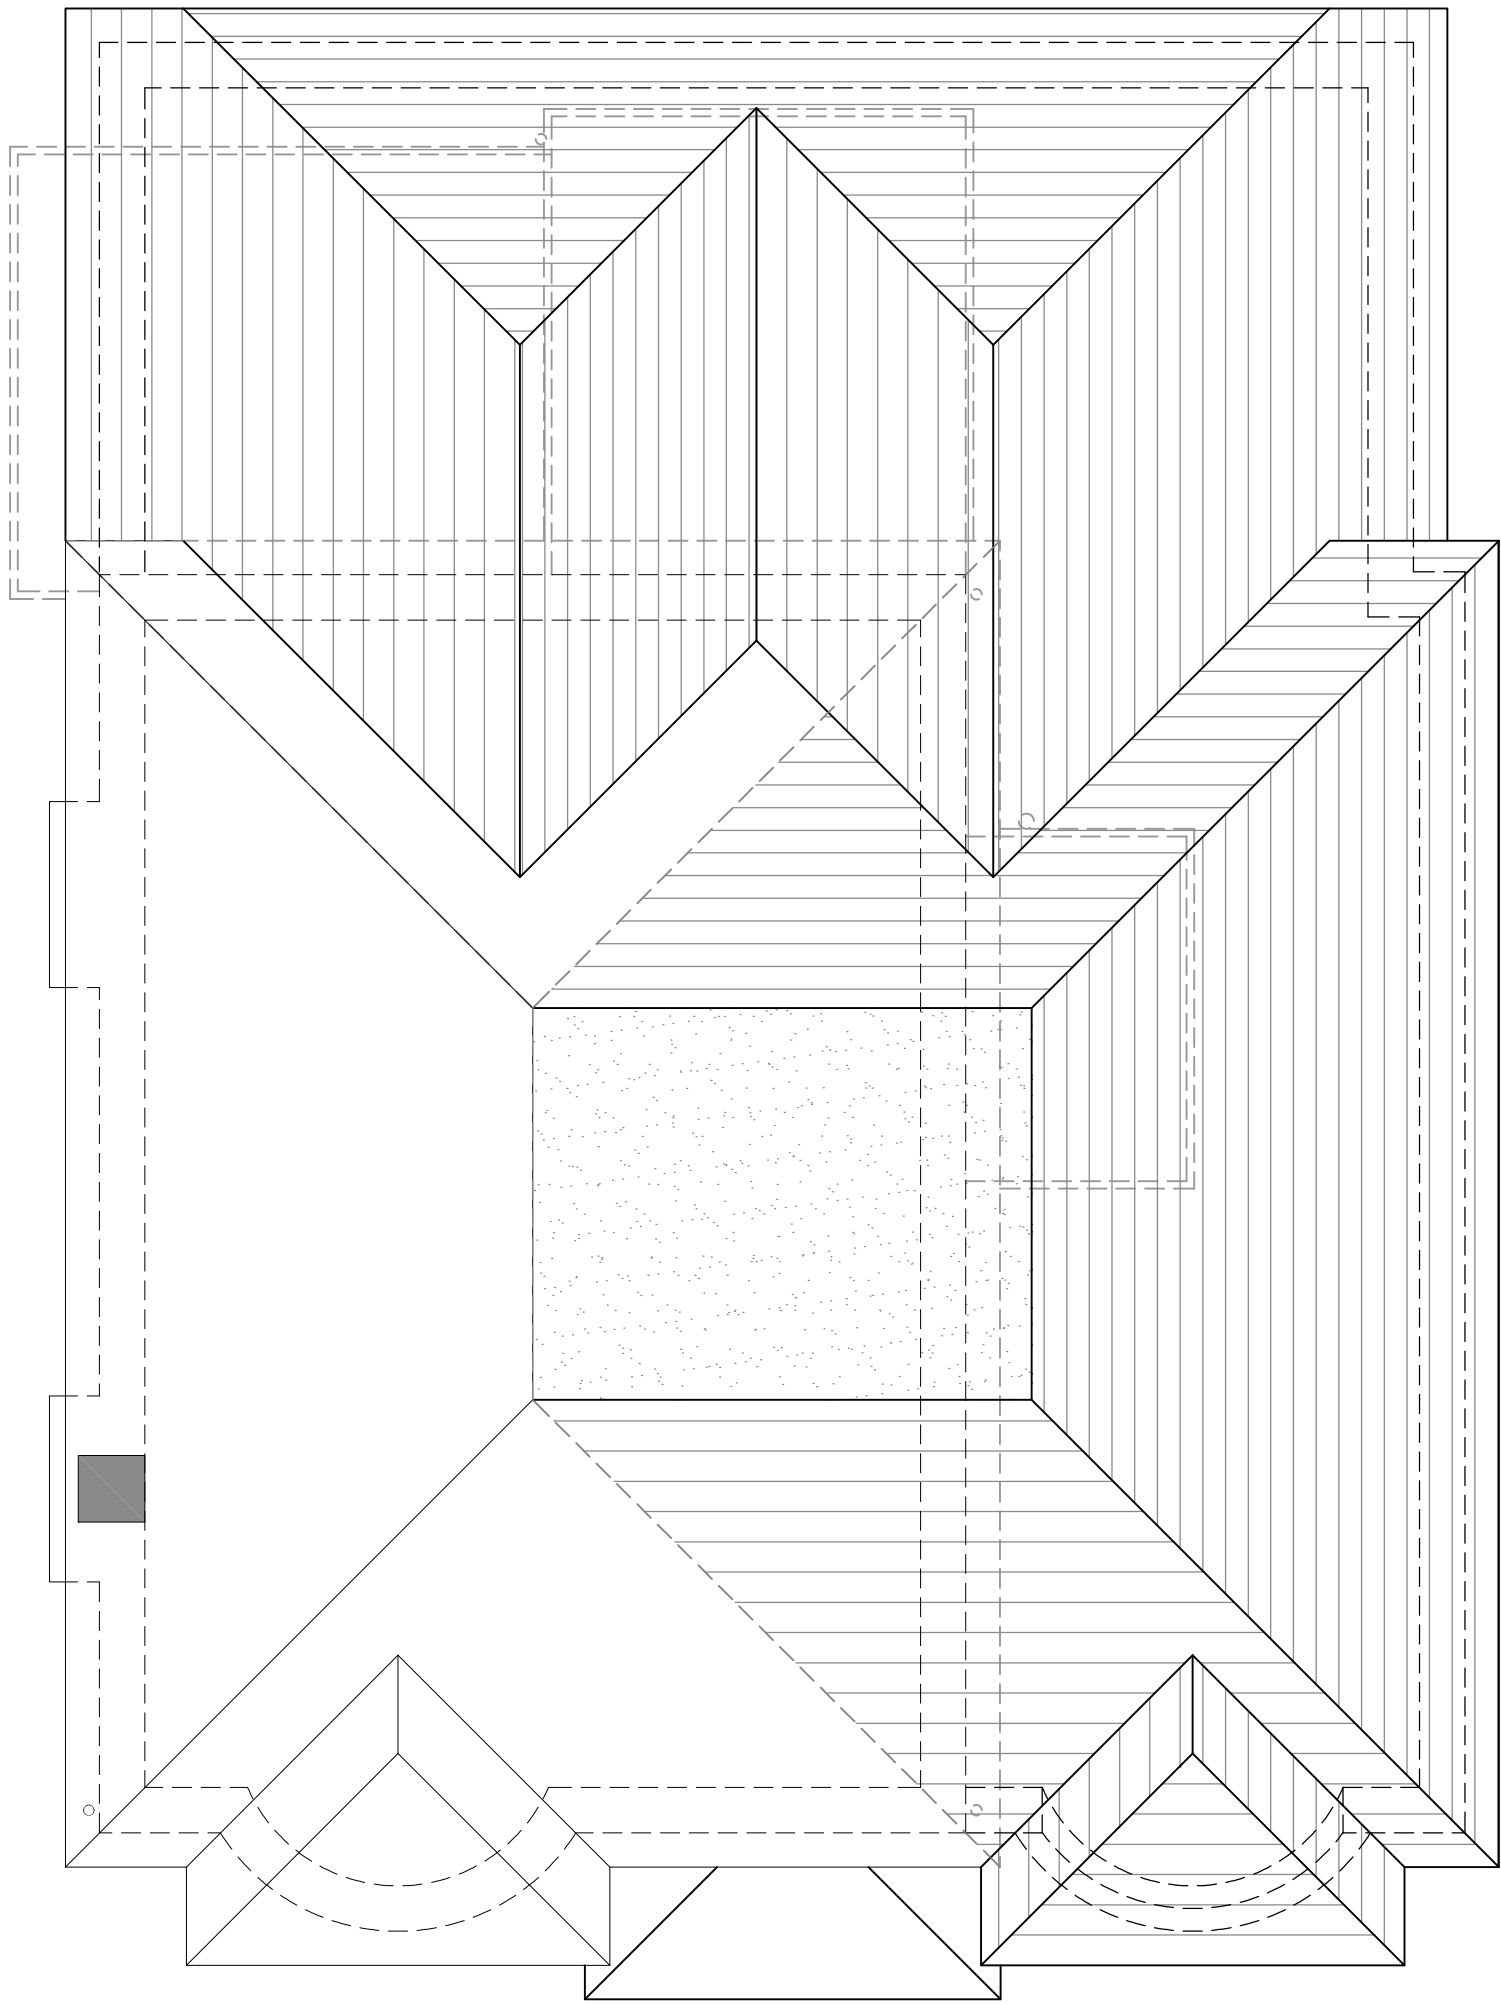

ROOFSCAPE LAYOUT
(1:50 SCALE)

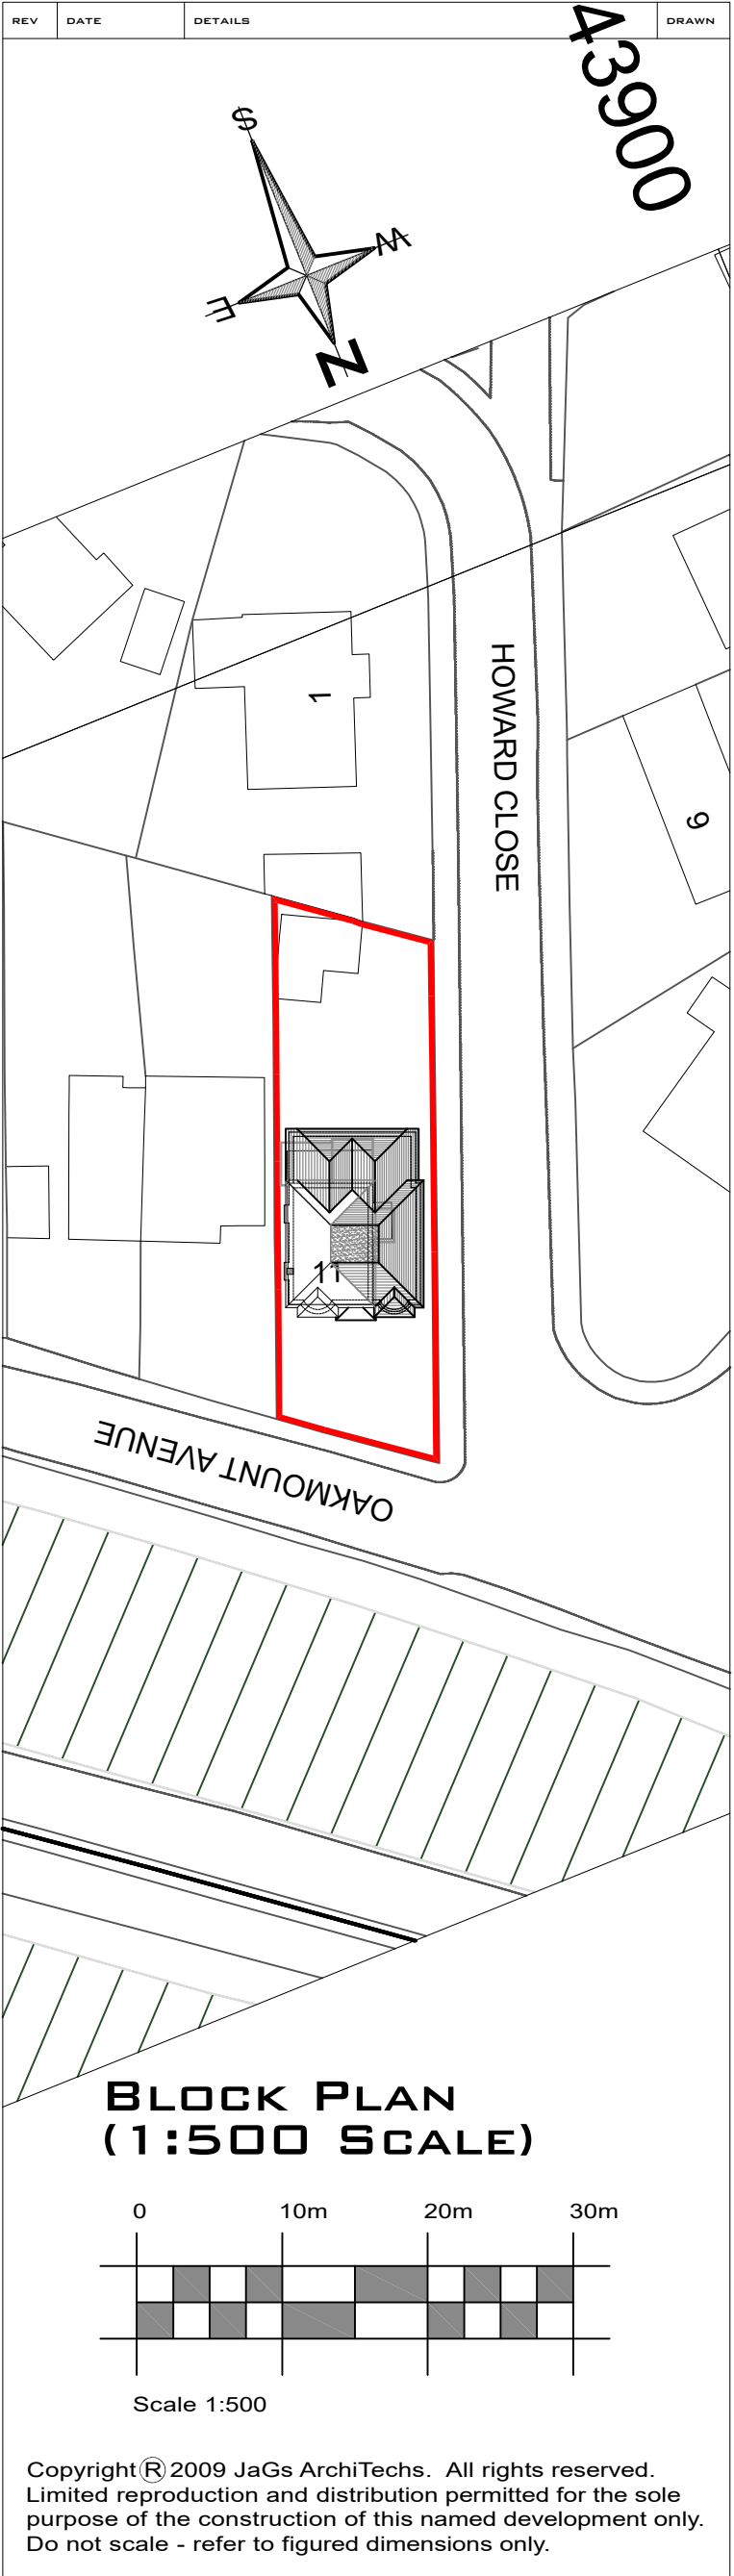

BLOCK PLAN
(1:500 SCALE)

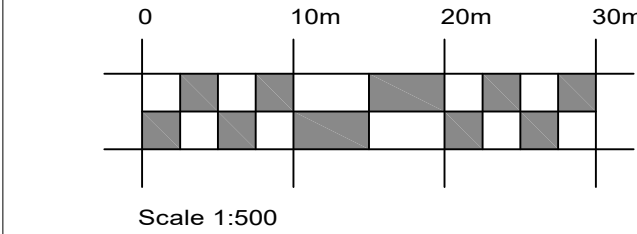

Scale 1:500

Copyright © 2009 JaGs ArchiTechs. All rights reserved.
Limited reproduction and distribution permitted for the sole
purpose of the construction of this named development only.
Do not scale - refer to figured dimensions only.

A	FEB 24	FLANK ELEVATION ALTERED	GE
B	APR 24	PLANNERS COMMENTS ADDED	GE
C	APR 24	PLANNERS COMMENTS ADDED	GE

PROJECT TITLE:
**11 OAKMOUNT AVENUE
CHANDLERS FORD
SOUTHAMPTON**

DRAWING TITLE: PROPOSED PLANS & ELEVATIONS	SCALE: 1:50 & 1:100 @ A1
DATE: OCTOBER 2023	CHECKED BY: -
DRAWING NO.: 711825/474-002	REV.: C