



Note:
Do not Scale from this Drawing (except for planning approval).
All dimensions are in millimetres and to be checked on site.
All Dimensions relating to subcontractors or suppliers work
must be checked and agreed between the main contractor and
the sub-contractors and suppliers.

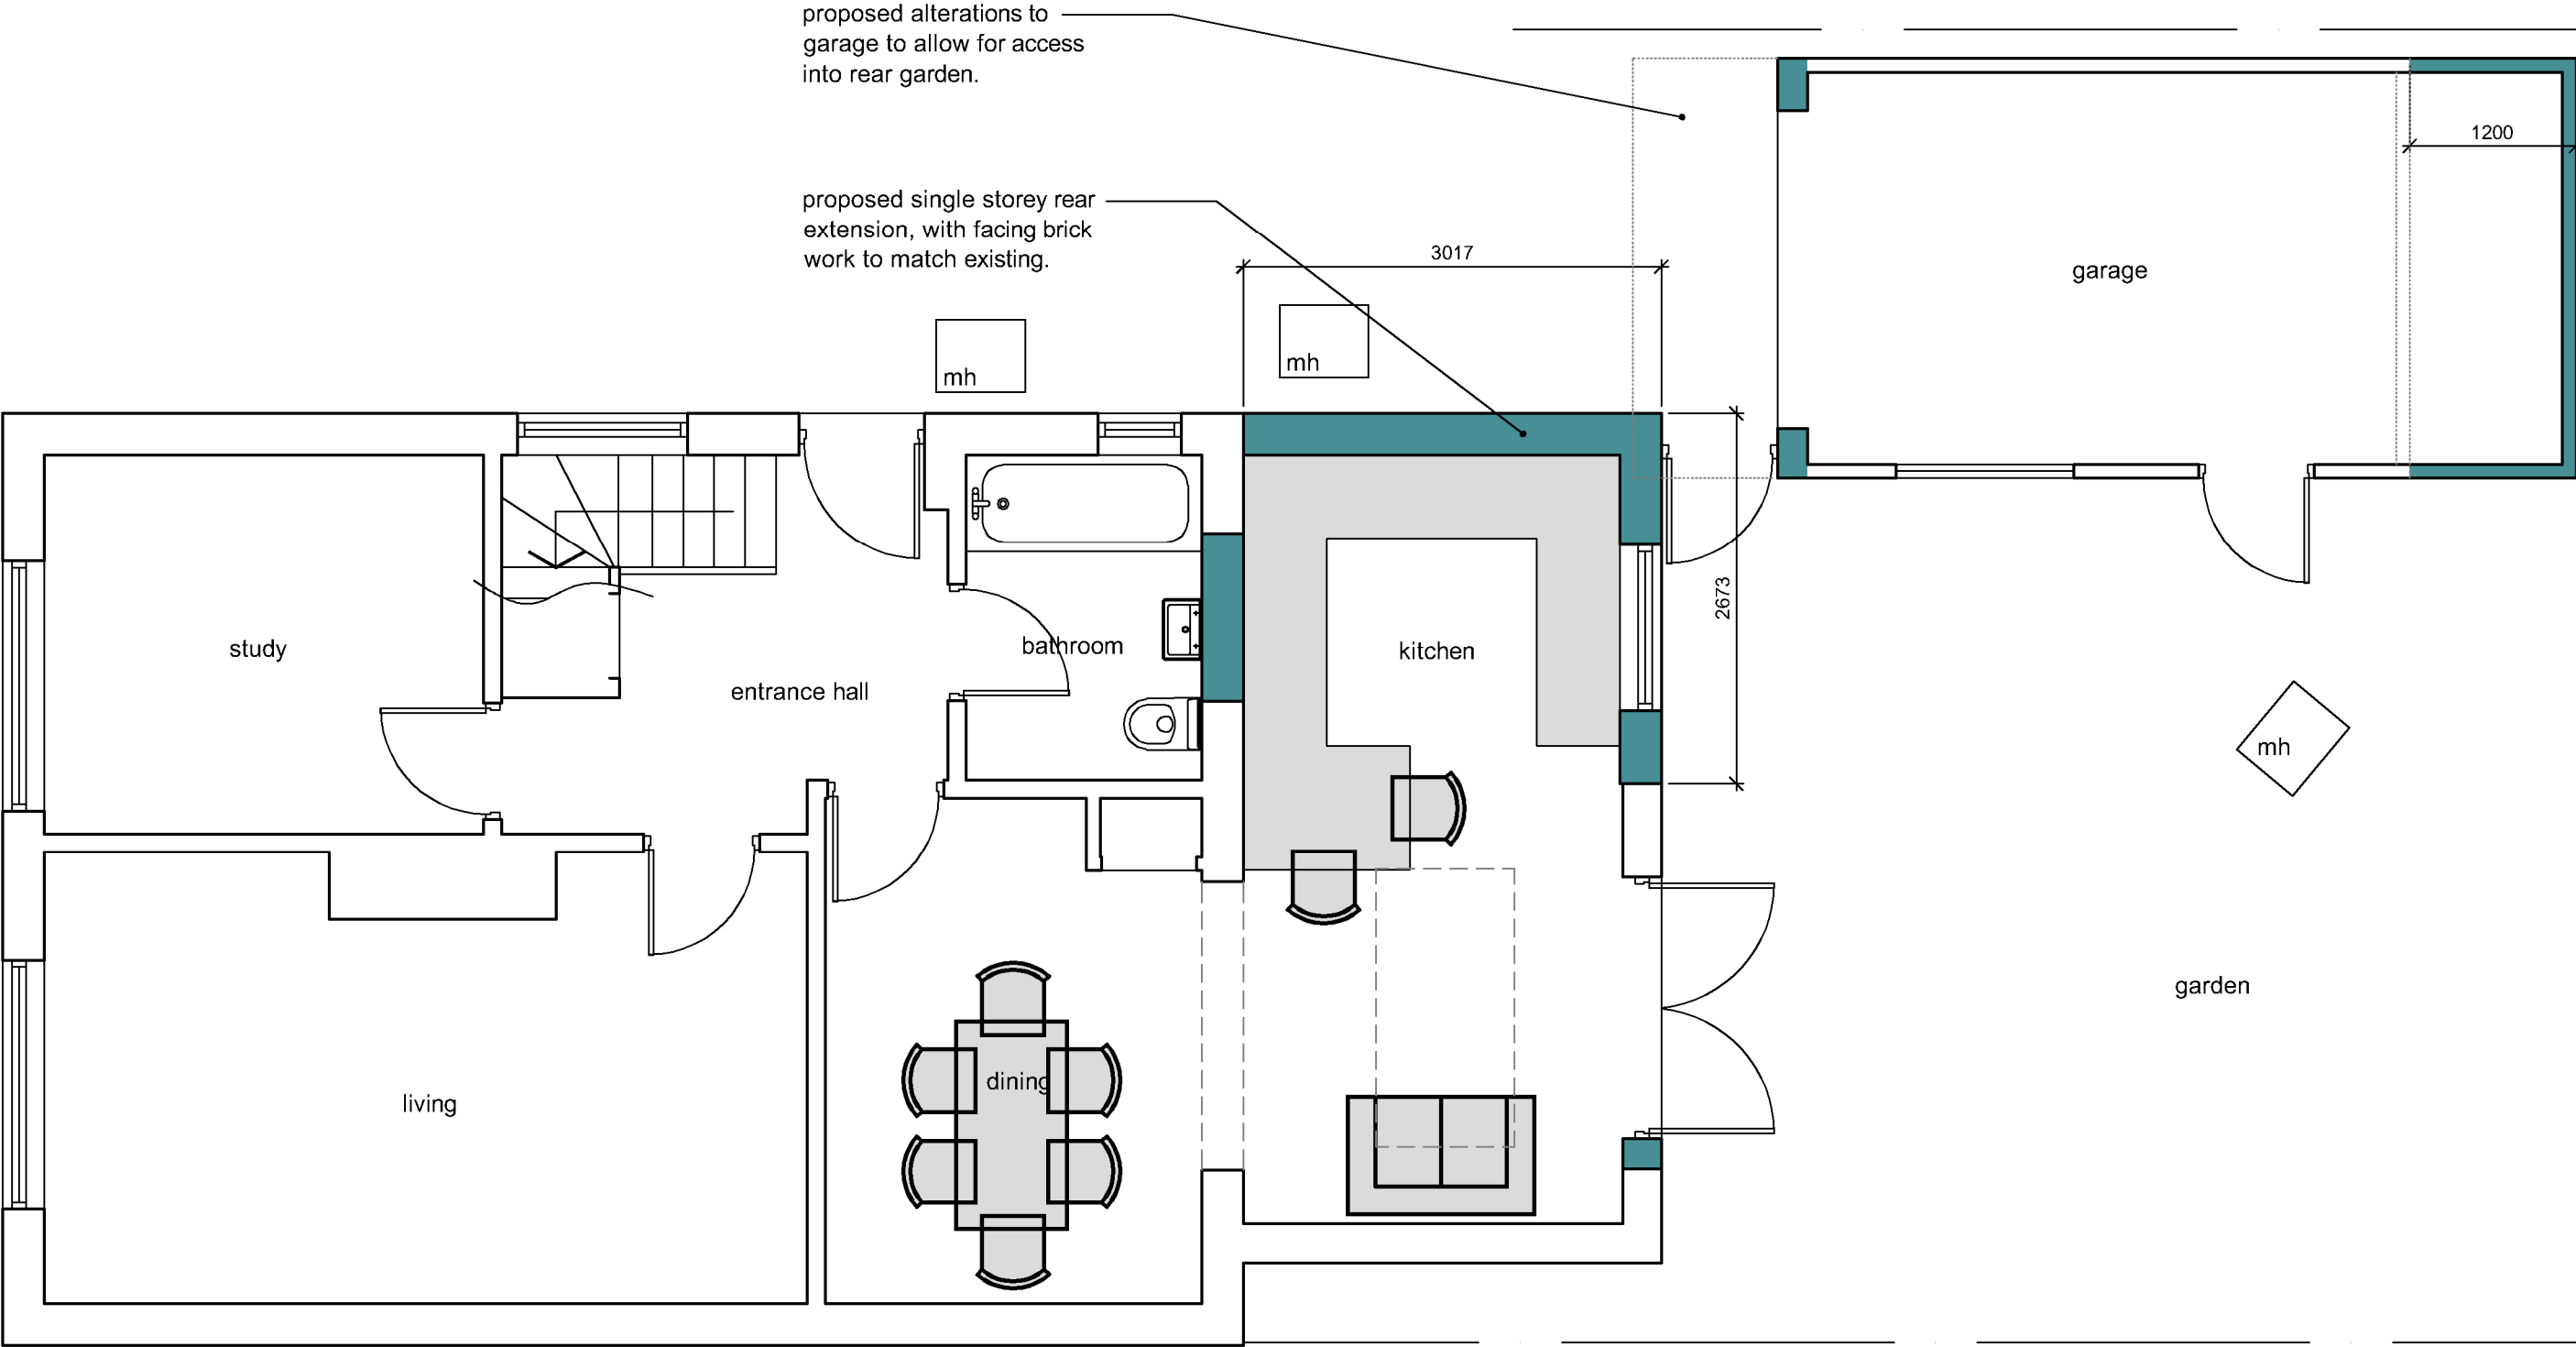

PROPOSED GROUND FLOOR PLAN
SCALE 1:50

SCALE BAR 1:50

 

DRAWING TITLE -		DATE -		SCALE -	
CERTIFICATE OF LAWFULNESS		April 2024		1:50 @ A3	
PROPOSED GROUND FLOOR PLAN		DRN -	CHK -	DRAWING REF -	Rev
		gp	-	23253 PL300	-
CLIENT -					
Mr & Mrs Goodridge, 11 Corinthian Road, Chandlers Ford, Hants.					

grp architectural design
t. 07747 011252 e. gavin.page77@gmail.com