

LEGEND

New loft conversion -

The proposed principal facing and roofing materials schedule:

1. New dormer exterior wall/s:

Lead sheet or
fibre cement cladding, colour grey.

2. New window/s:

Double or triple glazed PVCu to match existing windows in type and colour so far as practicable.

3. New dormer flat roof/s:


Single ply roofing membrane or lead sheet.



E-01 Existing North Elevation
1:100




E-01 Proposed North Elevation
1:100

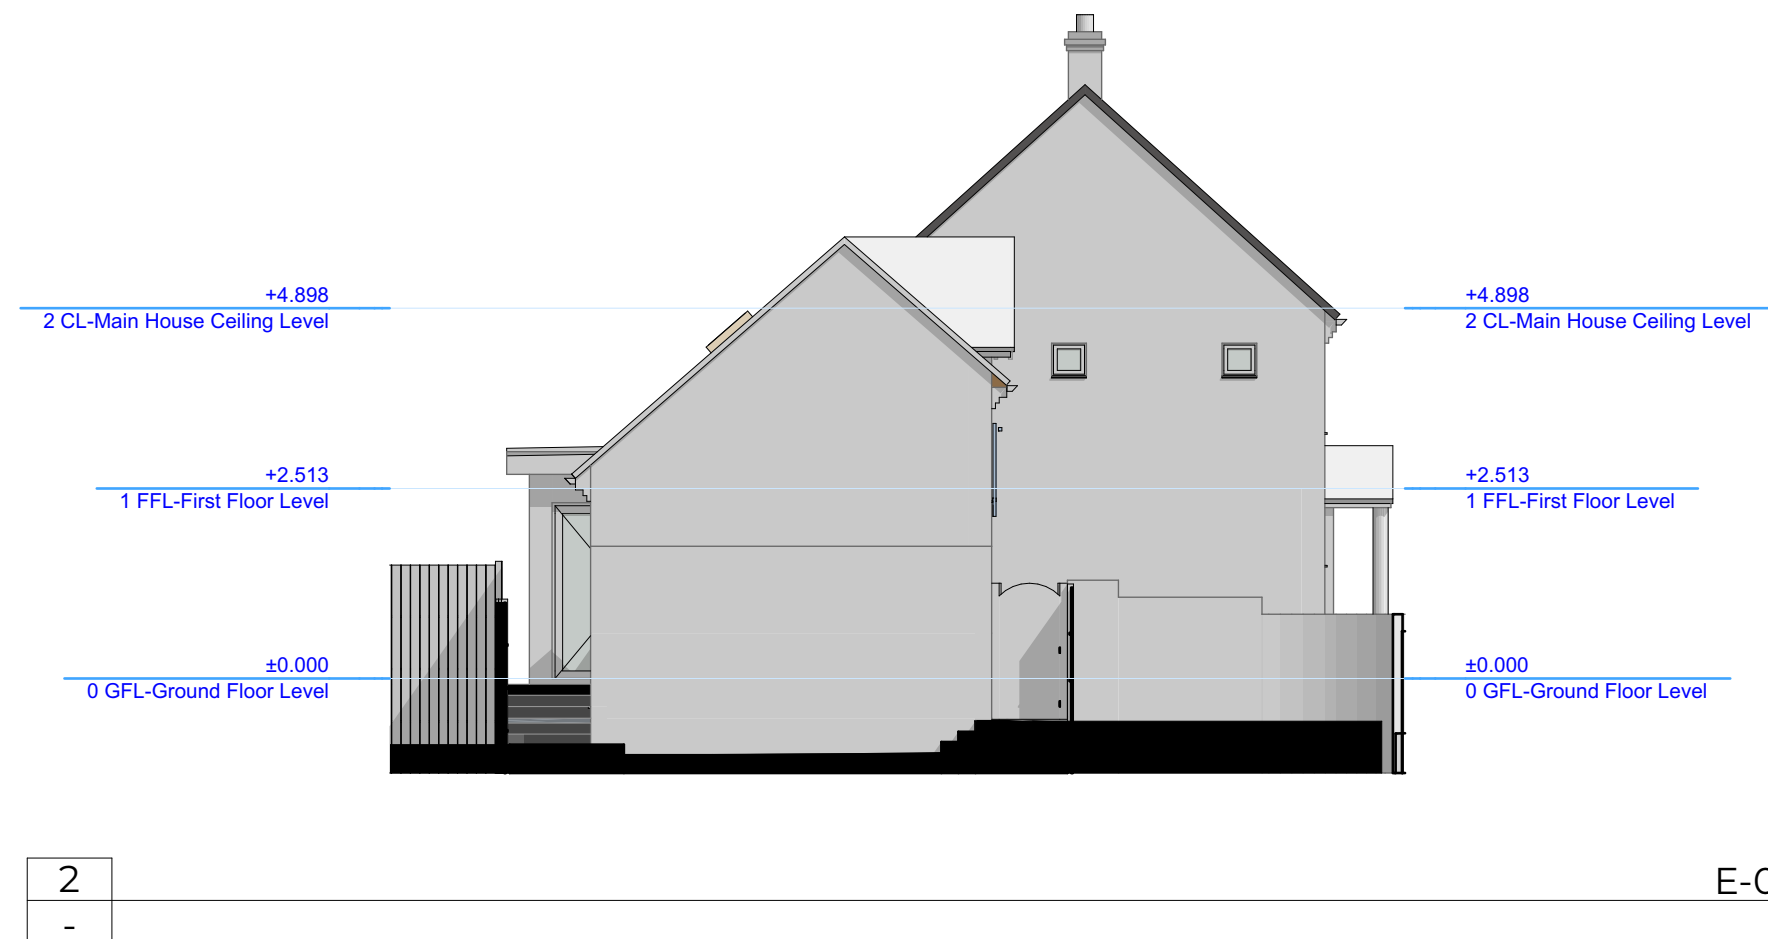

E-02 Existing East Elevation
1:100



E-02 Proposed East Elevation
1:100

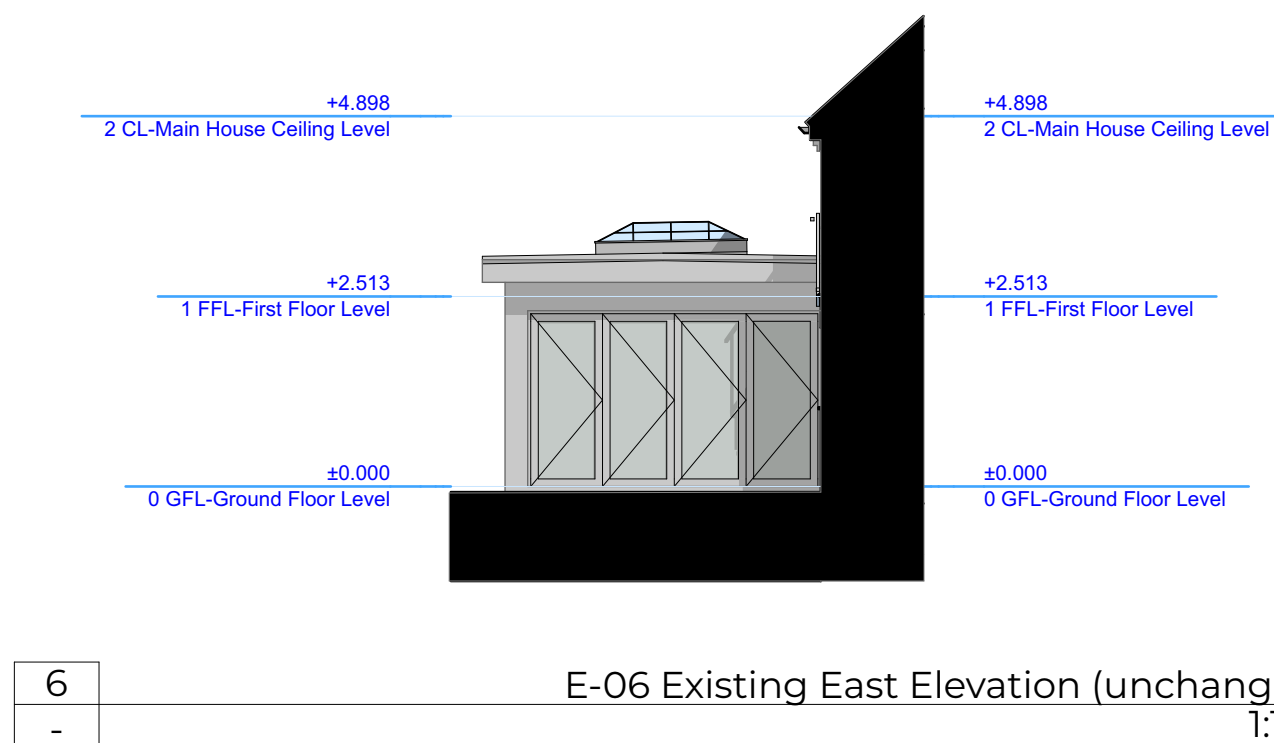

E-06 Existing East Elevation (unchanged)
1:100




E-03 - Existing South Elevation
1:100




E-03 Proposed South Elevation
1:100




Concept Visual

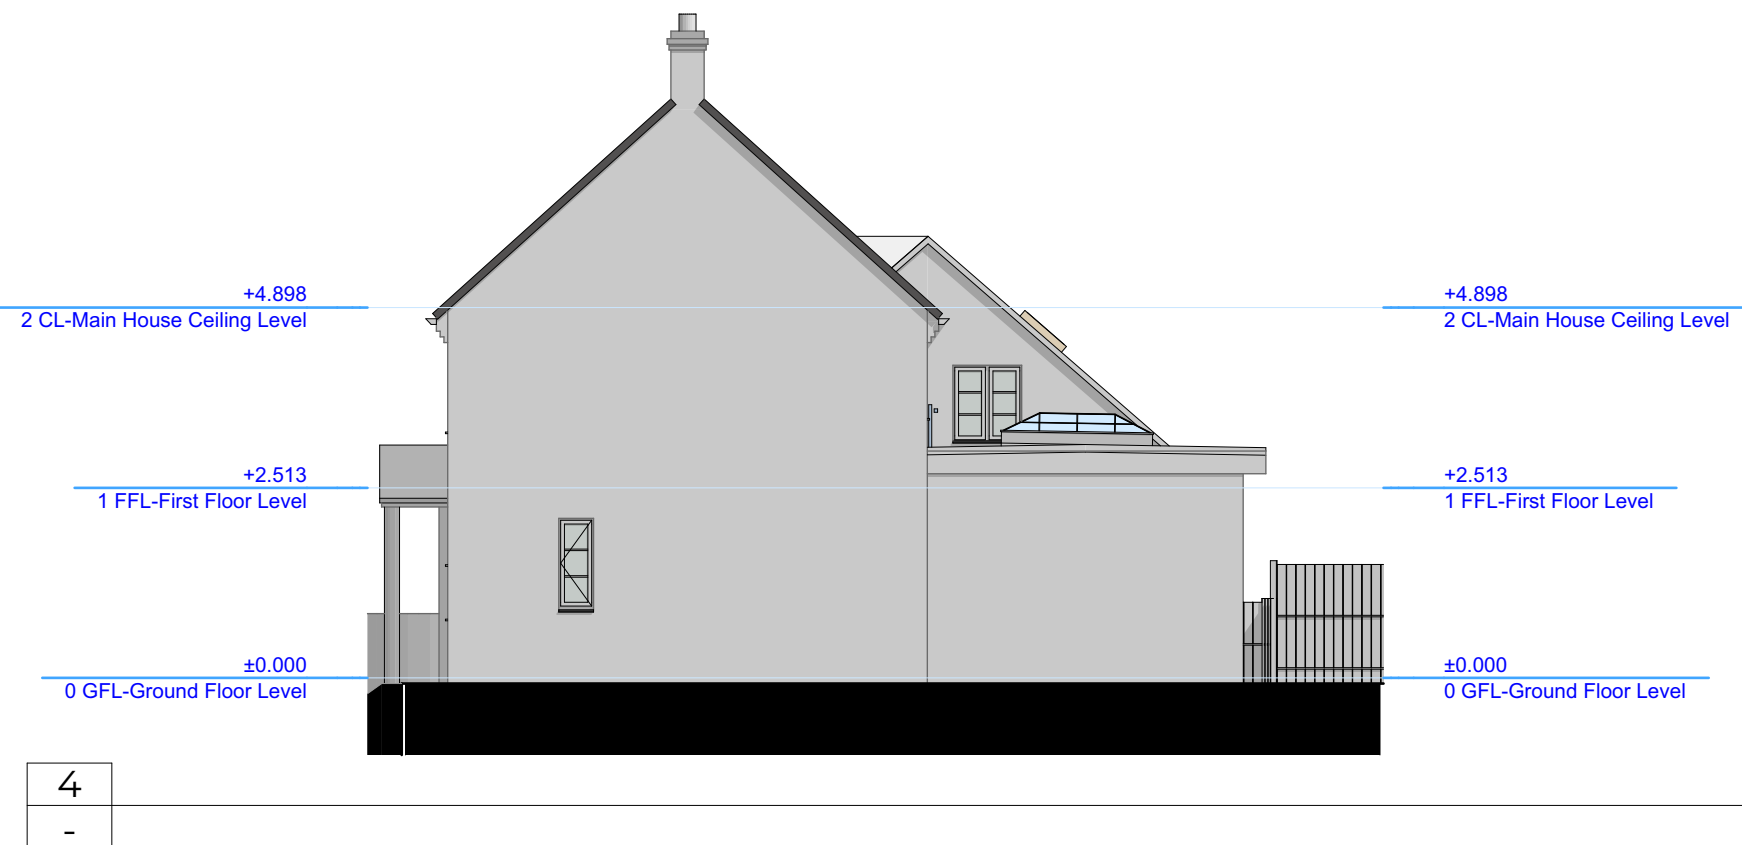

Existing West Elevation
1:100

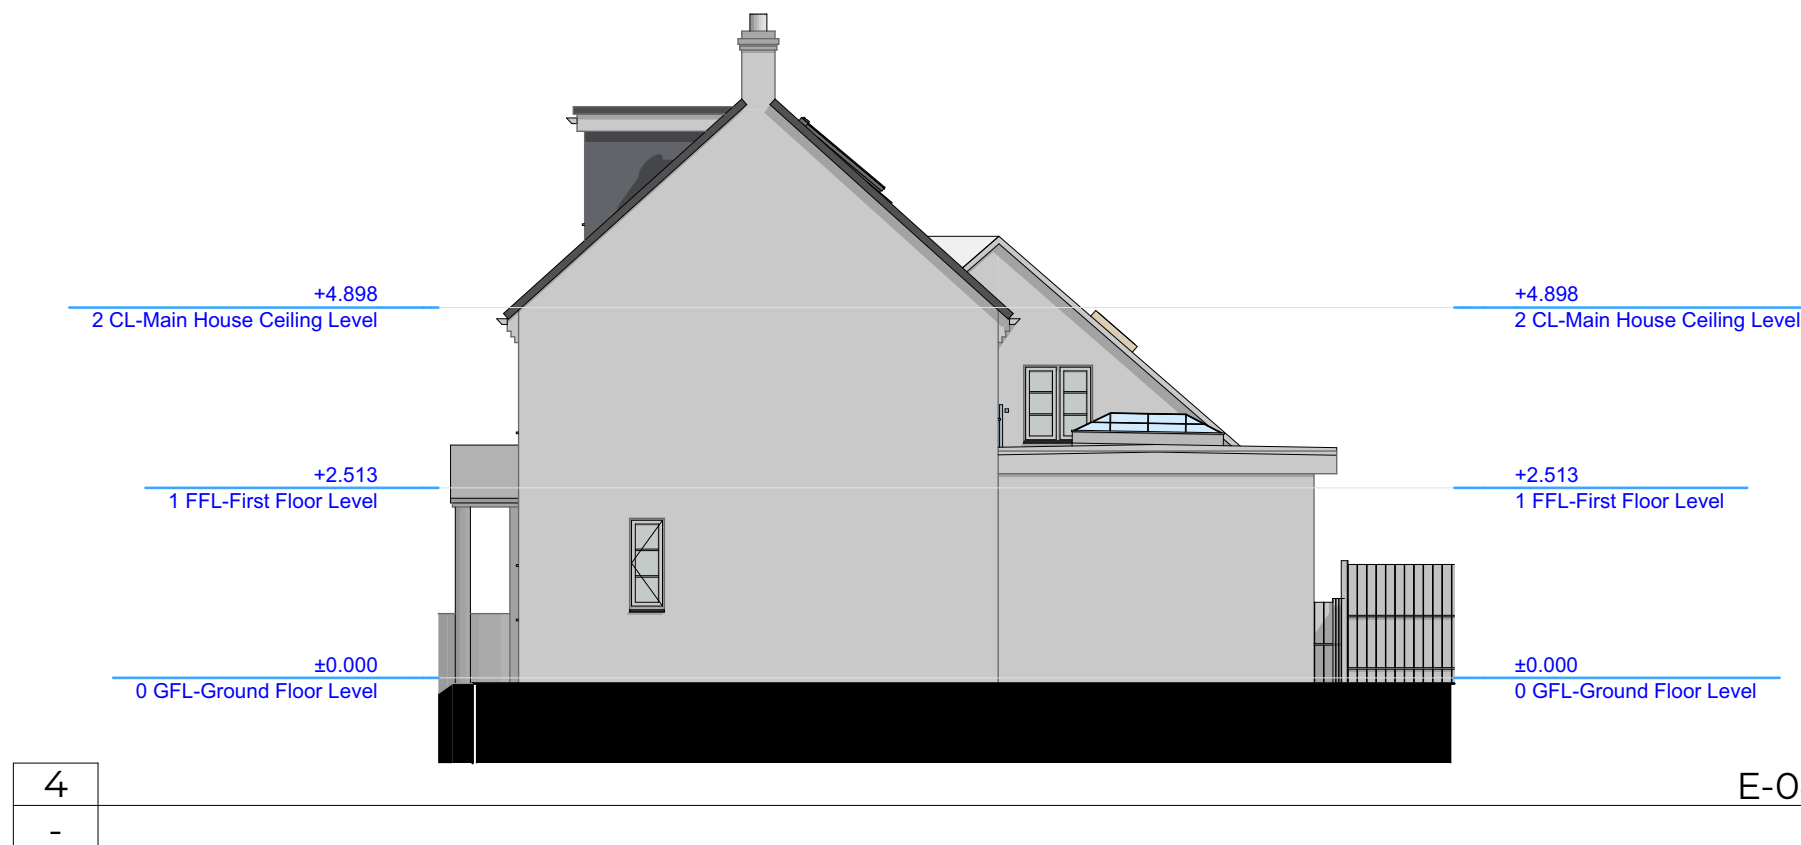


E-04 Proposed West Elevation
1:100

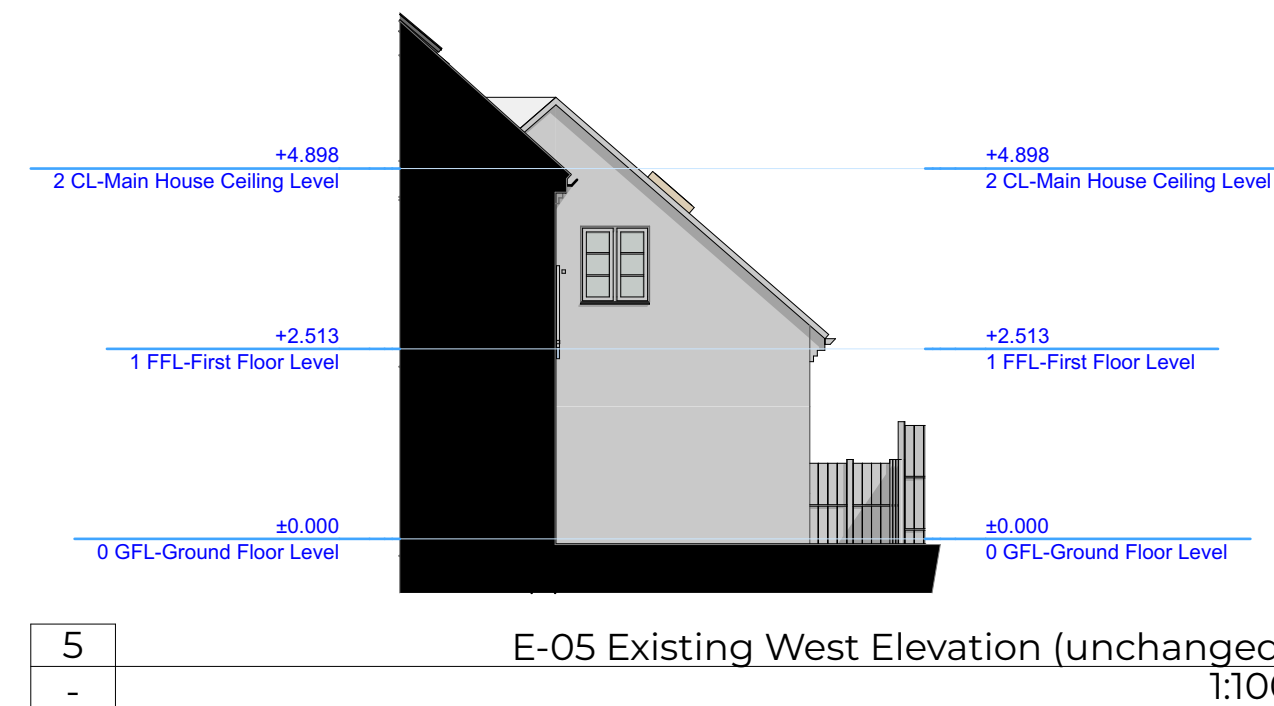

E-05 Existing West Elevation (unchanged)
1:100

RevID	ChID	Transmittal Set Name	Date
01		Planning Application	22/04/2024

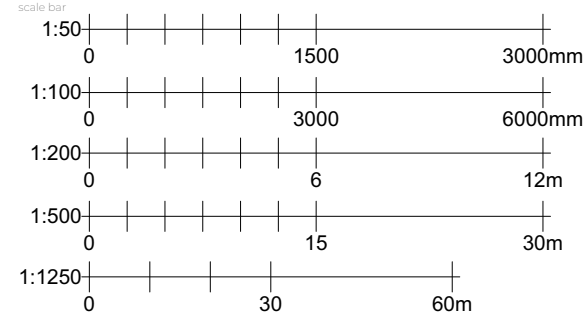

north point

22 Hickory Gardens, West End, Southampton. SO30 3RN.

client	drawing title
Mr. Chay Ebert	Existing and Proposed 'Indicative' Elevations
project	project number/drawing number
Proposed Loft conversion 22 Hickory Gardens, West End, Southampton. SO30 3RN.	0795-01.005.
scale	sheet number
1:100	A1
date	date
10 April 2024	
drawing status	
☐ preliminary ☒ planning ☐ building regulations ☐ production ☐ tender ☐ construction ☐ as built ☐ land registry ☐ other	