
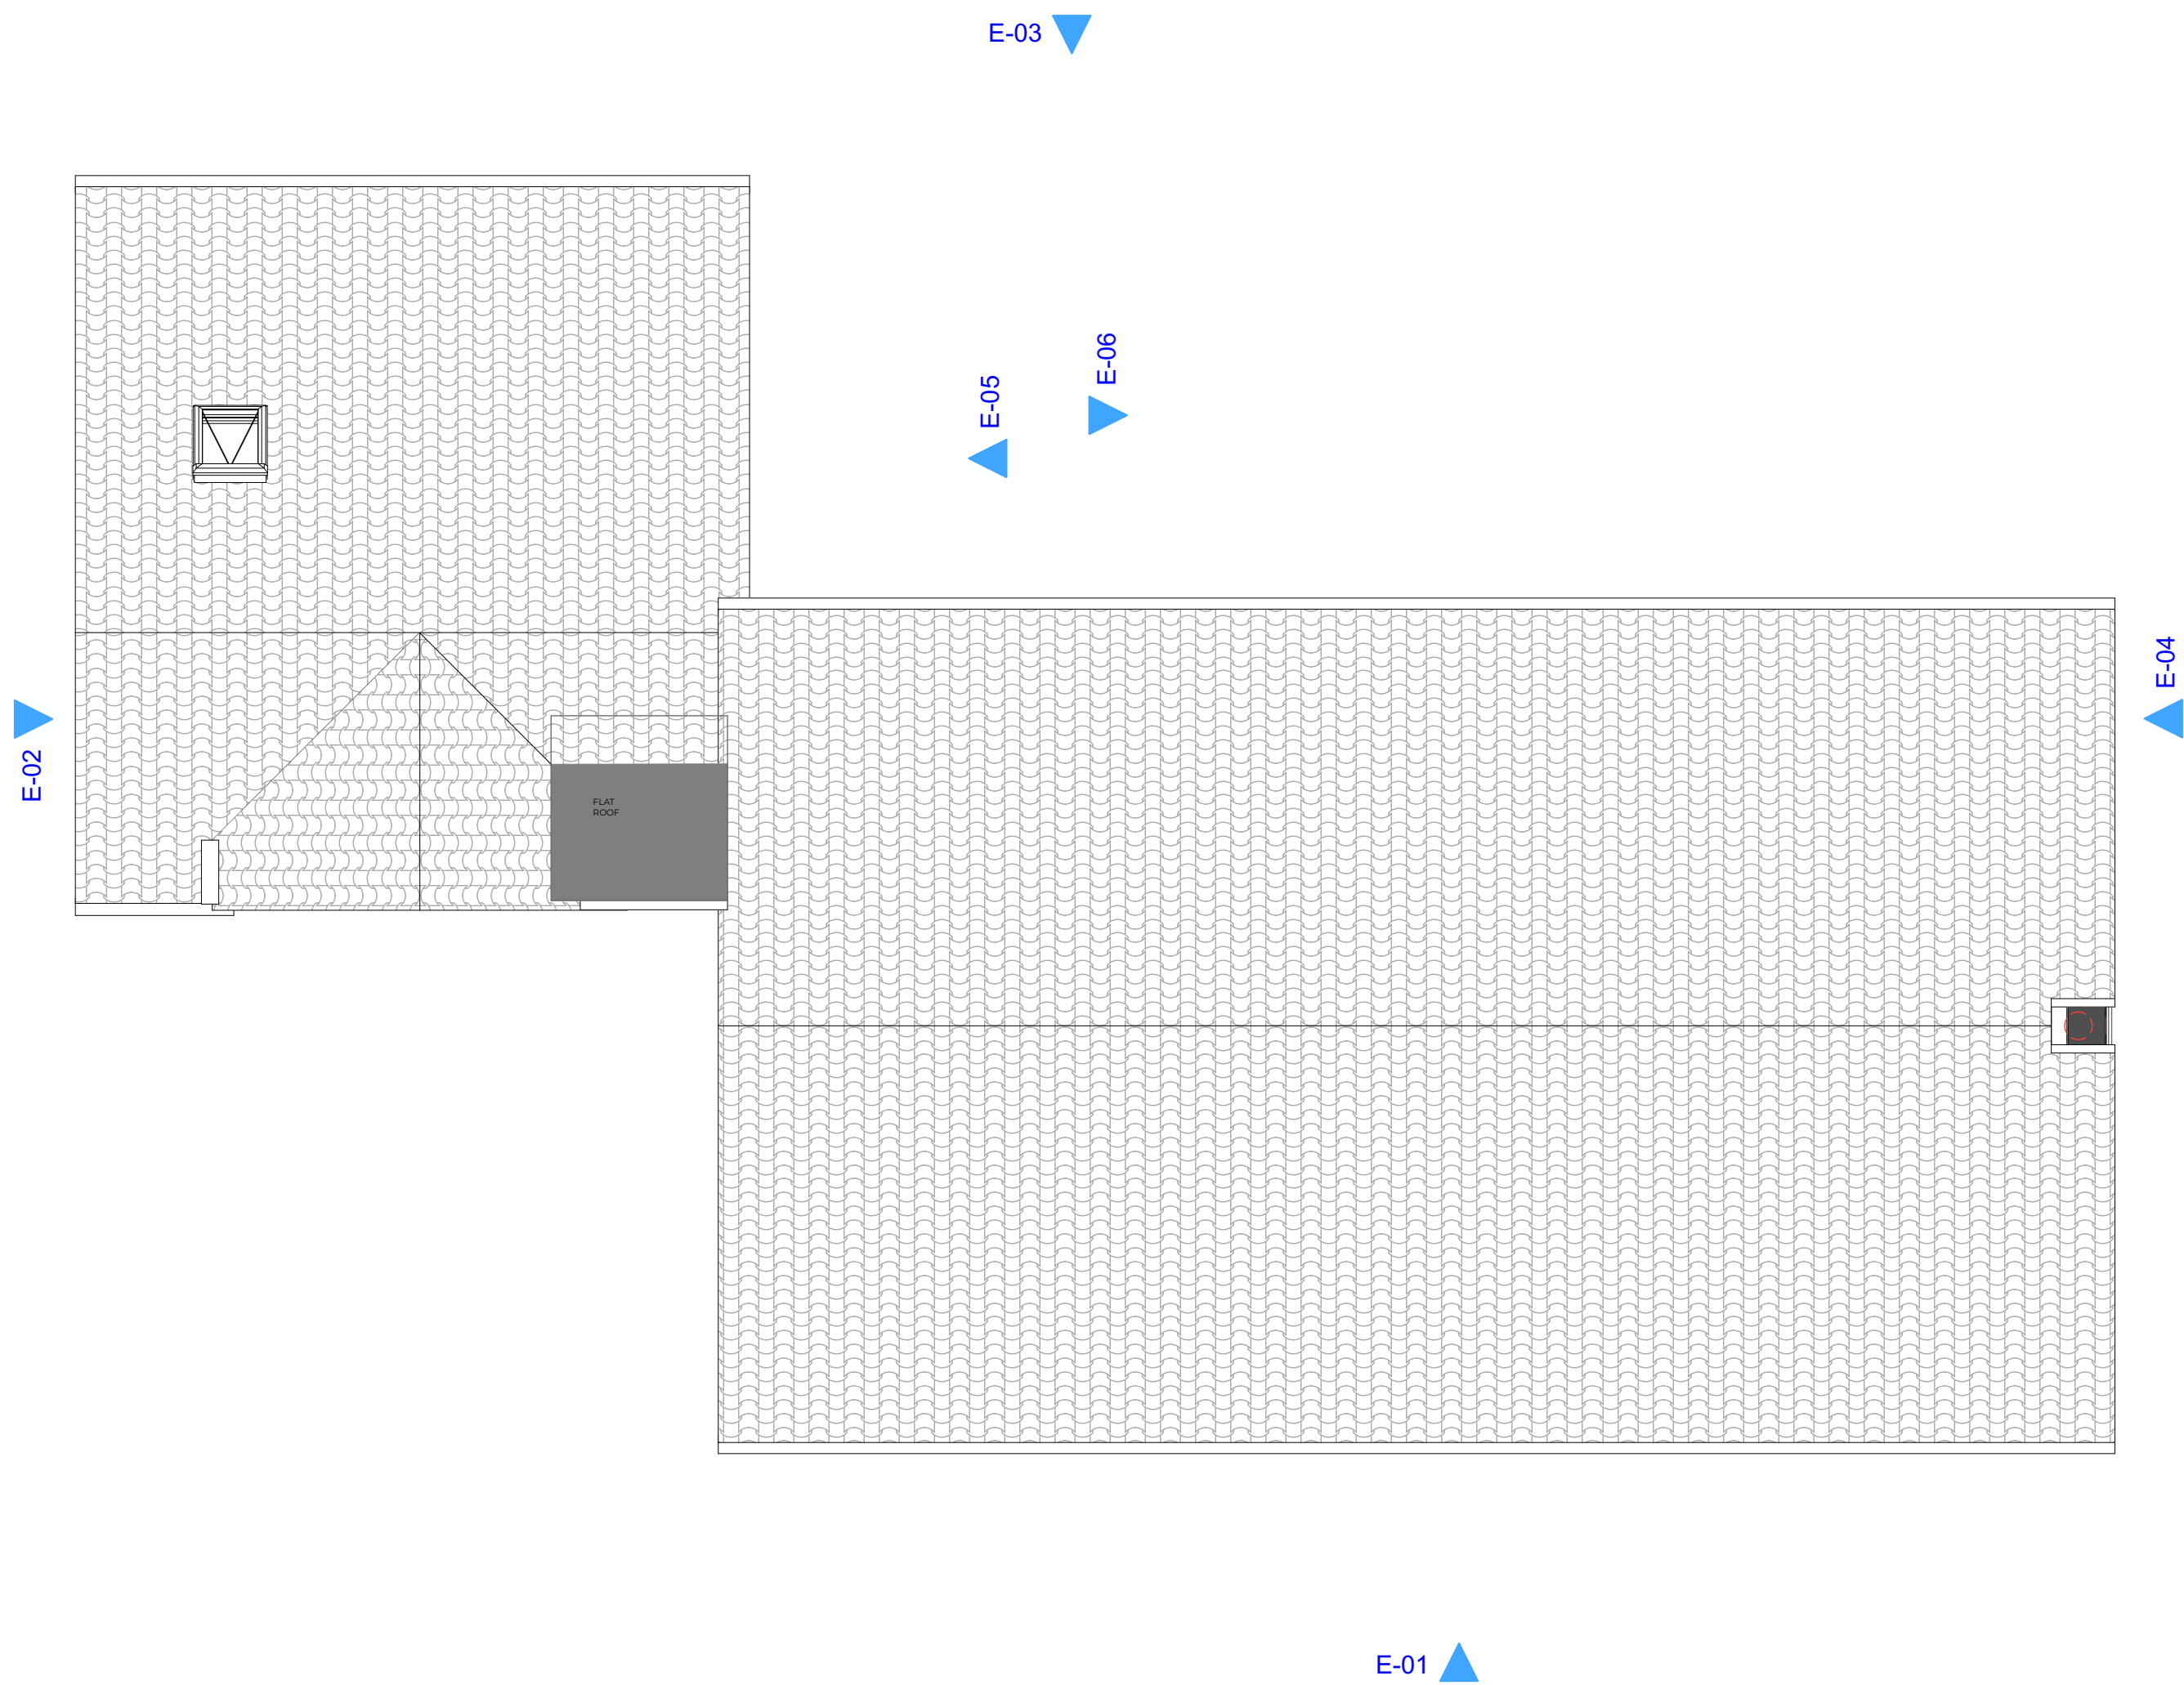


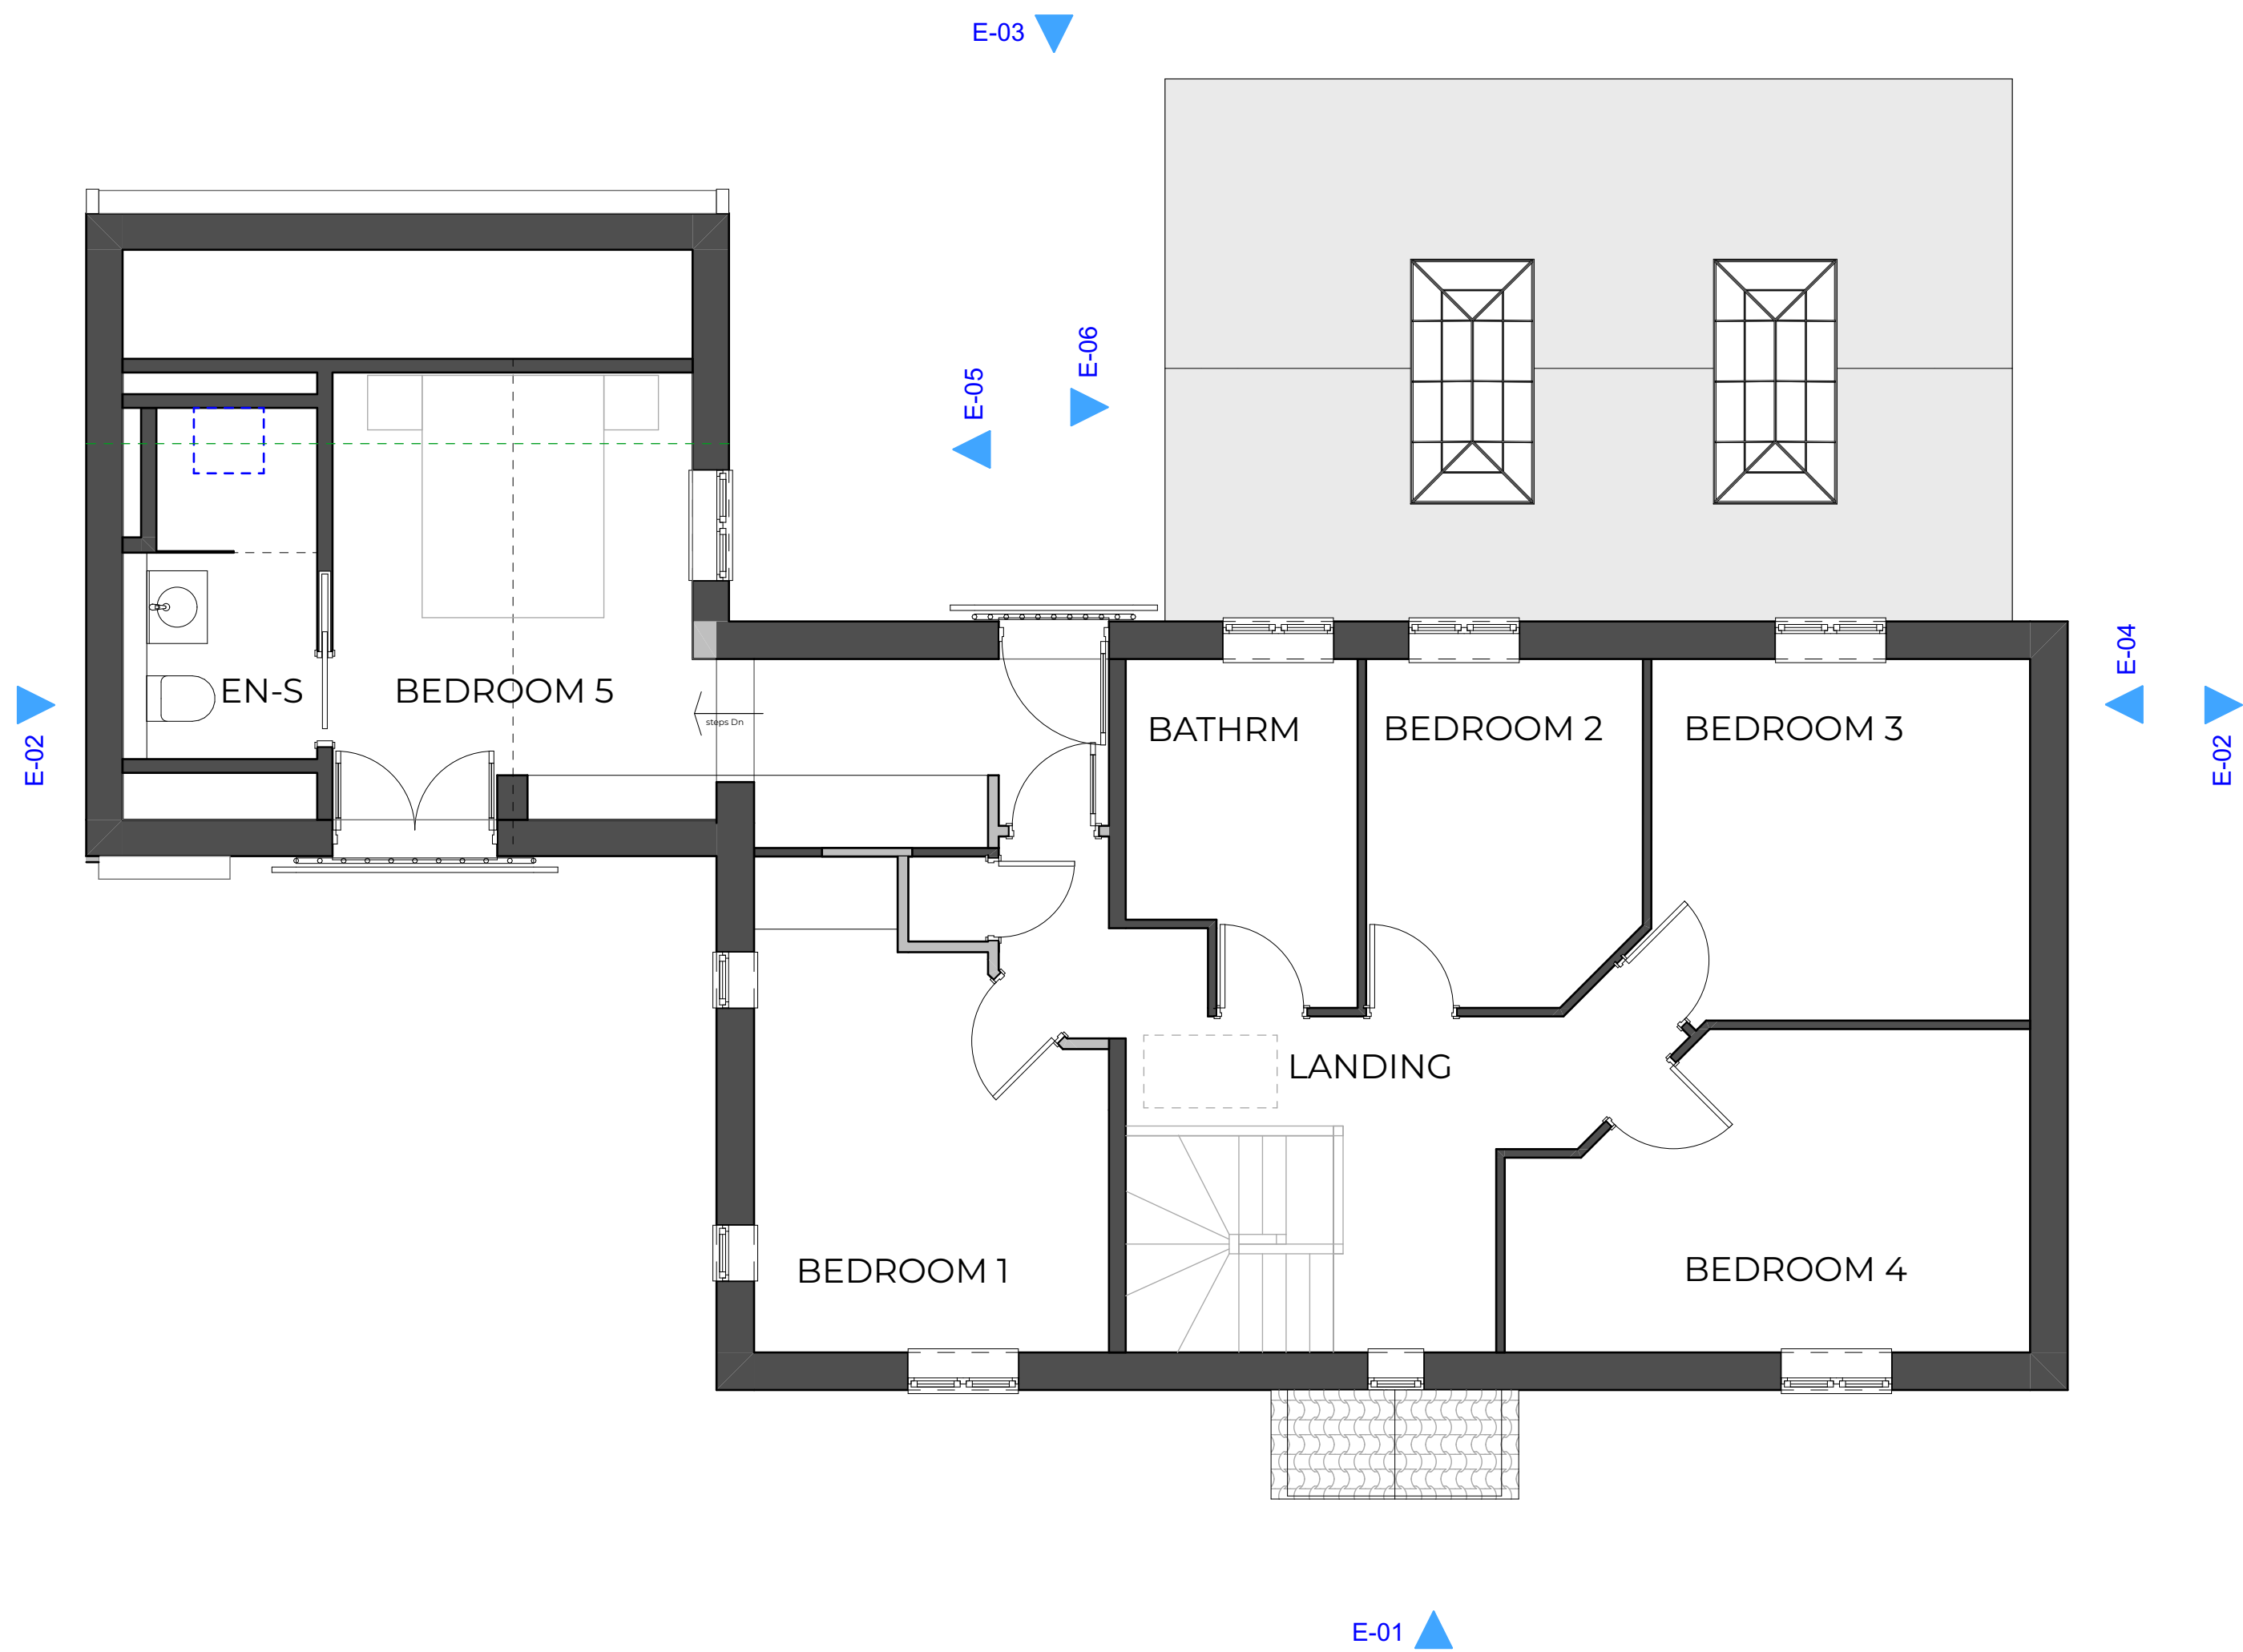


1  
-

FFL-Existing First Floor Plan and Roof Plan  
1:50

2  
-

RL-Roof Plan  
1:50

| RevID | ChID | Transmittal Set Name | Date       |
|-------|------|----------------------|------------|
| 01    |      | Planning Application | 22/04/2024 |
|       |      |                      |            |
|       |      |                      |            |
|       |      |                      |            |
|       |      |                      |            |

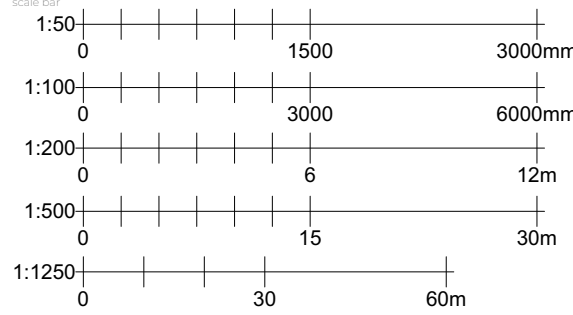

22 Hickory Gardens, West End, Southampton. SO30 3RN.

| client   | drawing title                           |
|---|-----------------------------------------|
| Mr. Chay Ebert   | Existing First Floor Plan and Roof Plan |
| project   | project number/drawing number           |
| Proposed Loft conversion<br>22 Hickory Gardens, West End,<br>Southampton. SO30 3RN.   | 0795-01.002. 01                         |
| stage/development status   | revision number                         |
| <input type="checkbox"/> preliminary <input checked="" type="checkbox"/> planning <input type="checkbox"/> building regulations <input type="checkbox"/> production <input type="checkbox"/> tender <input type="checkbox"/> construction <input type="checkbox"/> as built <input type="checkbox"/> land registry <input type="checkbox"/> other | 1:50 A1 10 April 2024                   |