



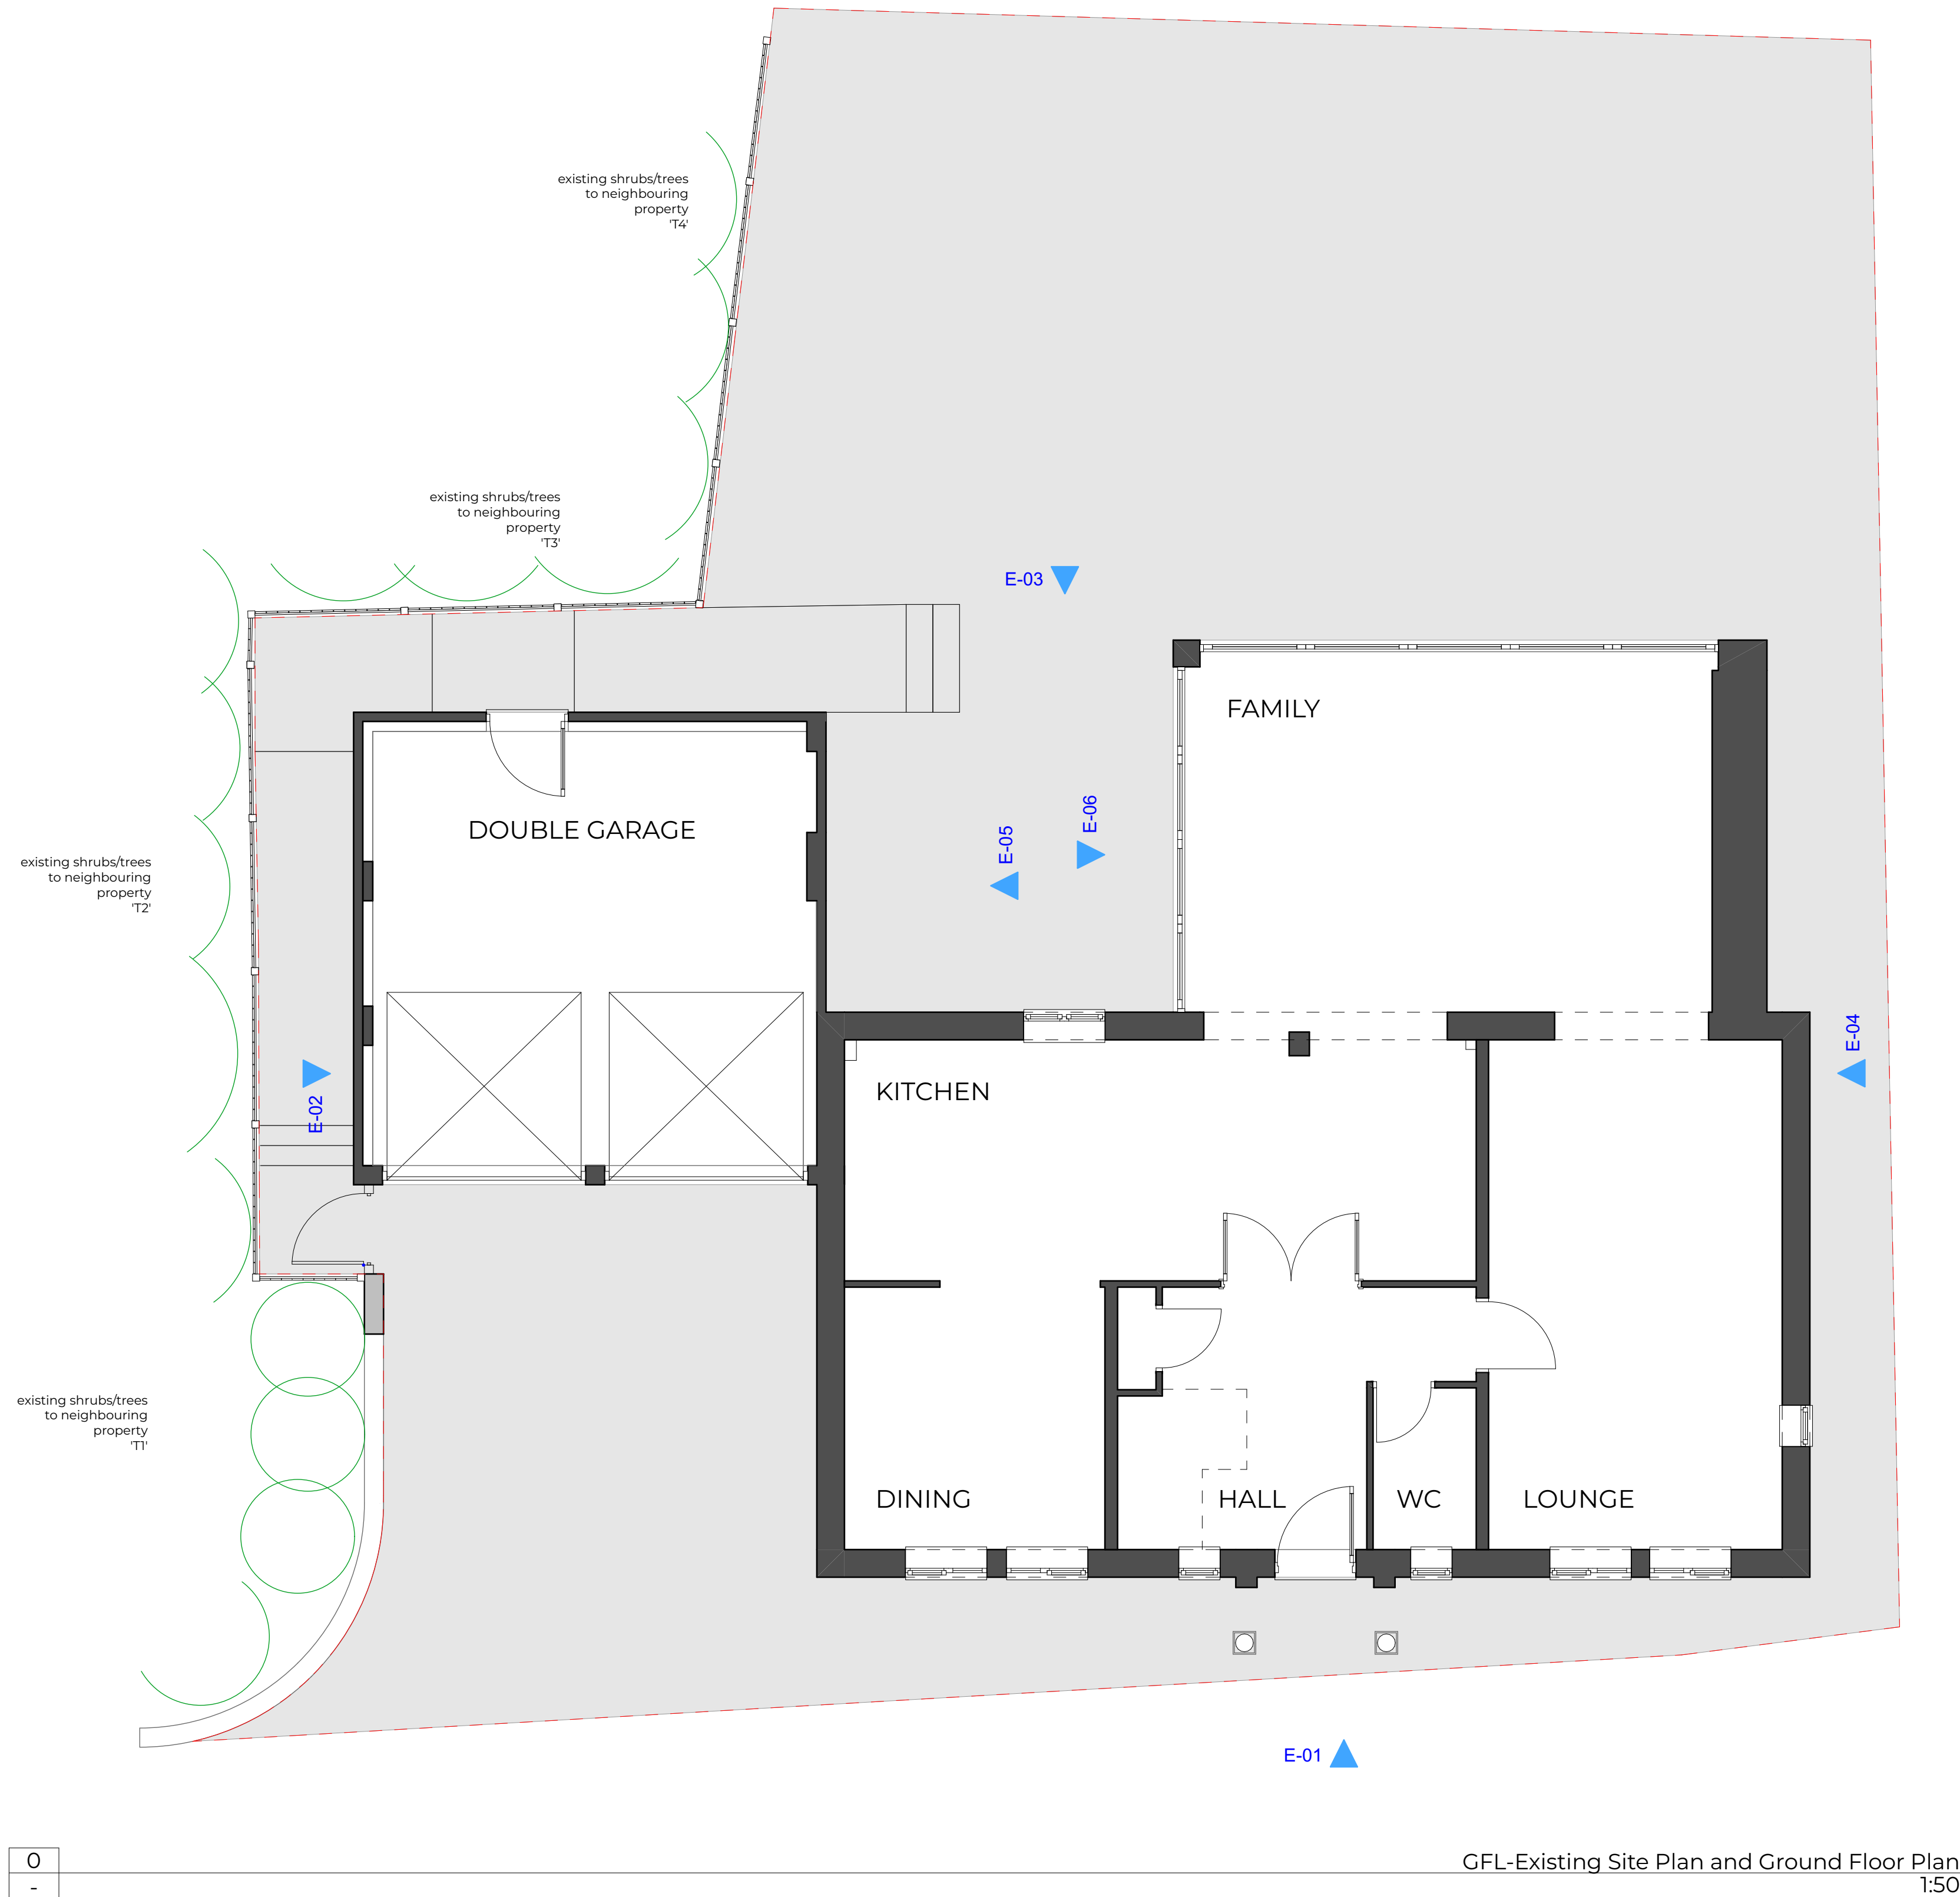

RevID	ChID	Transmittal Set Name	Date
01		Planning Application	22/04/2024

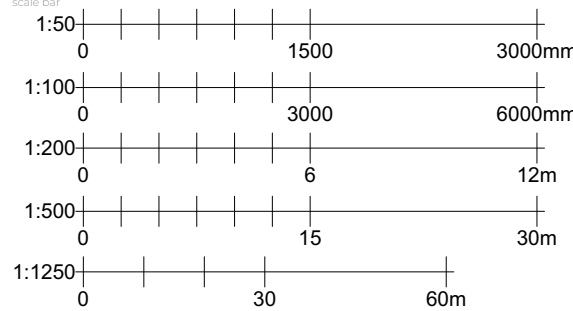

22 Hickory Gardens, West End, Southampton. SO30 3RN.

Client	Drawing Title
Mr. Chay Ebert	Existing Site Plan + Ground Floor Plan
Project	Project number/drawing number
Proposed Loft conversion 22 Hickory Gardens, West End, Southampton. SO30 3RN.	0795-01.001. 01
Scale	1:50 A1 10 April 2024
Legend	☐ preliminary ☒ planning ☐ building regulations ☐ production ☐ tender ☐ construction ☐ as built ☐ land registry ☐ other