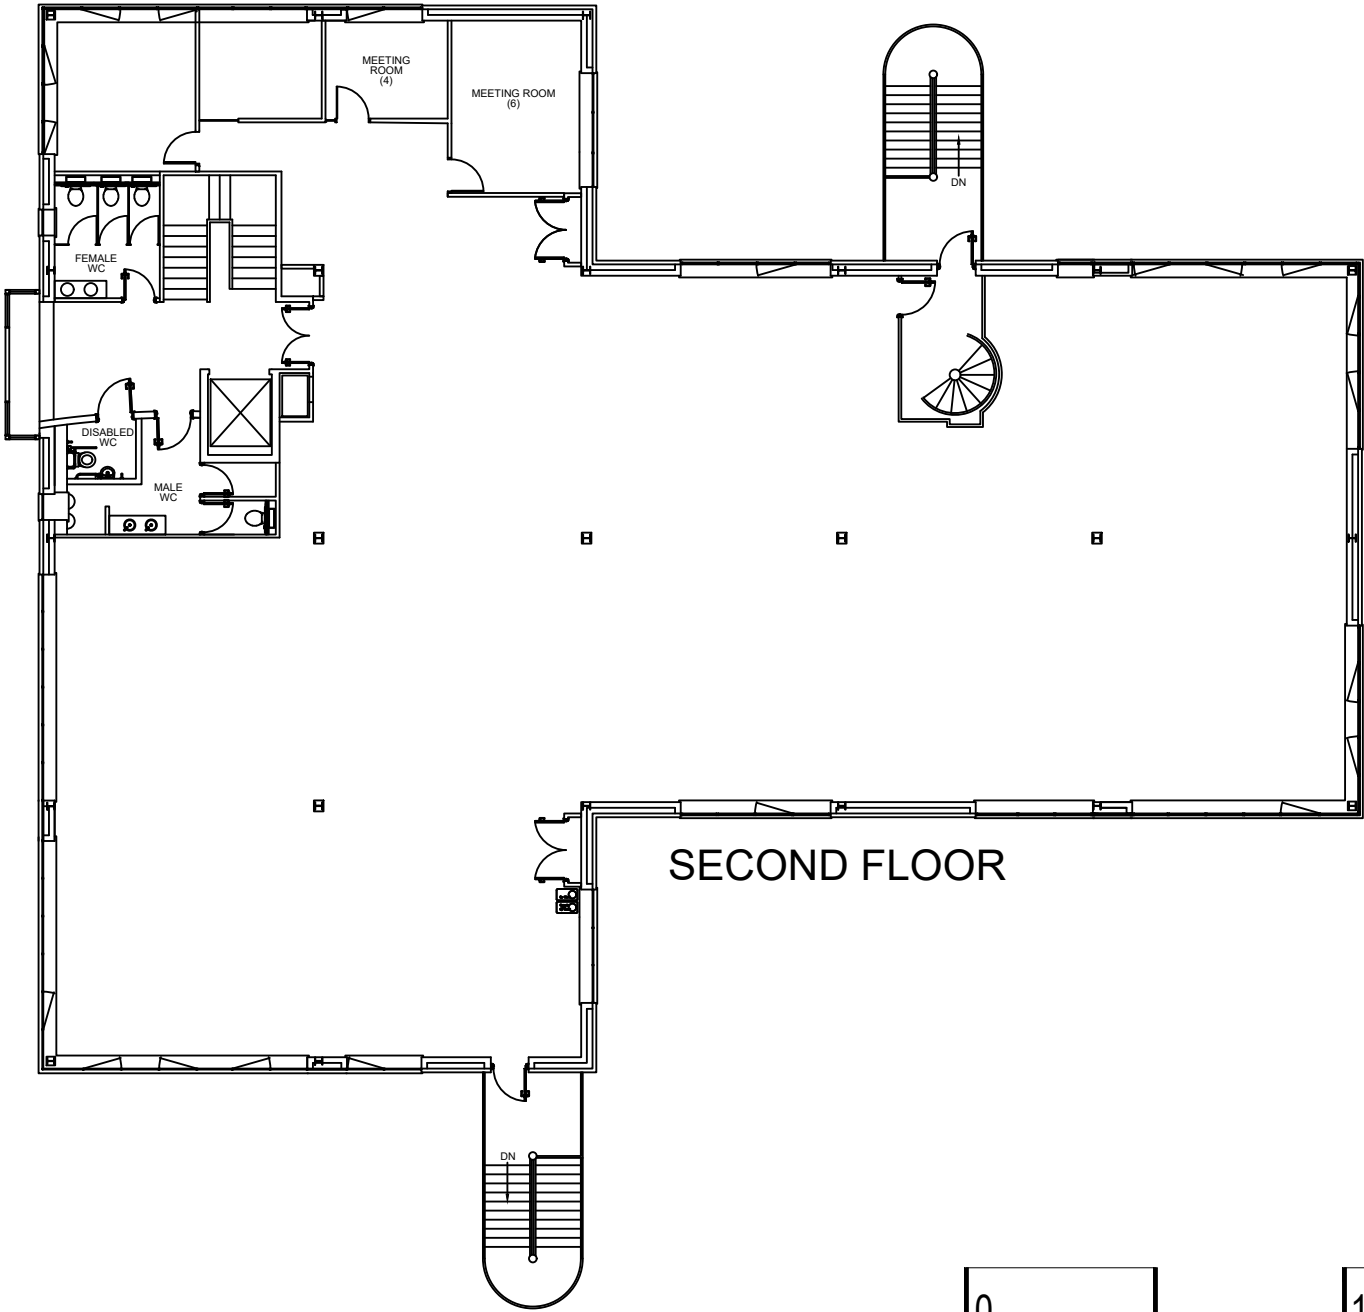
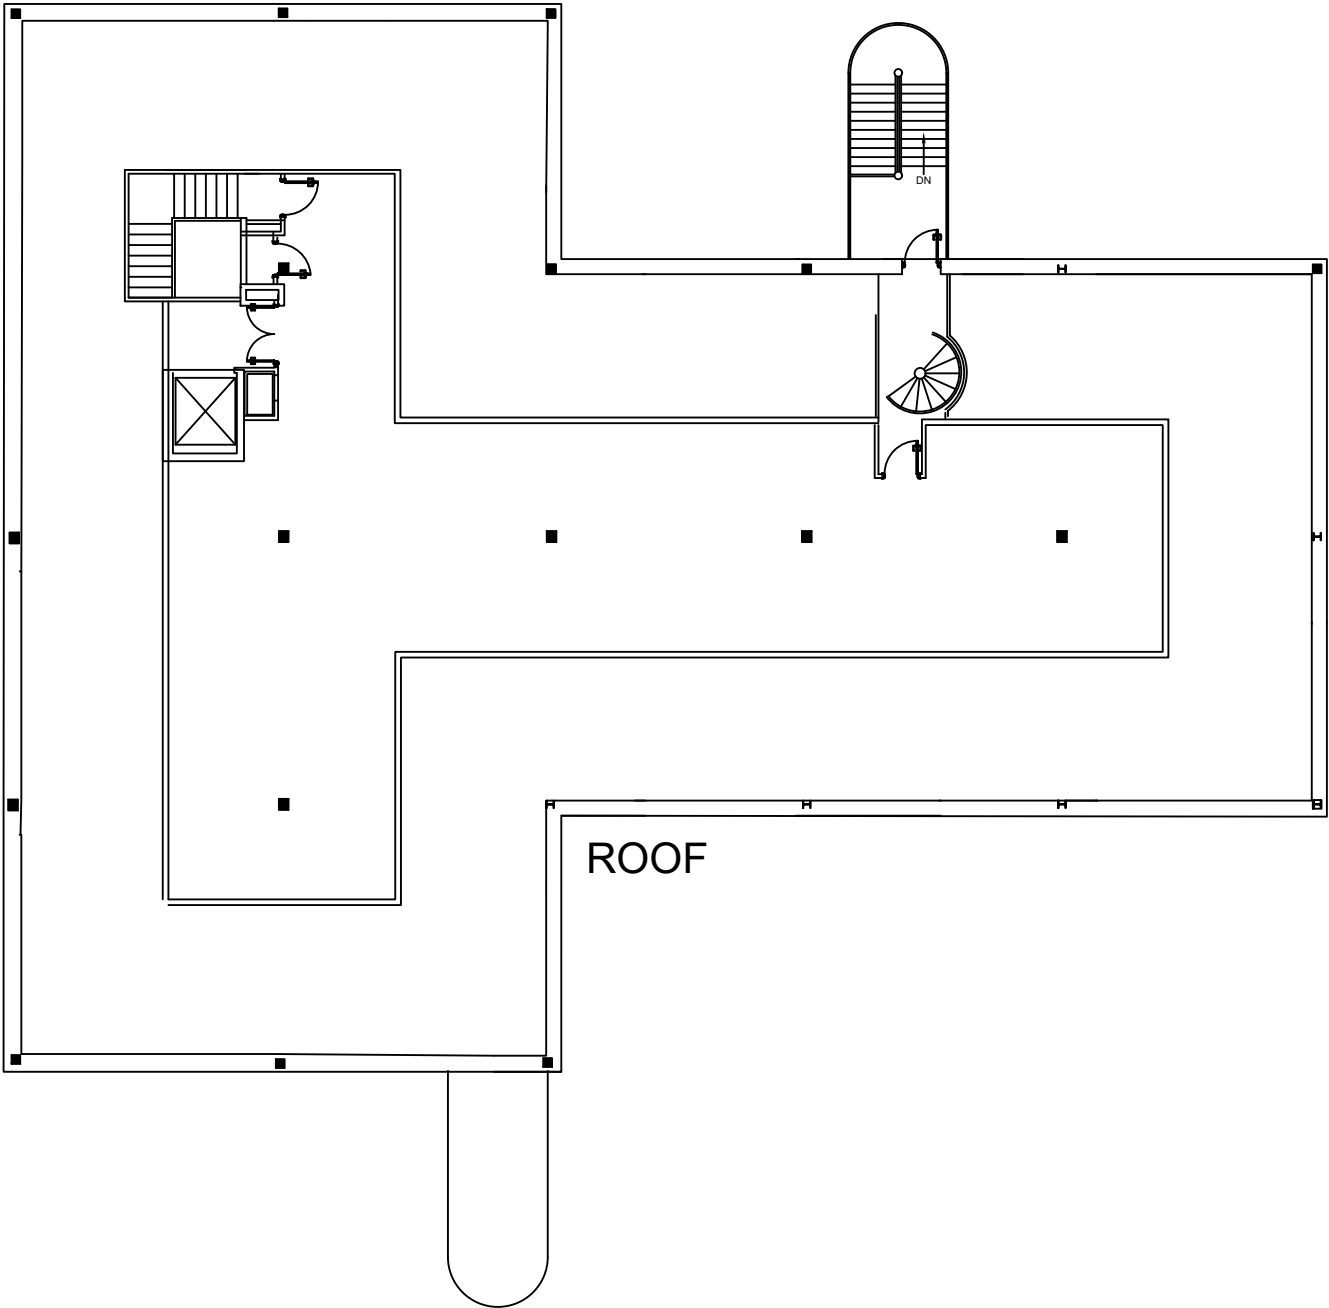
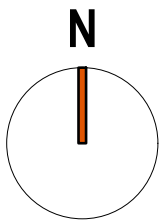


notes: © Copyright Reserved 1. This drawing is the copyright of vision architects limited 2. DO NOT copy, alter or reproduced in any way or pass to a third party without written authority 3. DO NOT scale these drawings dimensions to be checked on site prior to commencing <u>any</u> work 4. READ in conjunction with other Consultants documentation & drawings regarding this project 5. DISCREPANCIES should be reported in writing to the project architect or engineer immediately MODEL FILE REFERENCE - 240001-RIBA 03				scale: 1:200 @ A3	client: Realest Limited	wessex house upper market street eastleigh hampshire SO50 9FD t: 01794 830660 w: www.vision-architects.co.uk vision architects drawing no.: 240001-A-PL-007 revision: A
				date: 2024.01	project: Highfield Court, Chandlers Ford. SO53 3TY	
				drawn: dp	drawing: Existing Second Floor & Roof Plans	
				checked: AJC	status: RIBA 03 - Planning Application	
	A Planning Application submission	2024.04.22	dp AJC			
rev. description	date	by	ch	checked: AJC	status: RIBA 03 - Planning Application	