


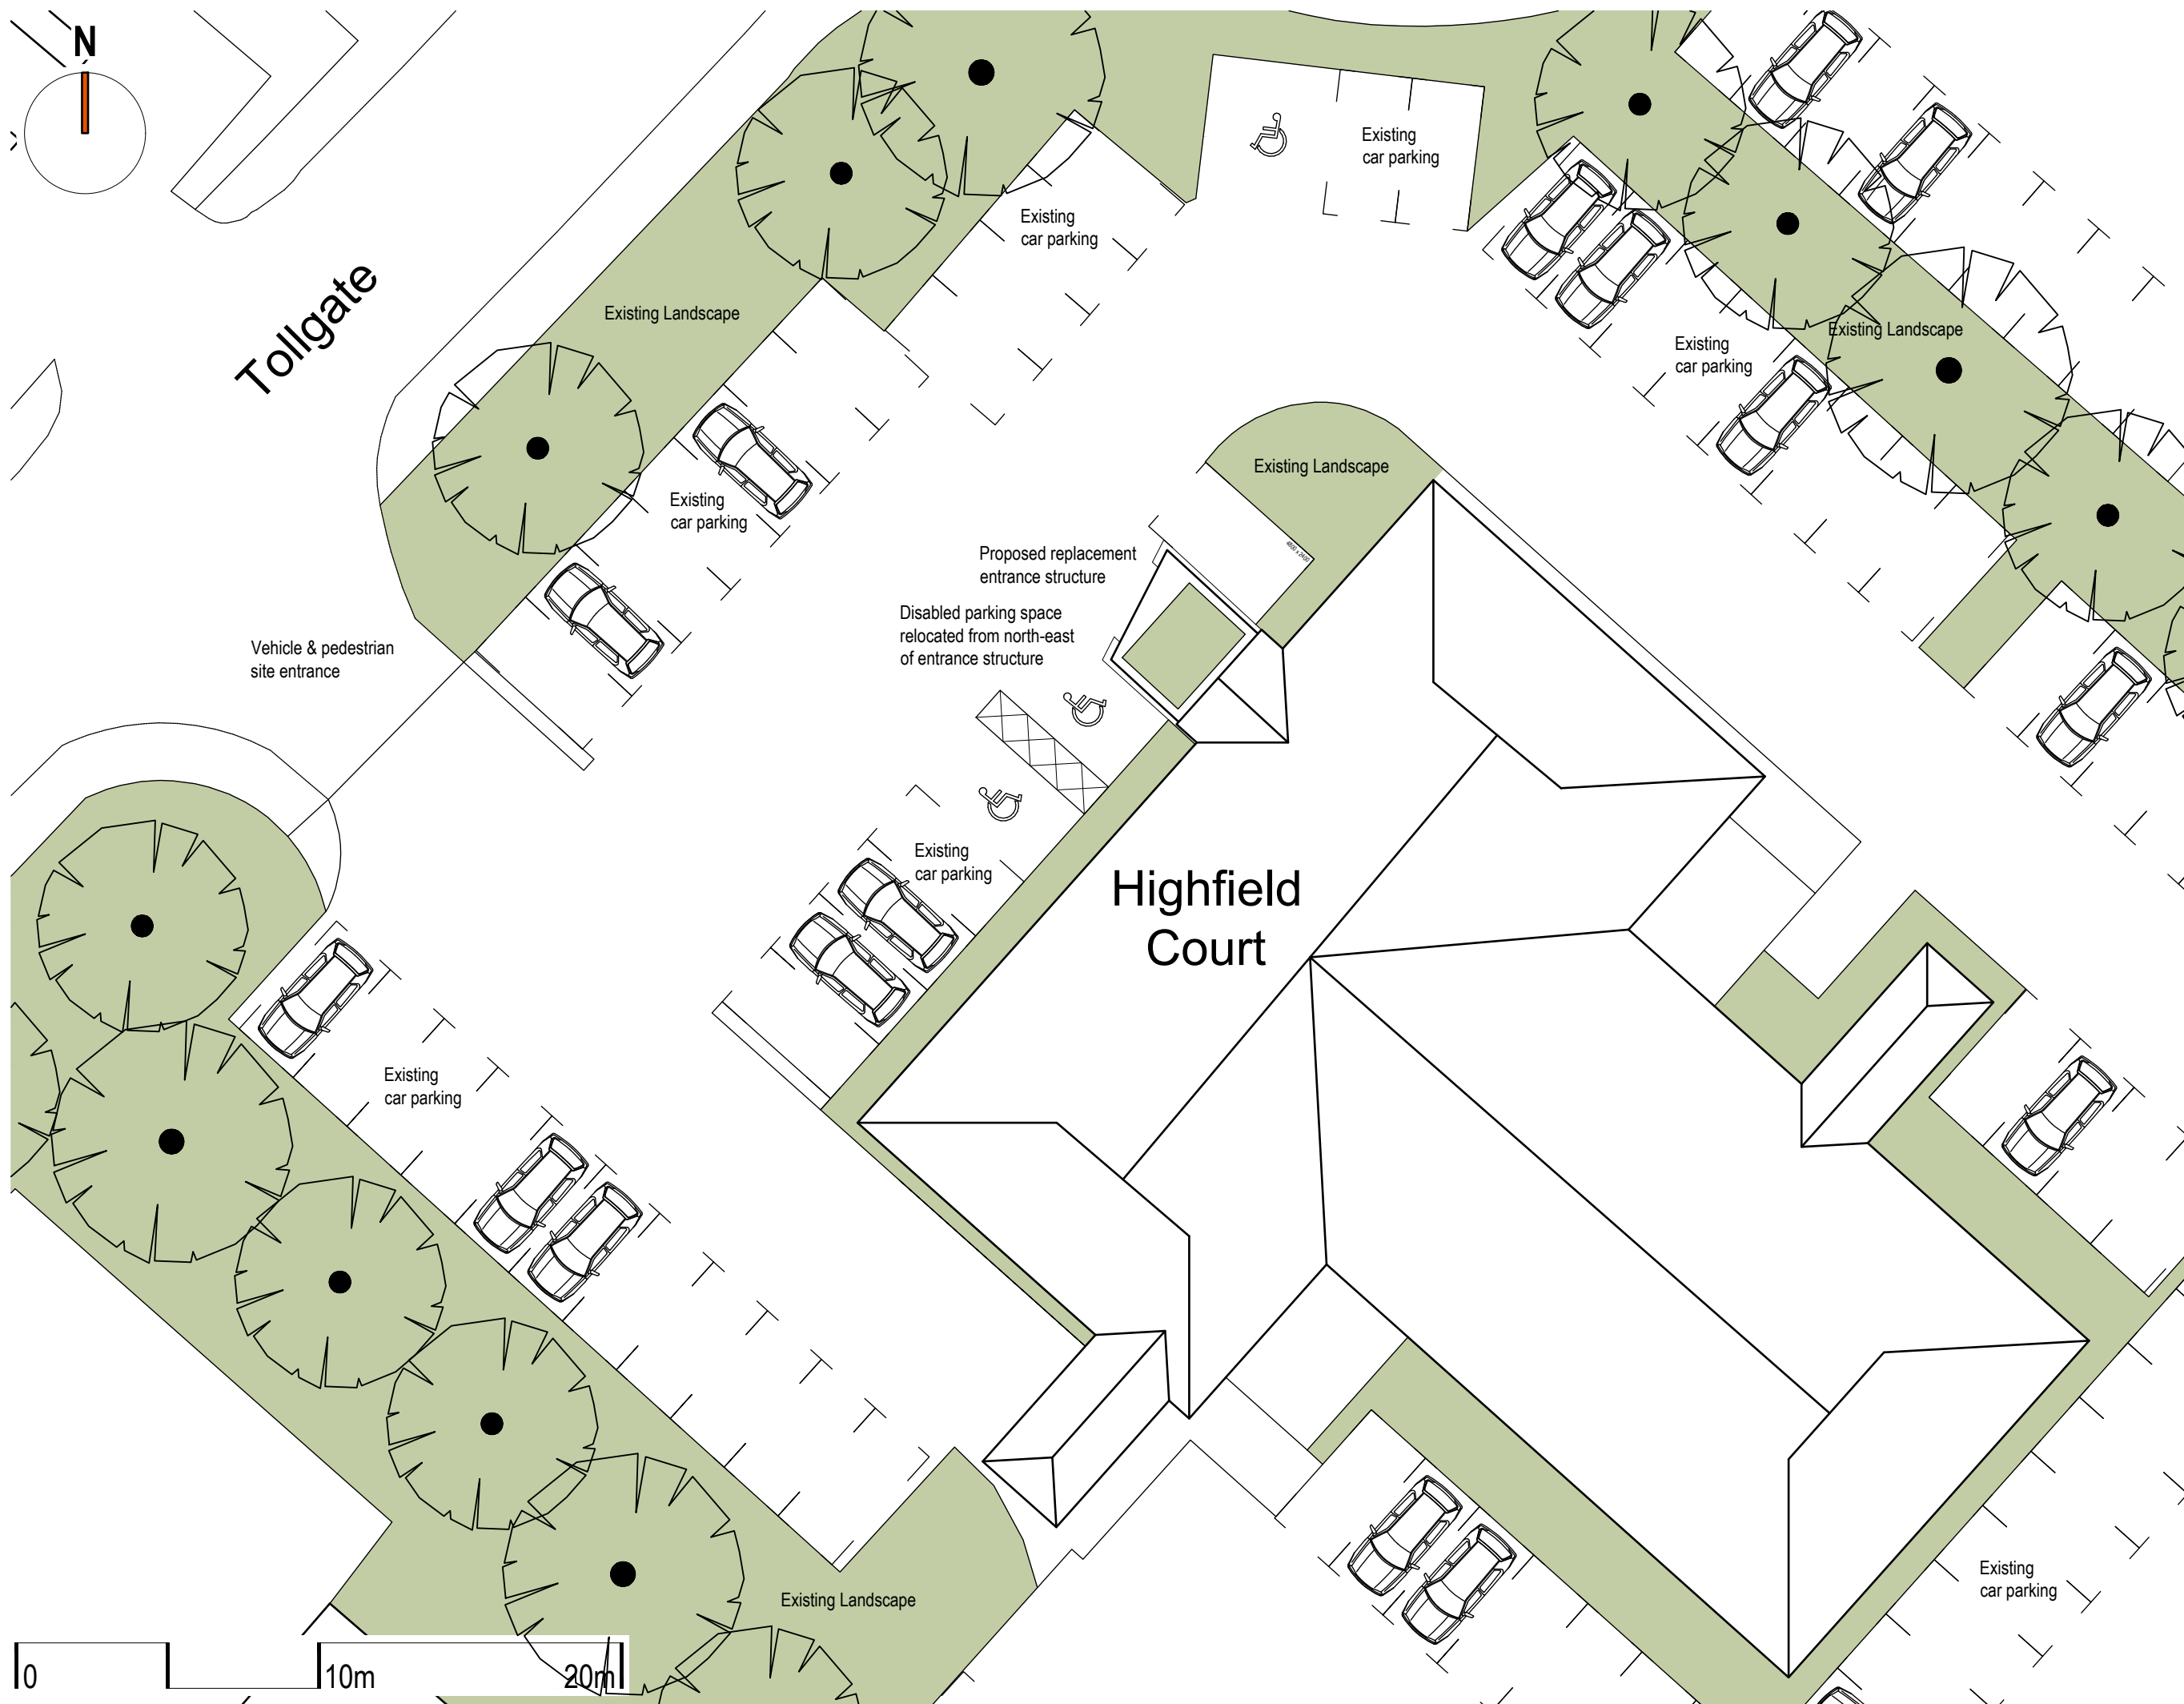

notes:

1. This drawing is the copyright of **vision architects limited**
2. DO NOT copy, alter or reproduced in any way or pass to a third party without written authority
3. ~~DO NOT scale these drawings~~ dimensions to be checked on site prior to commencing any work
4. READ in conjunction with other Consultants documentation & drawings regarding this project
5. DISCREPANCIES should be reported in writing to the project architect or engineer immediately

MODEL FILE REFERENCE - 240001-RIBA 03

© Copyright Reserved

A Planning Application submission rev description	2024.04.22	dp	AJC	scale: 1:200 @ A3	client: Realest Limited
				date: 2024.01	project: Highfield Court, Chandlers Ford. SOS3 3TY
				drawn: dp	drawing: Proposed Site Plan
				checked: AJC	status: RIBA 03 - Planning Application

wessex house upper market street eastleigh hampshire SO50 9FD
t: 01794 830660 w: www.vision-architects.co.uk

vision
architects

drawing no.: 240001-A-PL-010 revision: A