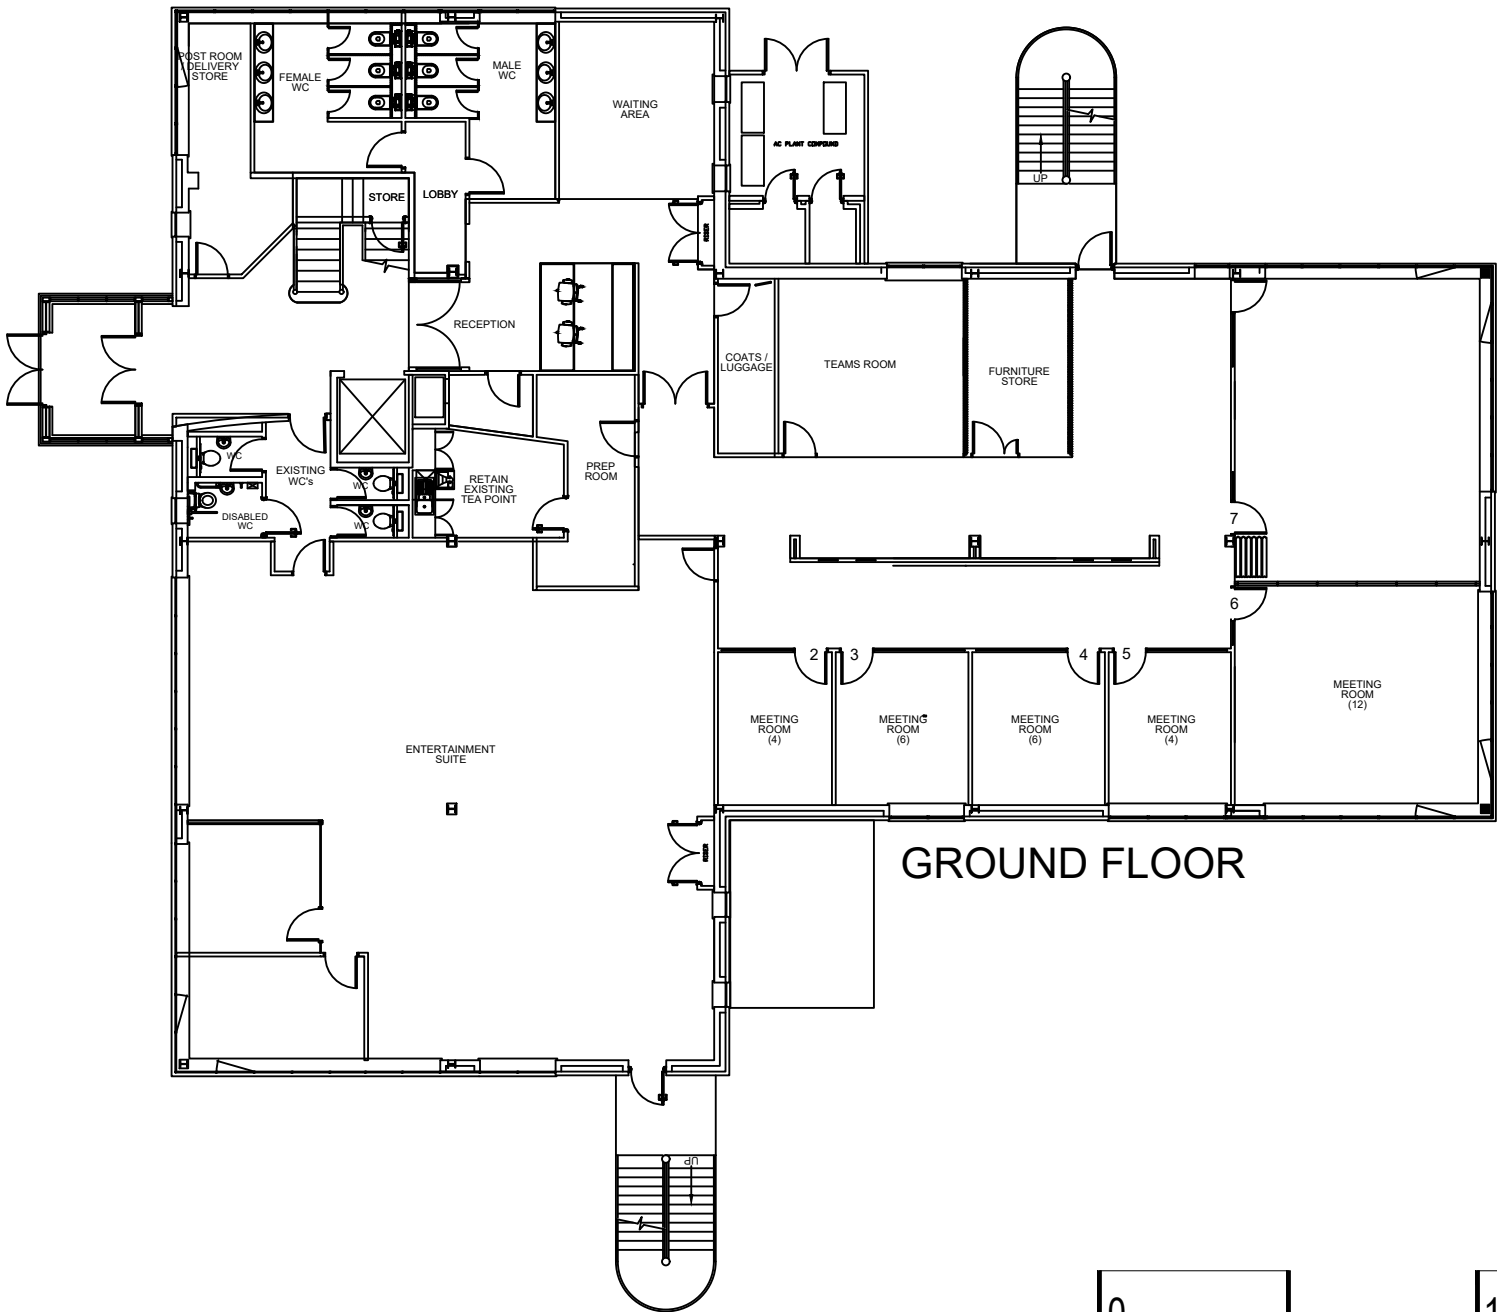
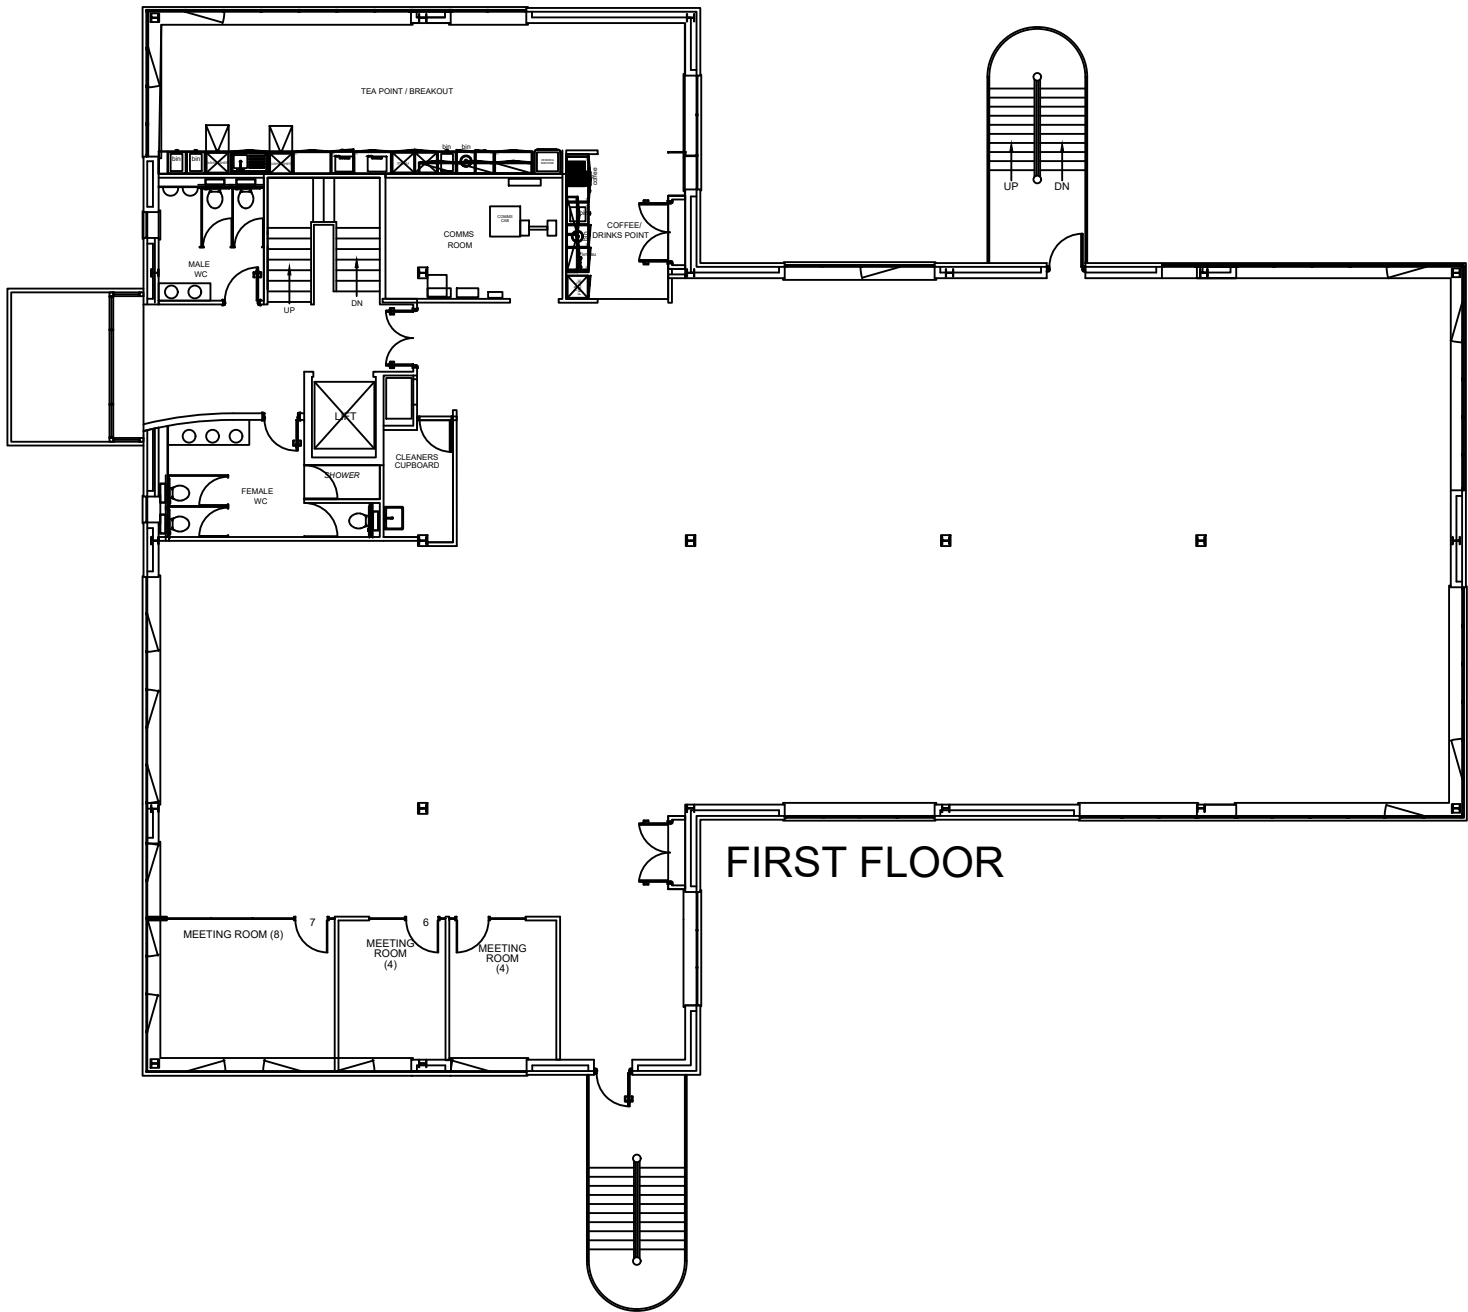
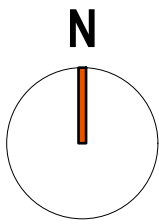


notes: 1. This drawing is the copyright of vision architects limited 2. DO NOT copy, alter or reproduced in any way or pass to a third party without written authority 3. DO NOT scale these drawings dimensions to be checked on site prior to commencing <u>any</u> work 4. READ in conjunction with other Consultants documentation & drawings regarding this project 5. DISCREPANCIES should be reported in writing to the project architect or engineer immediately MODEL FILE REFERENCE - 240001-RIBA 03	© Copyright Reserved		scale: 1:200 @ A3		client: Realest Limited	wessex house upper market street eastleigh hampshire SO50 9FD t: 01794 830660 w: www.vision-architects.co.uk vision architects drawing no.: 240001-A-PL-006 revision: A
	A Planning Application submission		date: 2024.01		project: Highfield Court, Chandlers Ford. SO53 3TY	
	rev. description		drawn: dp		drawing: Existing Ground & First Floor Plans	
	2024.04.22 dp AJC		checked: AJC		status: RIBA 03 - Planning Application	
	date by ch		status: RIBA 03 - Planning Application			