




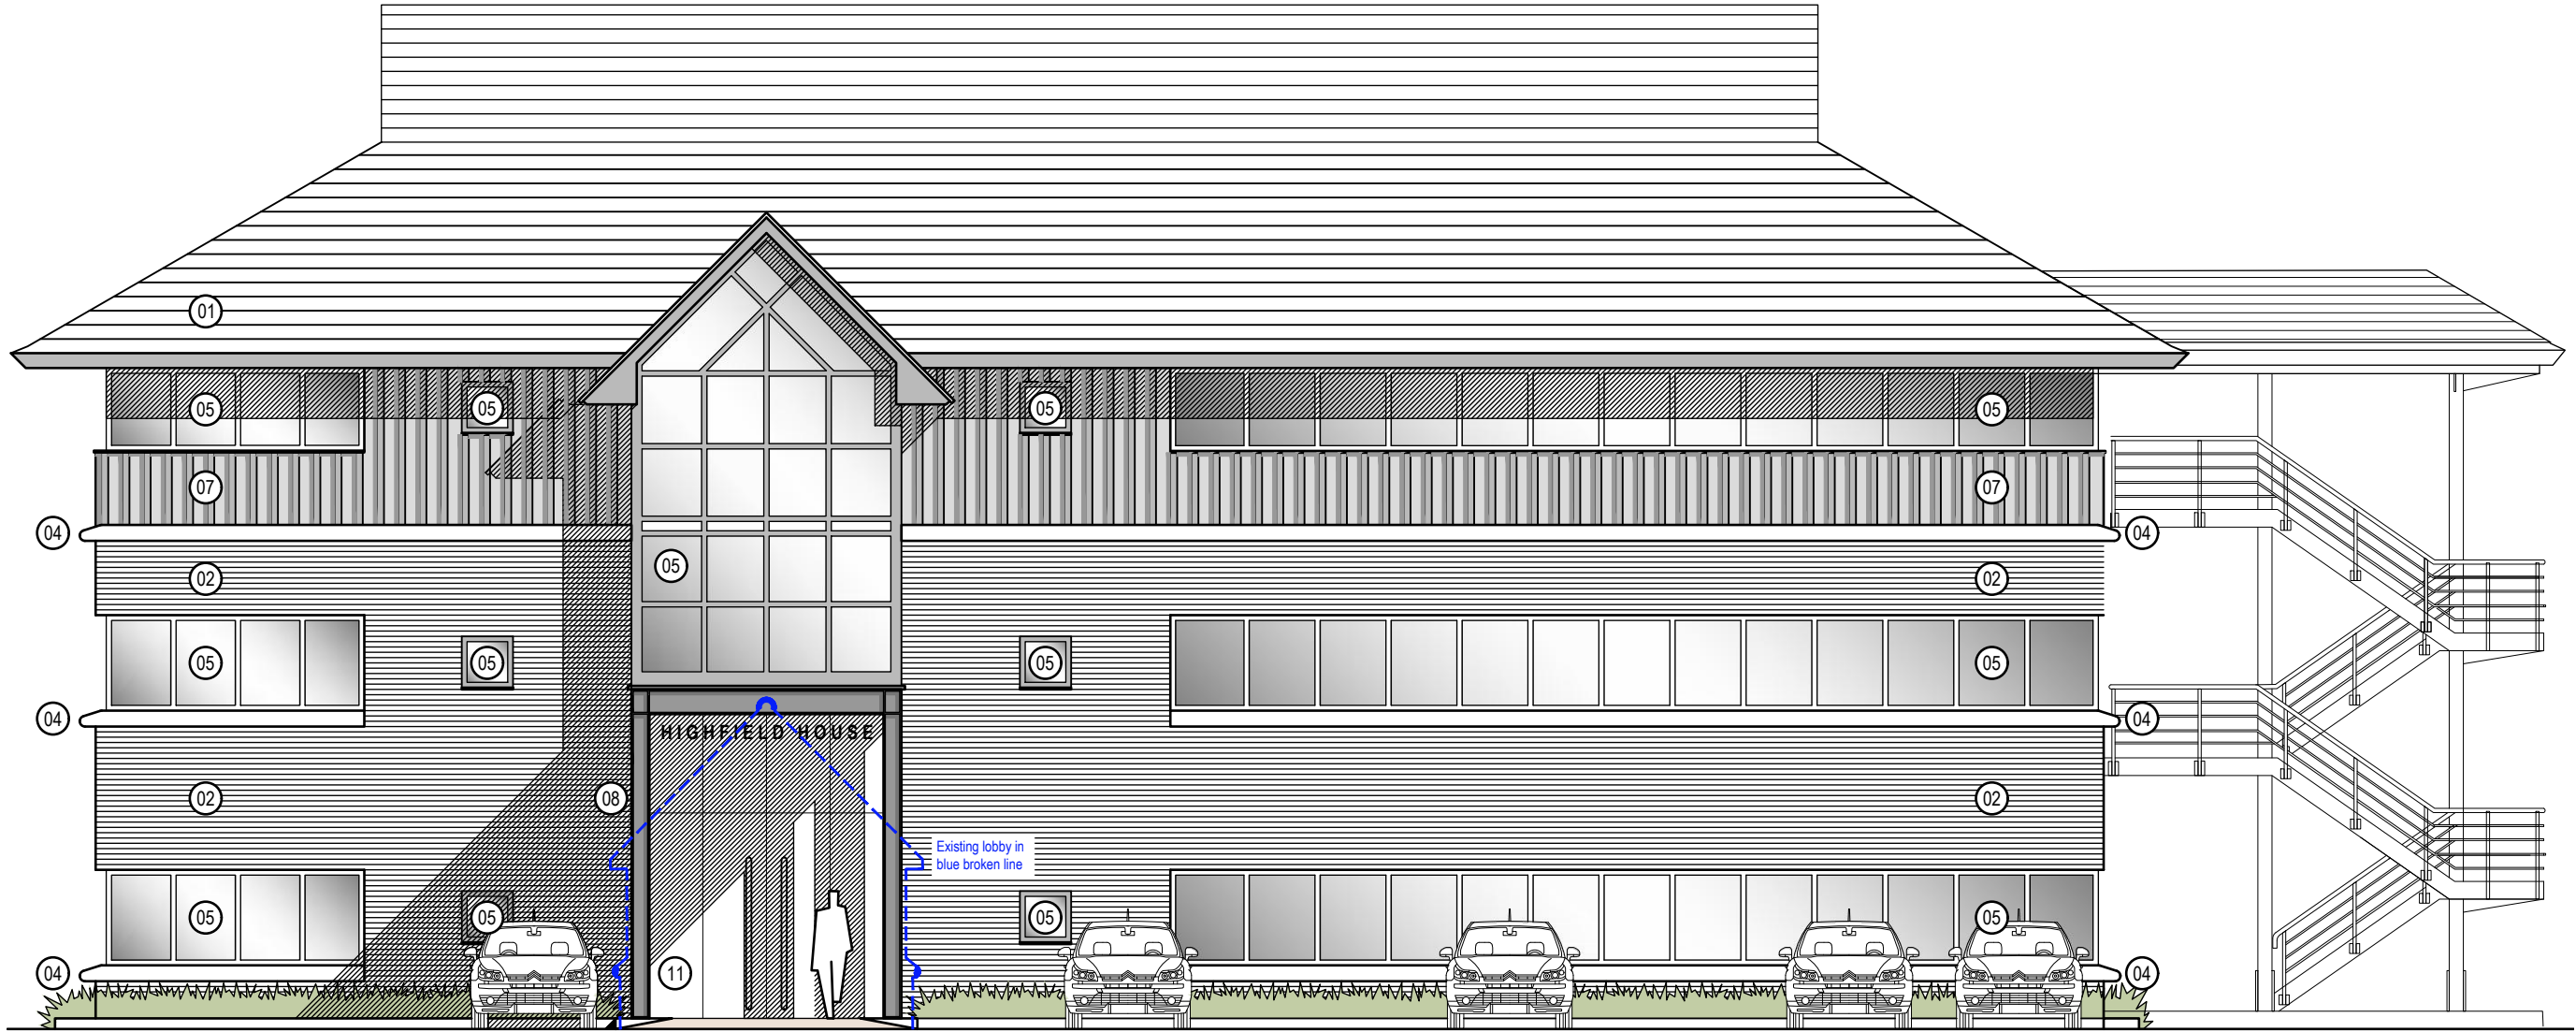

1 Proposed North Elevation @ 1:100

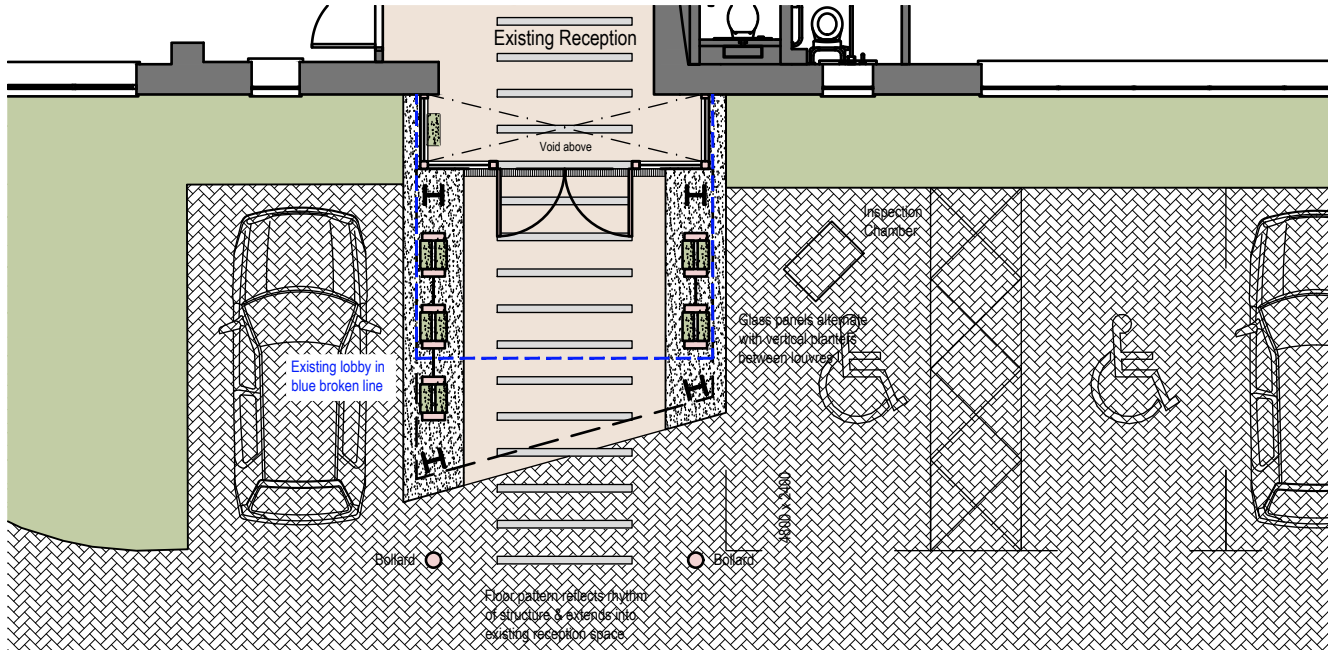

2 Proposed Ground Floor Plan @ 1:100

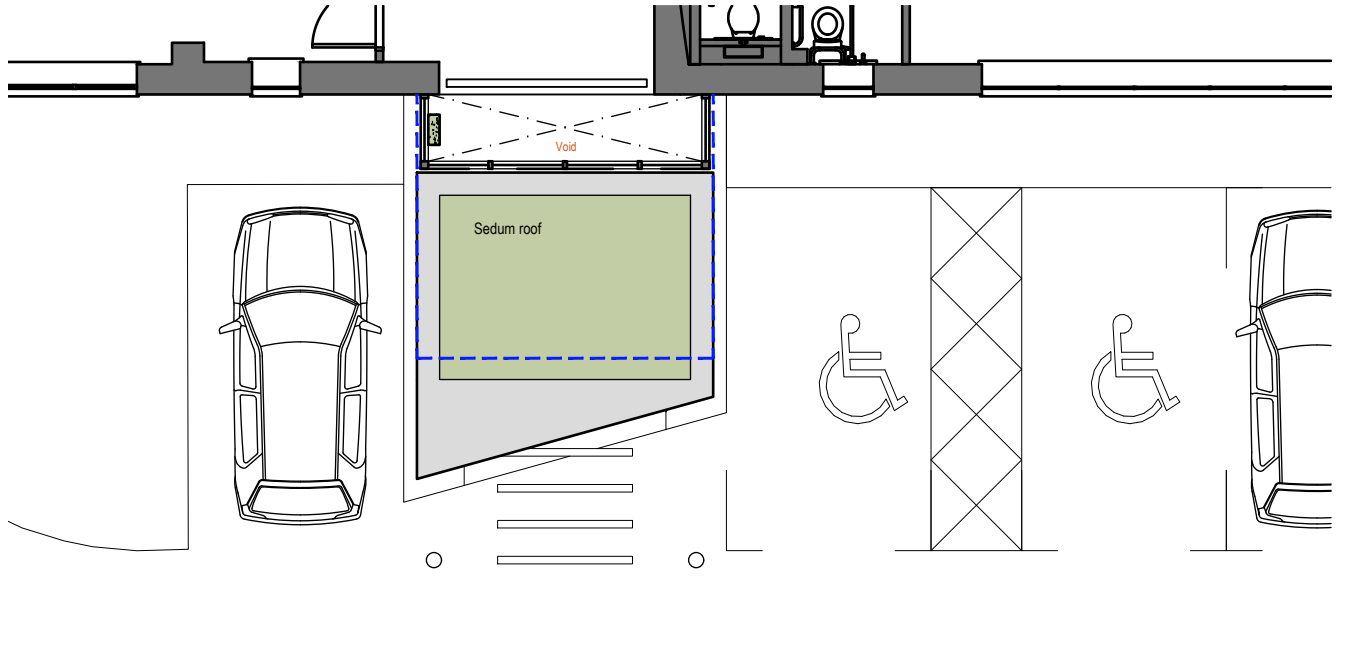

3 Proposed Roof Plan @ 1:100

wessex house upper market street eastleigh hampshire SO50 9FD
t: 01794 830660 w: www.vision-architects.co.uk

vision
architects

240001-A-PL-010
drawing no.:
revision: A

client: Realest Limited
project: Highfield Court,
Chandlers Ford, SO53 3TY
drawing: Proposed North West Elevation
status: RIBA 03 - Planning Application

scale: 1:100 @ A3
date: 2024.01
drawn: dp
checked: A/C

2024.04.22
date
by
ch
A/C

rev. description
A. Planning Application submission

notes:
1. This drawing is the copyright of vision architects limited
2. DO NOT copy, alter or reproduce in any way or pass to a third party without written authority
3. ~~DO NOT scale these drawings~~ Dimensions to be checked on site prior to commencing any work
4. READ in conjunction with other Consultants documentation & drawings regarding this project
5. DISCREPANCIES should be reported in writing to the project architect or engineer immediately

MODEL FILE REFERENCE - 240001-RIBA 03