




SOUTH EAST ELEVATION

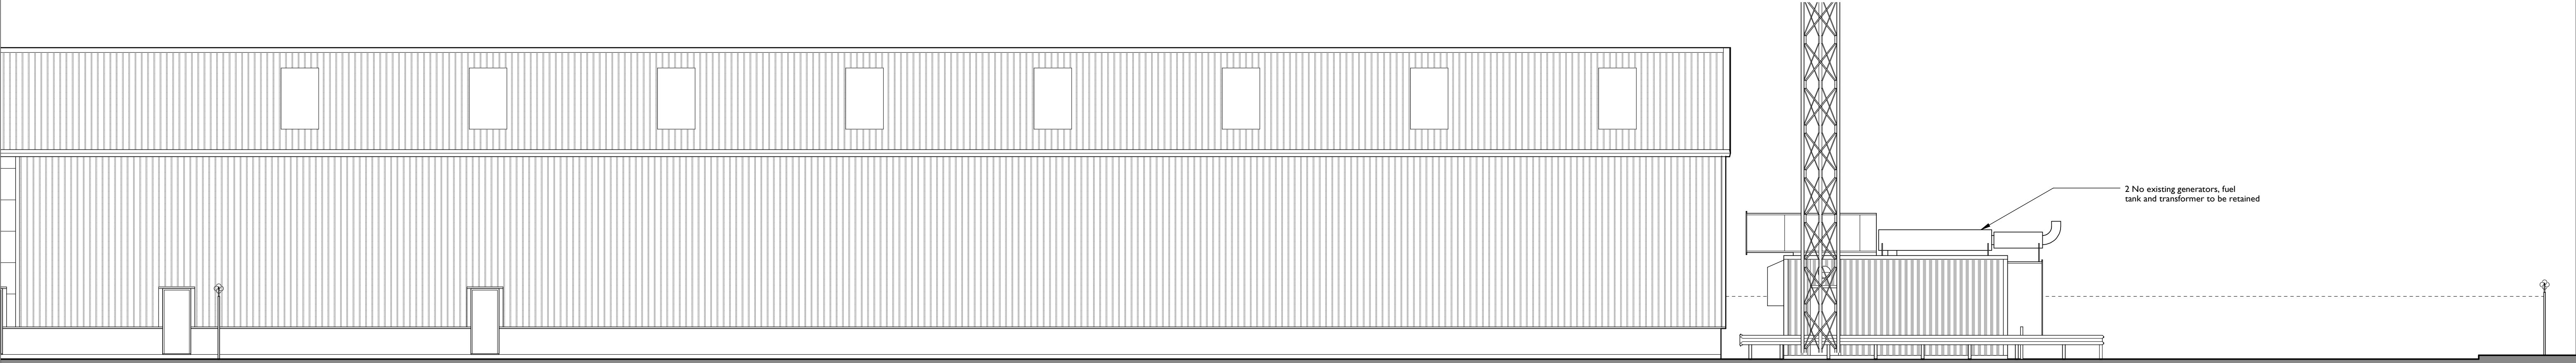

SOUTH WEST ELEVATION

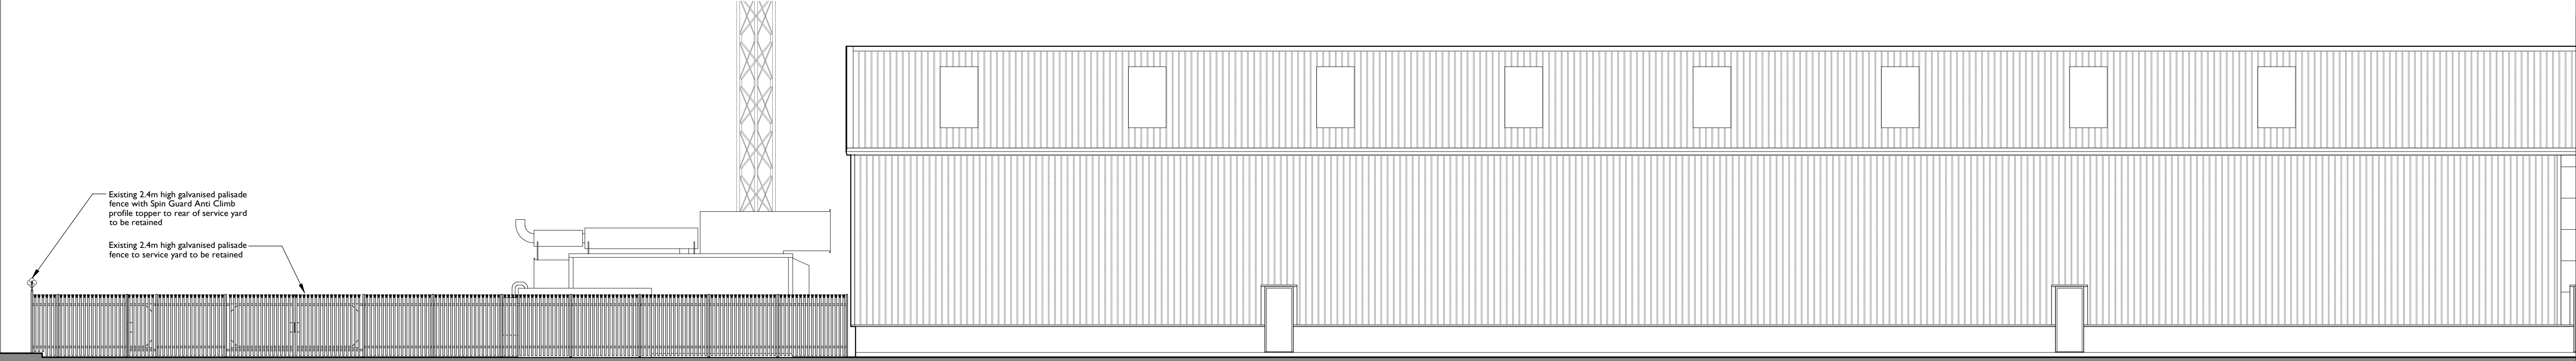


NORTH EAST ELEVATION

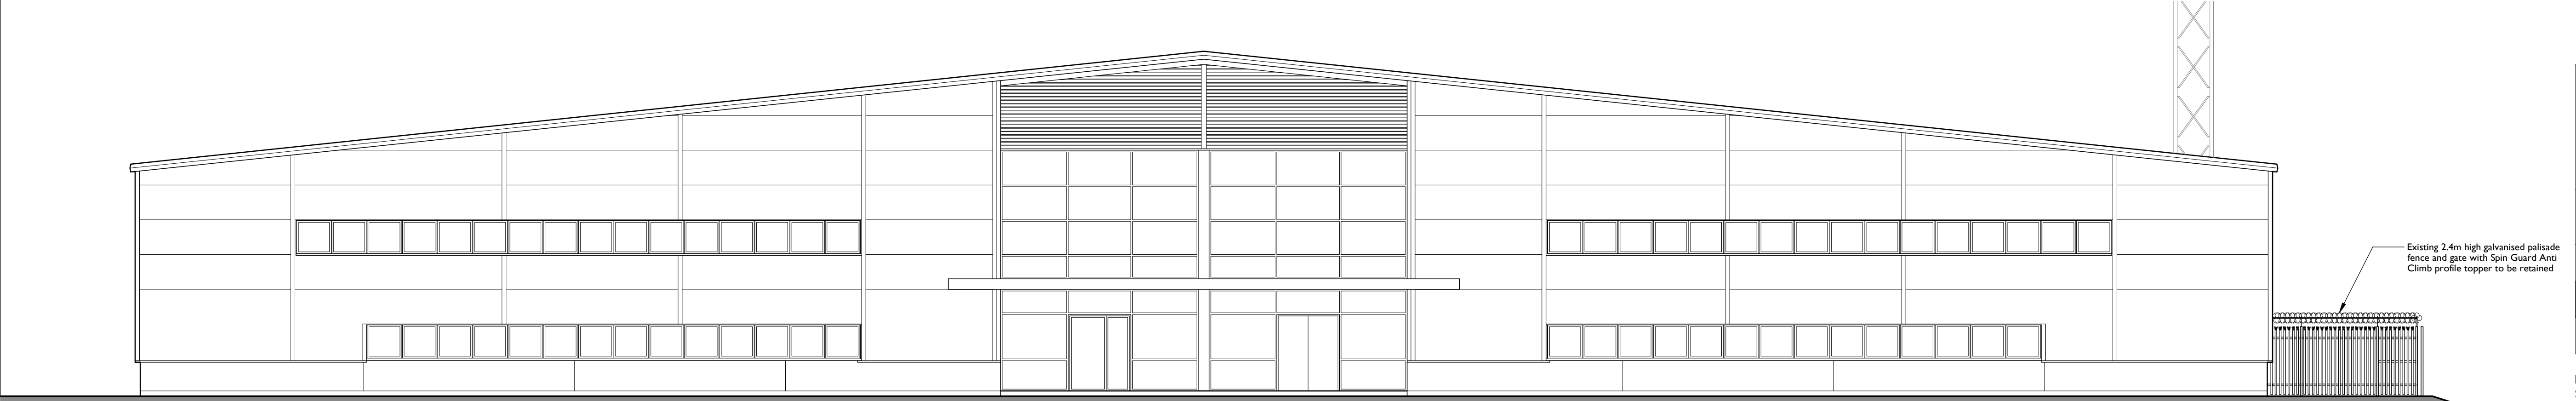

NORTH WEST ELEVATION

COPYRIGHT IN THIS DRAWING REMAINS WITH KITSON ARCHITECTURE LIMITED		
DO NOT SCALE TO ASCERTAIN DIMENSIONS		
Rev.	Description	Date
-	-	-

 

Client PROCOL for VODAFONE	
Project BRISTOL MTX	
Drawing Title ELEVATIONS AS EXISTING	
Drawing Number 567-F-004	Revision -
Status PLANNING	Author GMK
Scale @ A1 1:100	Date 08-04-2024