




SR2 SECURE FENCE

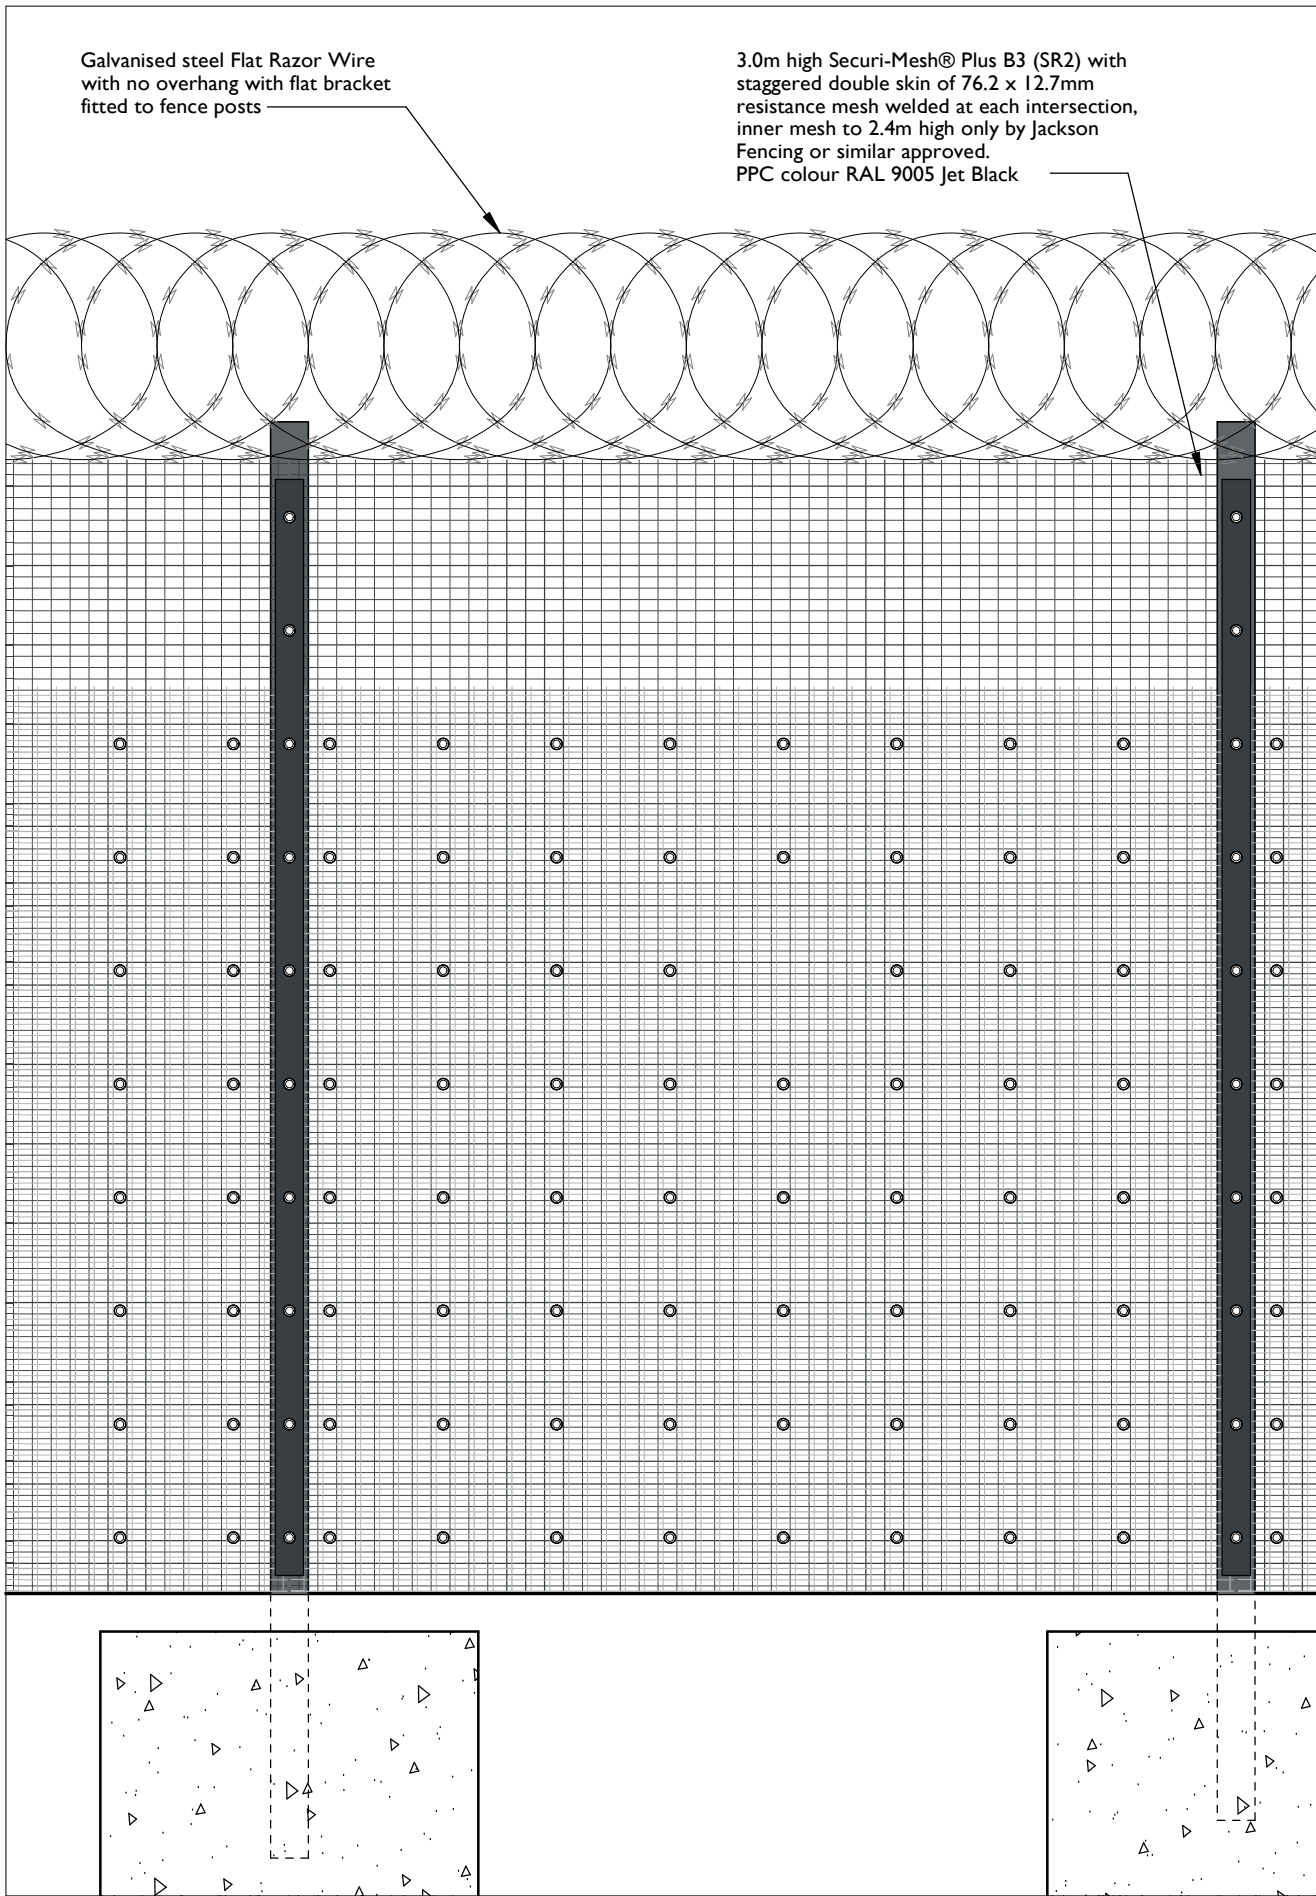

FRONT ELEVATION 1:20

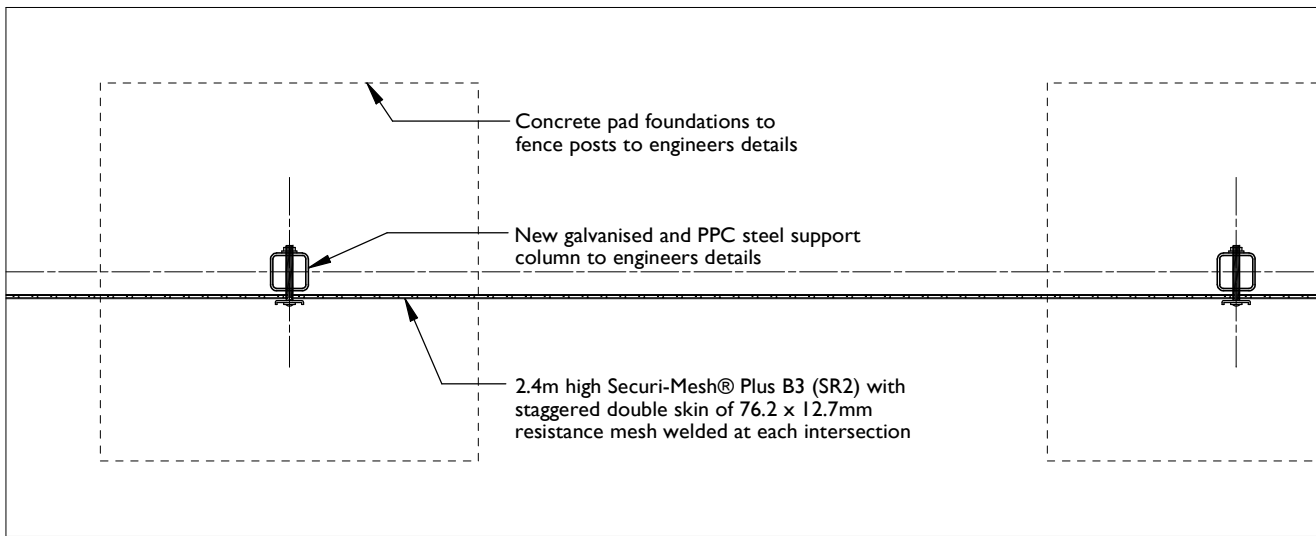


PLAN 1:20

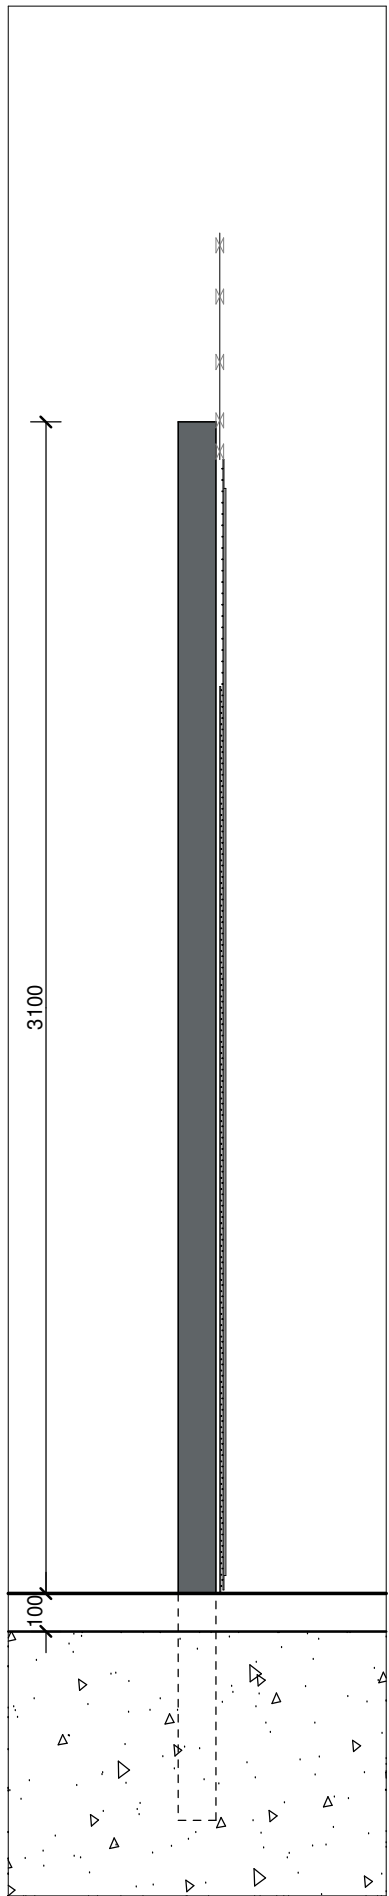


SECTION 1:20


PALISADE FENCE

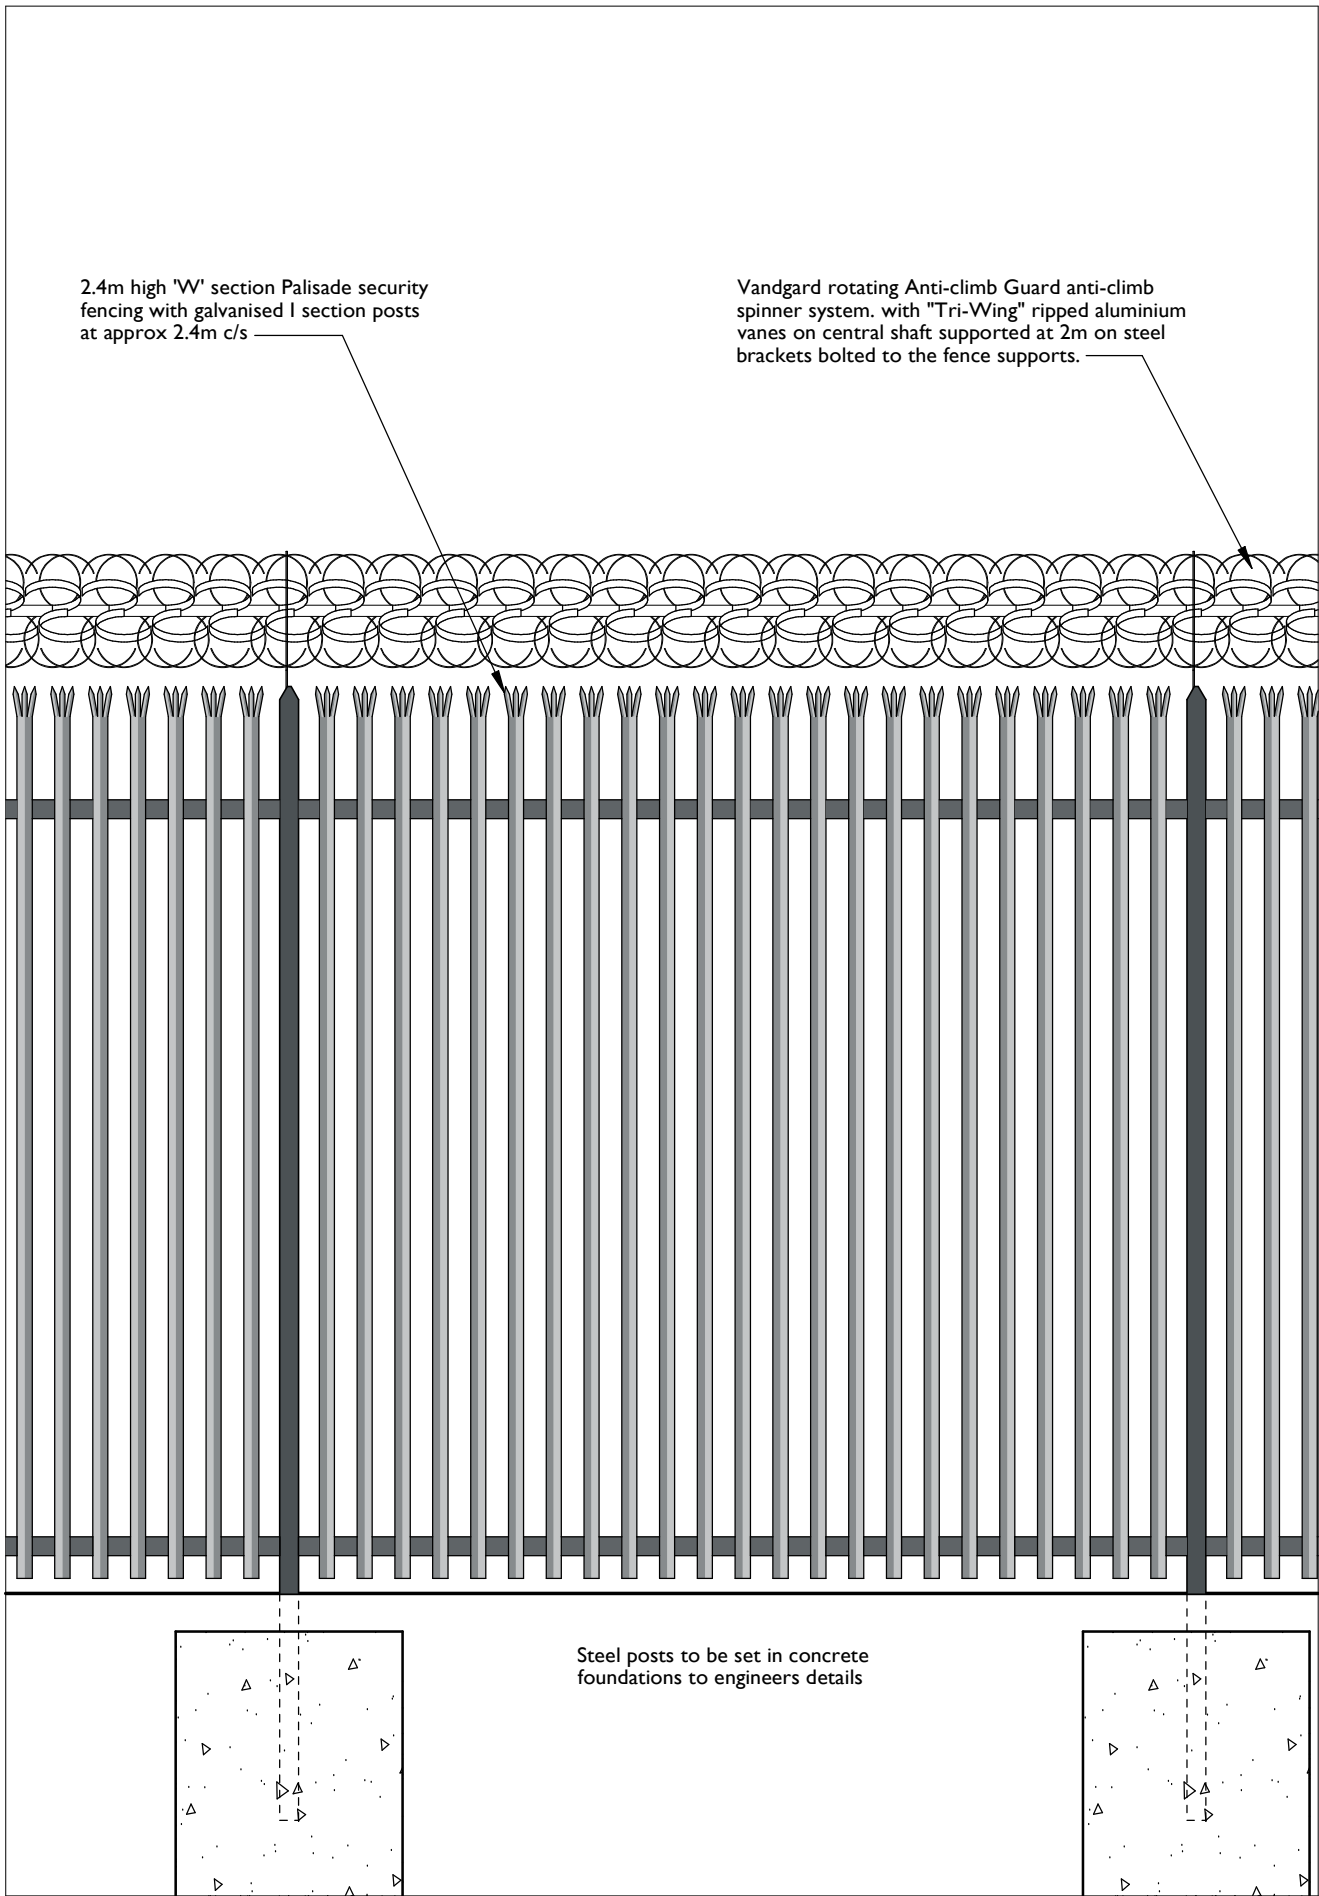

FRONT ELEVATION 1:20

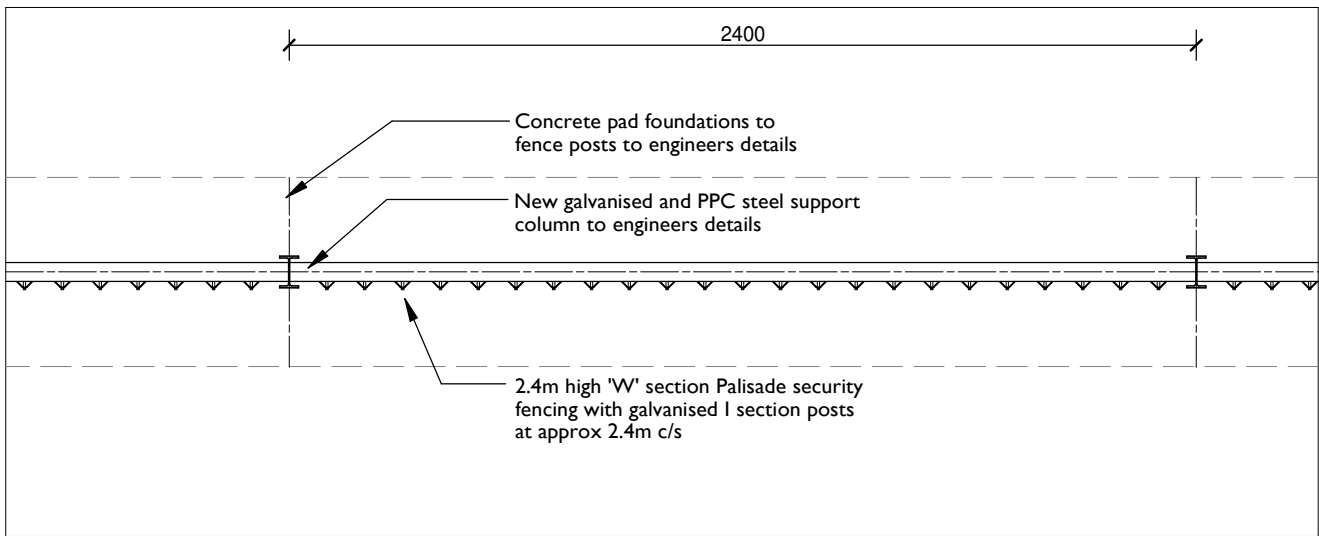


PLAN 1:20

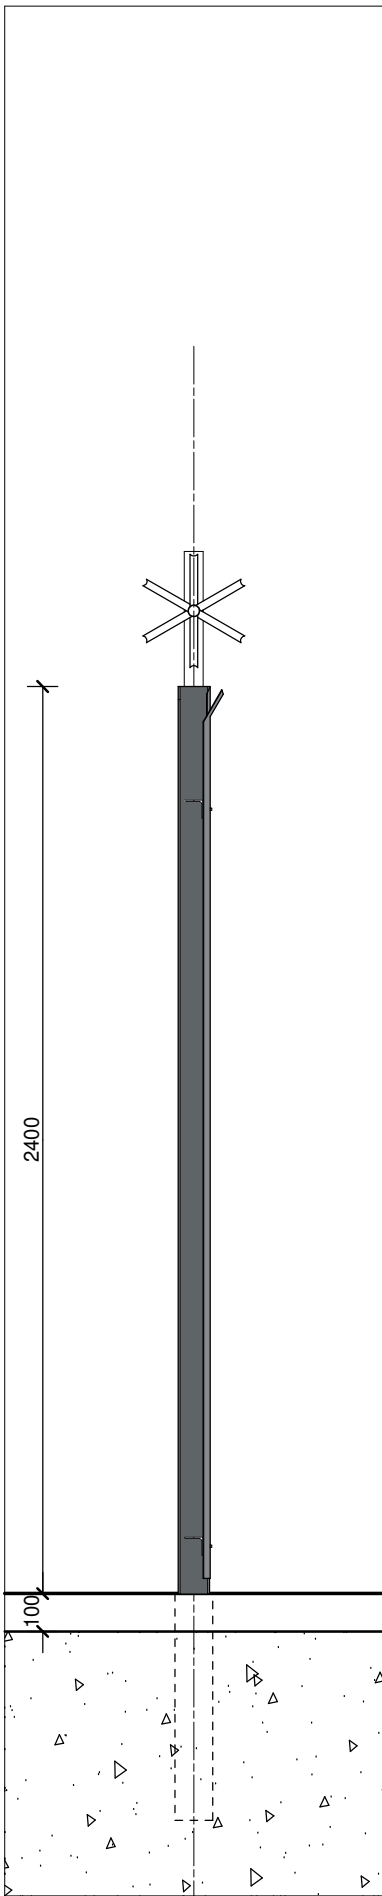


SECTION 1:20


ARMCO

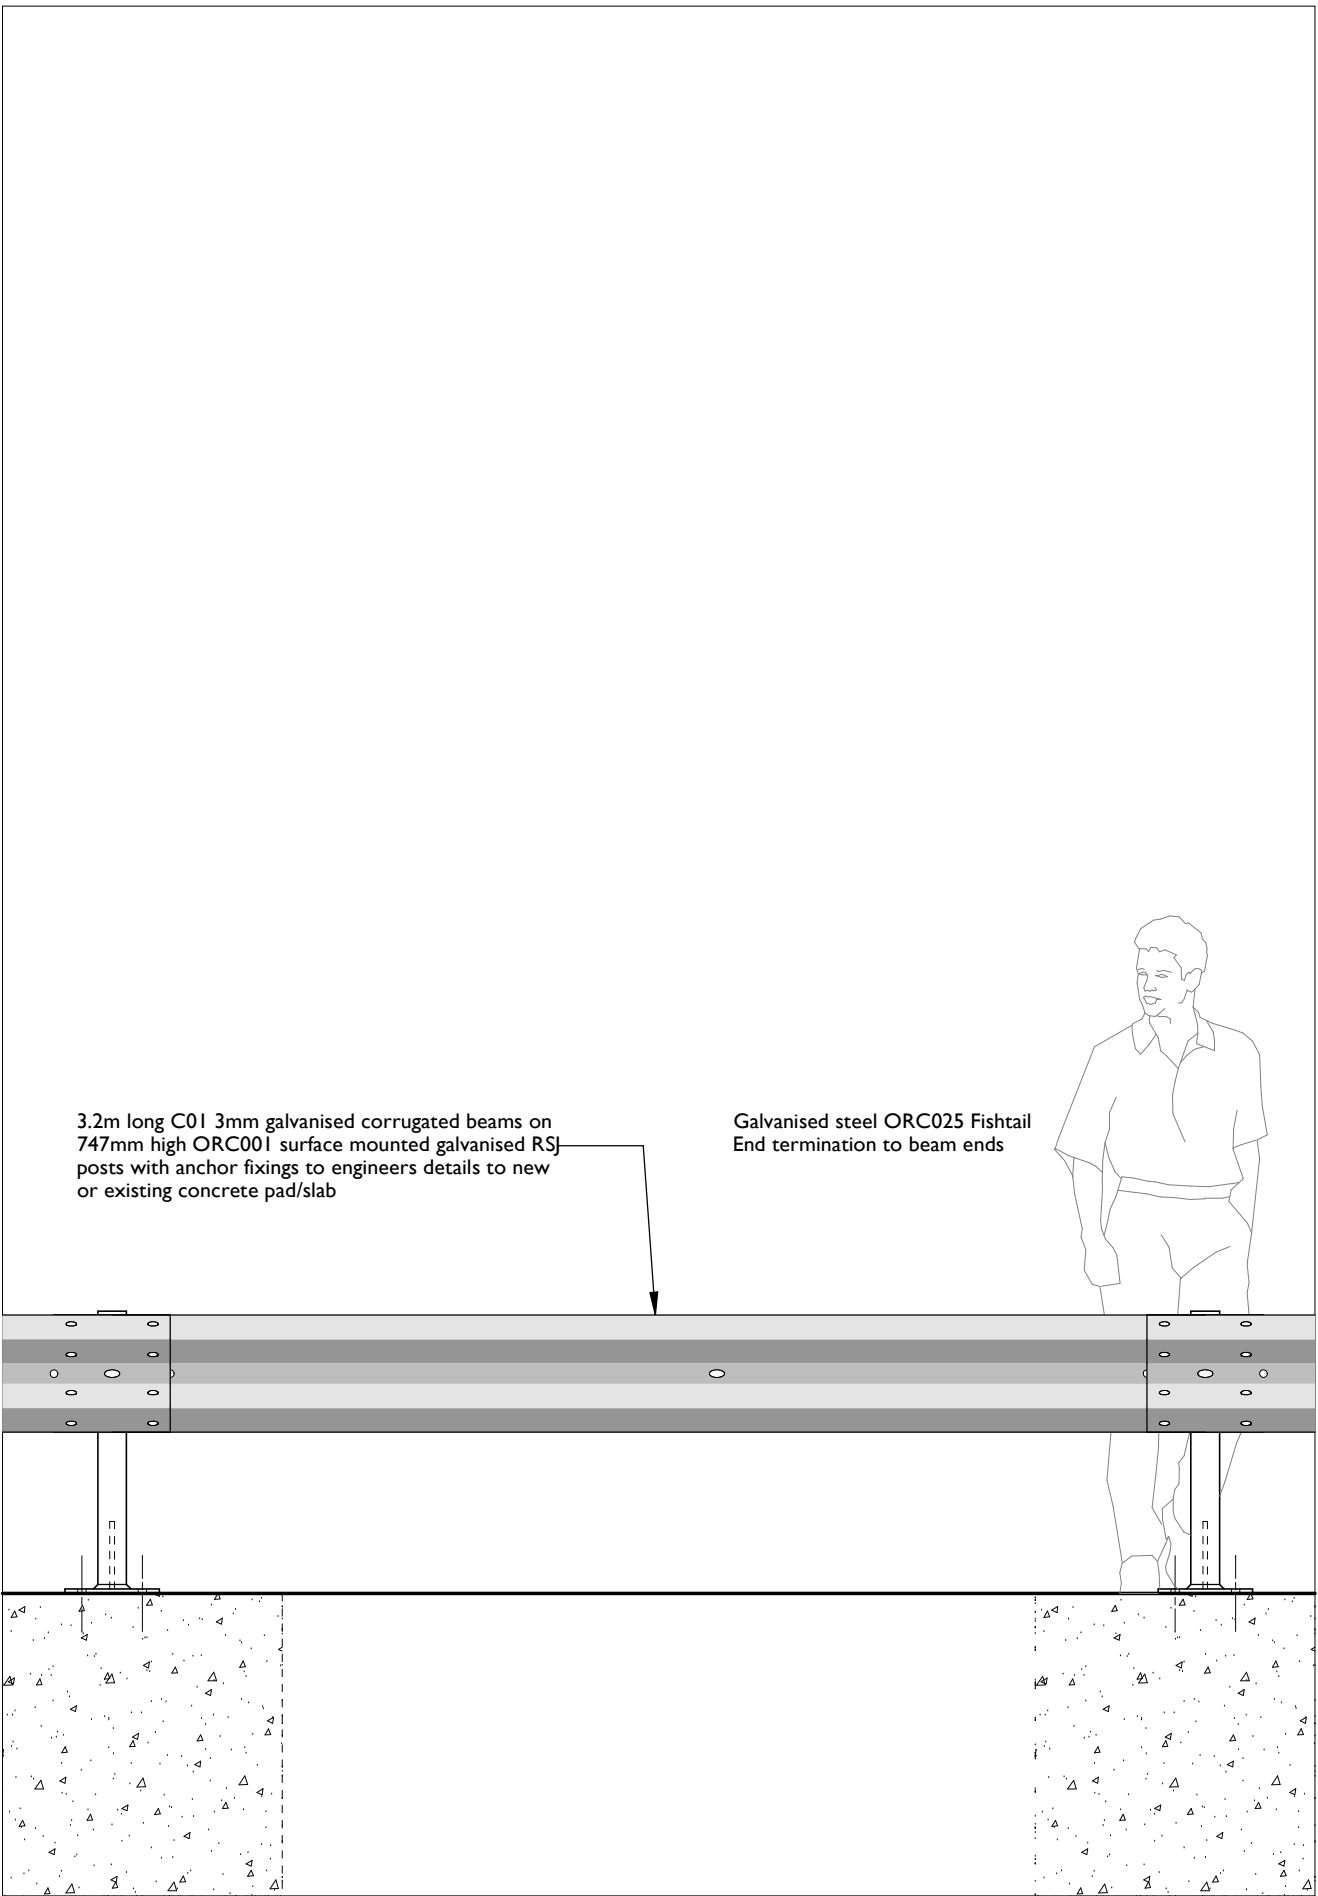

FRONT ELEVATION 1:20

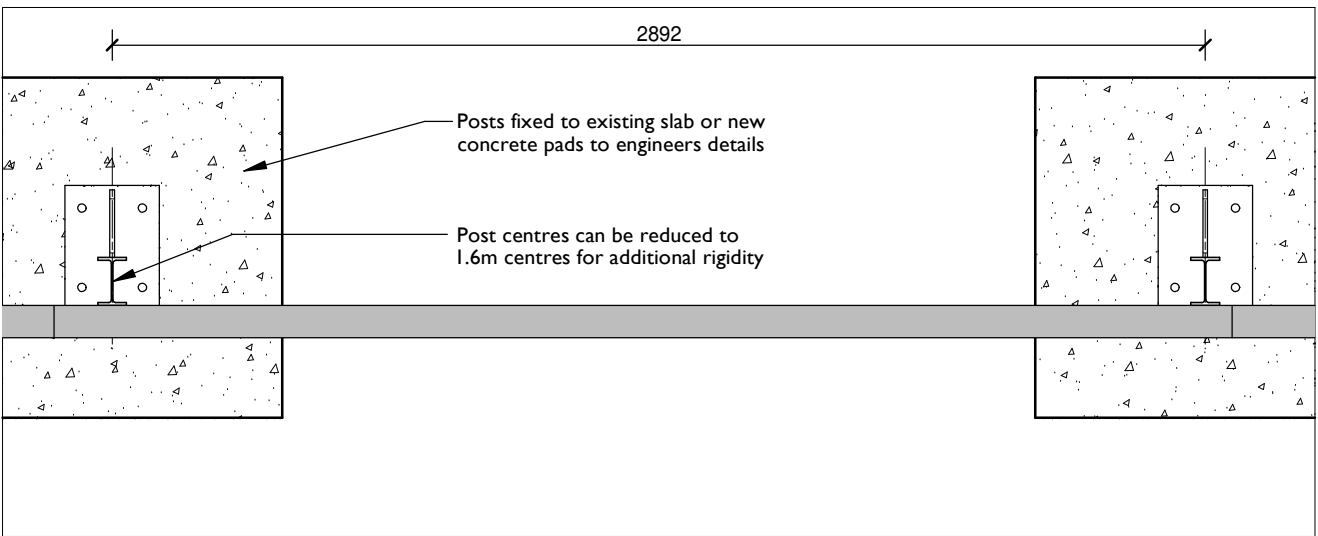

PLAN 1:20

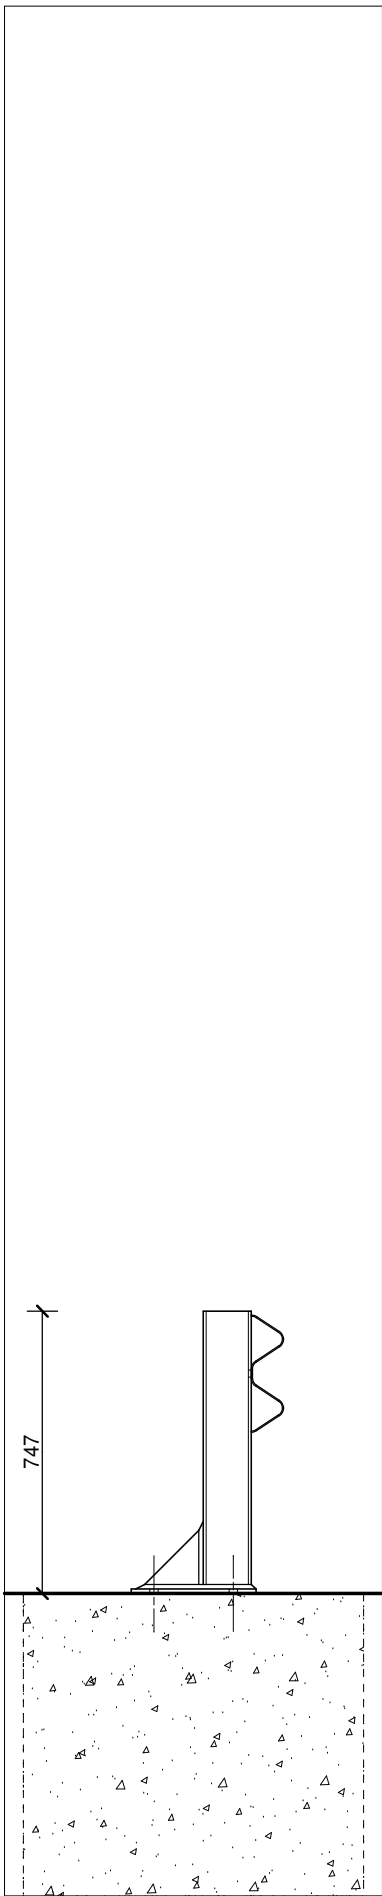

SECTION 1:20

COPYRIGHT IN THIS DRAWING REMAINS WITH KITSON ARCHITECTURE LIMITED		
DO NOT SCALE TO ASCERTAIN DIMENSIONS		
Rev.	Description	Date
-	-	-

Client PROCOL for VODAFONE	
Project SOUTHAMPTON MTX	
Drawing Title FENCE TYPES	
Drawing Number 567-G-015	Revision -
Status PLANNING	Author GMK
Scale @ A1 1:20	Date 15-04-2024

