




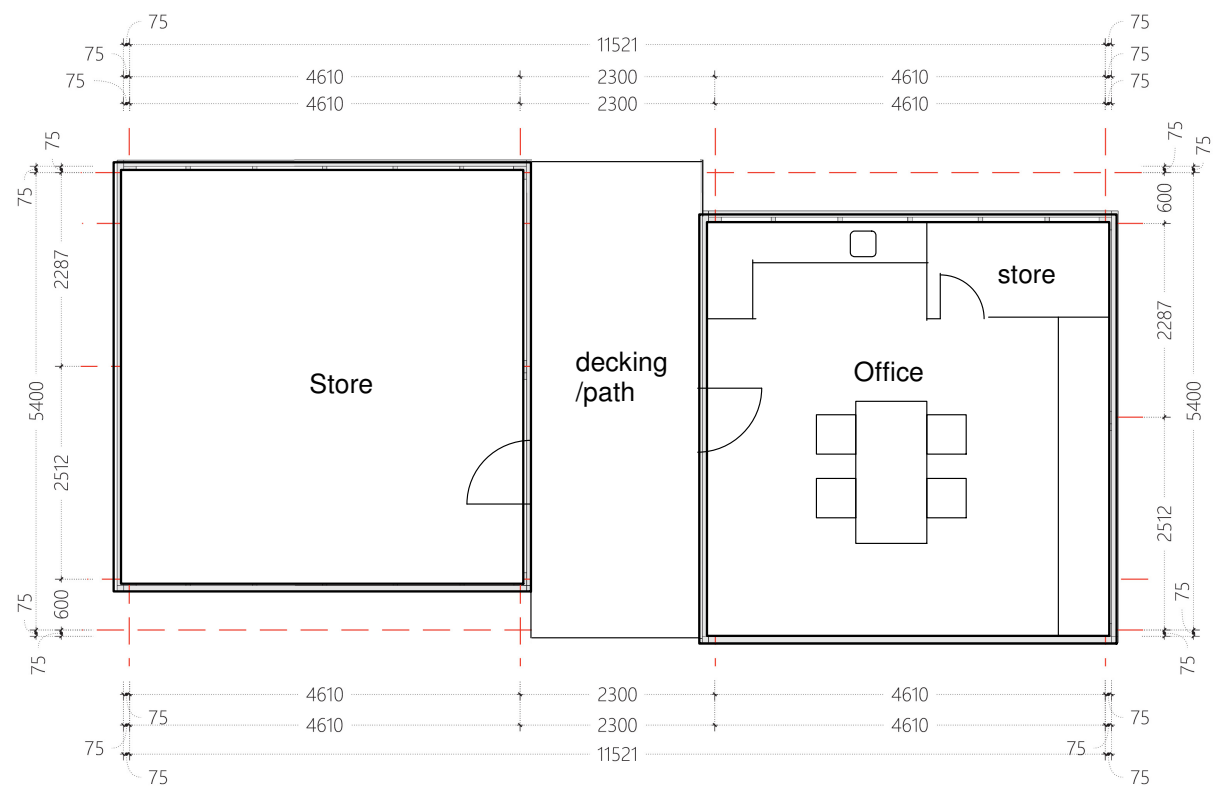

A: TIMBER STRUCTURES PLAN (HEIGHT 2.6 M)

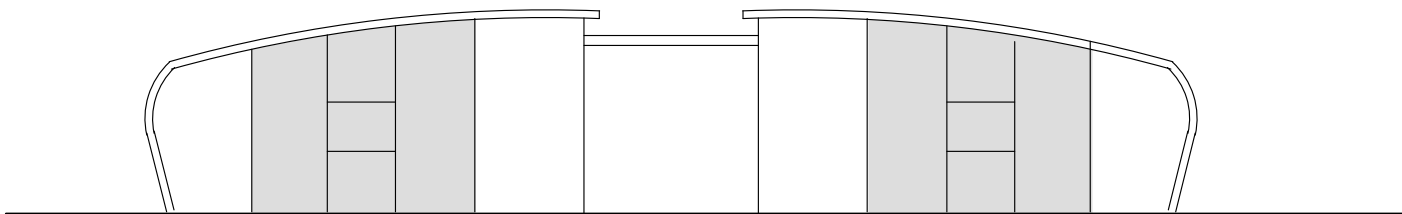

A: TIMBER STRUCTURES FRONT ELEVATION (HEIGHT 2.6 M)

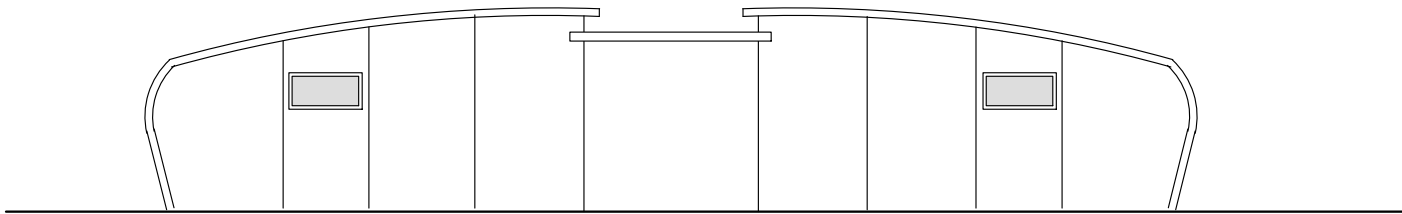


A: TIMBER STRUCTURES BACK ELEVATION (HEIGHT 2.6 M)




A: TIMBER STRUCTURES SIDE ELEVATIONS (HEIGHT 2.6 M)





B: TREE HOUSE PLAN (HEIGHT 4.8 M)

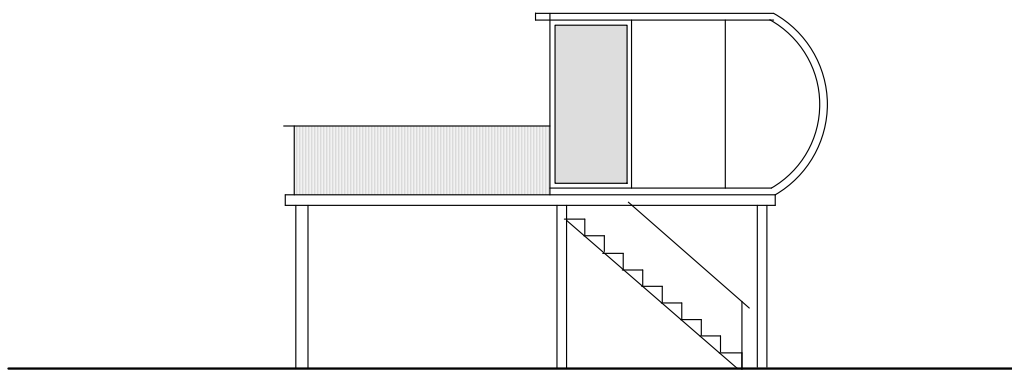


B: TREE HOUSE SIDE ELEVATION (HEIGHT 4.8 M)

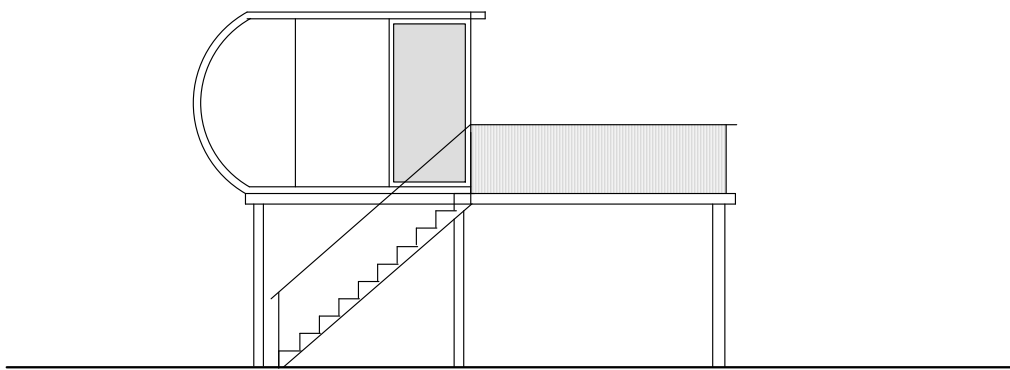

B: TREE HOUSE SIDE ELEVATION (HEIGHT 4.8 M)

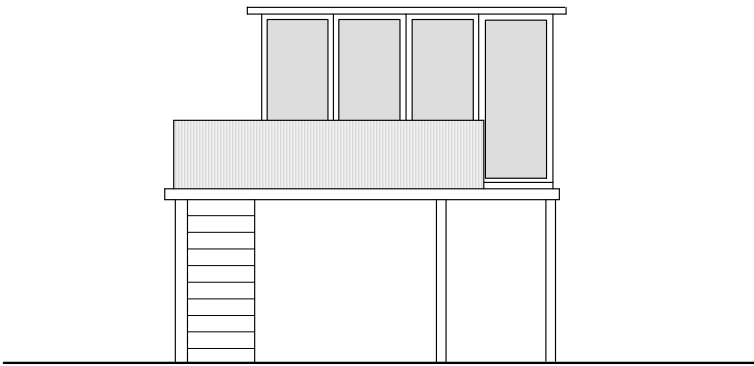 

B: TREE HOUSE FRONT ELEVATION (HEIGHT 4.8 M)

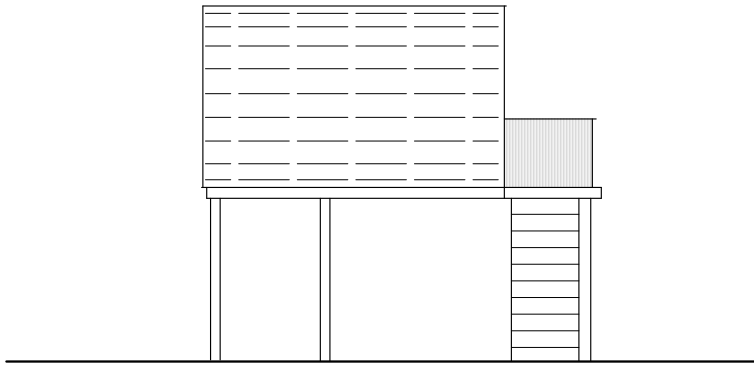

B: TREE HOUSE BACK ELEVATION (HEIGHT 4.8 M)



NEW IMAGE DESIGN  2A Tiverton Road London N18 1DW Tel: 02083456883		
Project Site: Woodhayes, Hetley Hill Estate Southampton. SO19 6AN		
Client: Mr Xi Zhao		
Drawing Title: Outbuildings Plans & Elevations		
Drawing No.: 639/PL/04		
Date: April/2024	Scale: 1:100	Rev.: A