




South-West (Front) Elevation - As Proposed

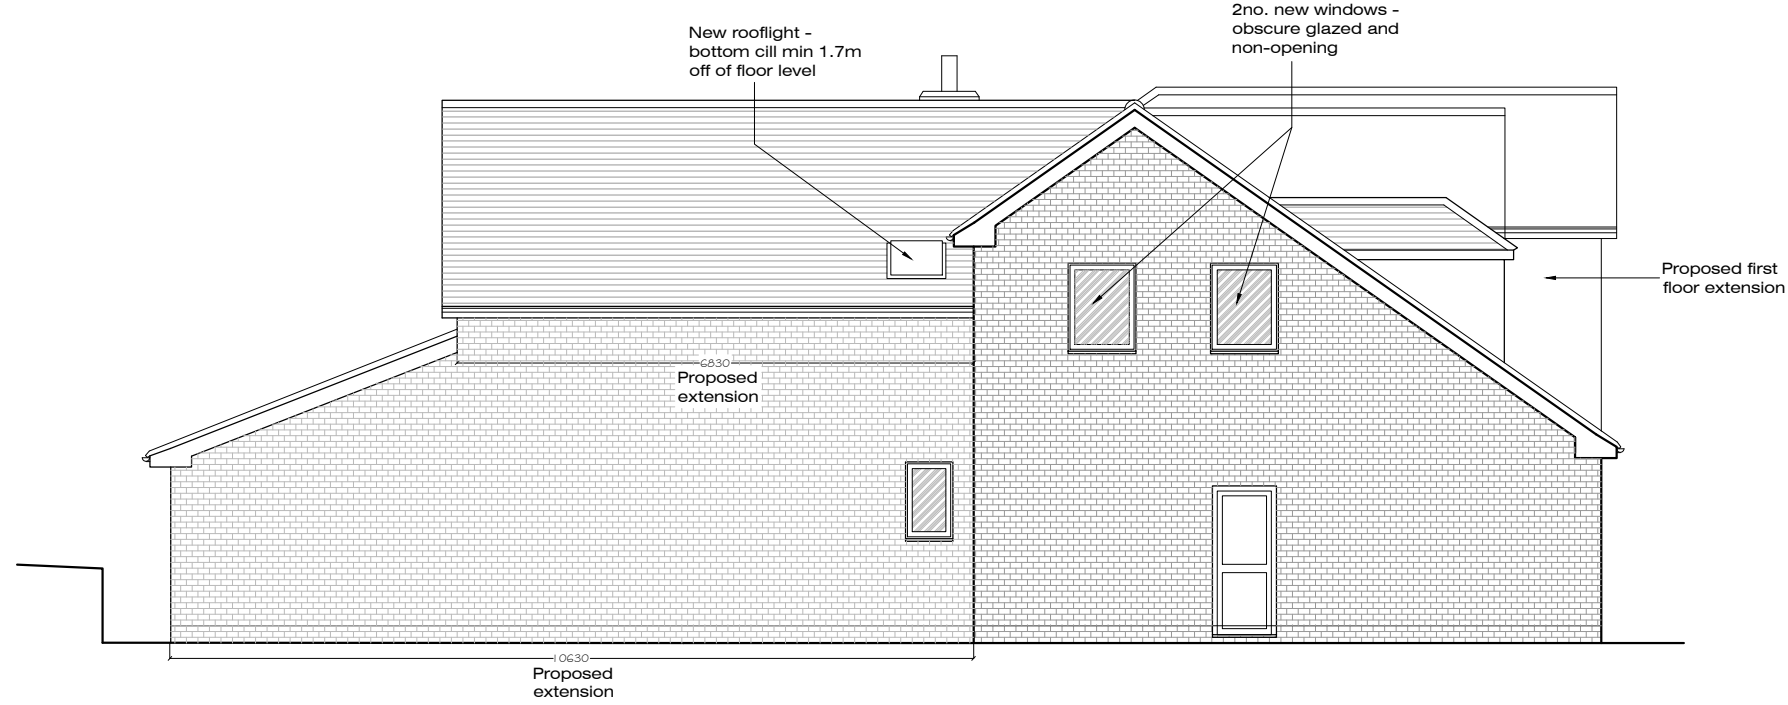


North-West (Side) Elevation - As Proposed




North-East (Rear) Elevation - As Proposed



South-East (Side) Elevation - As Proposed

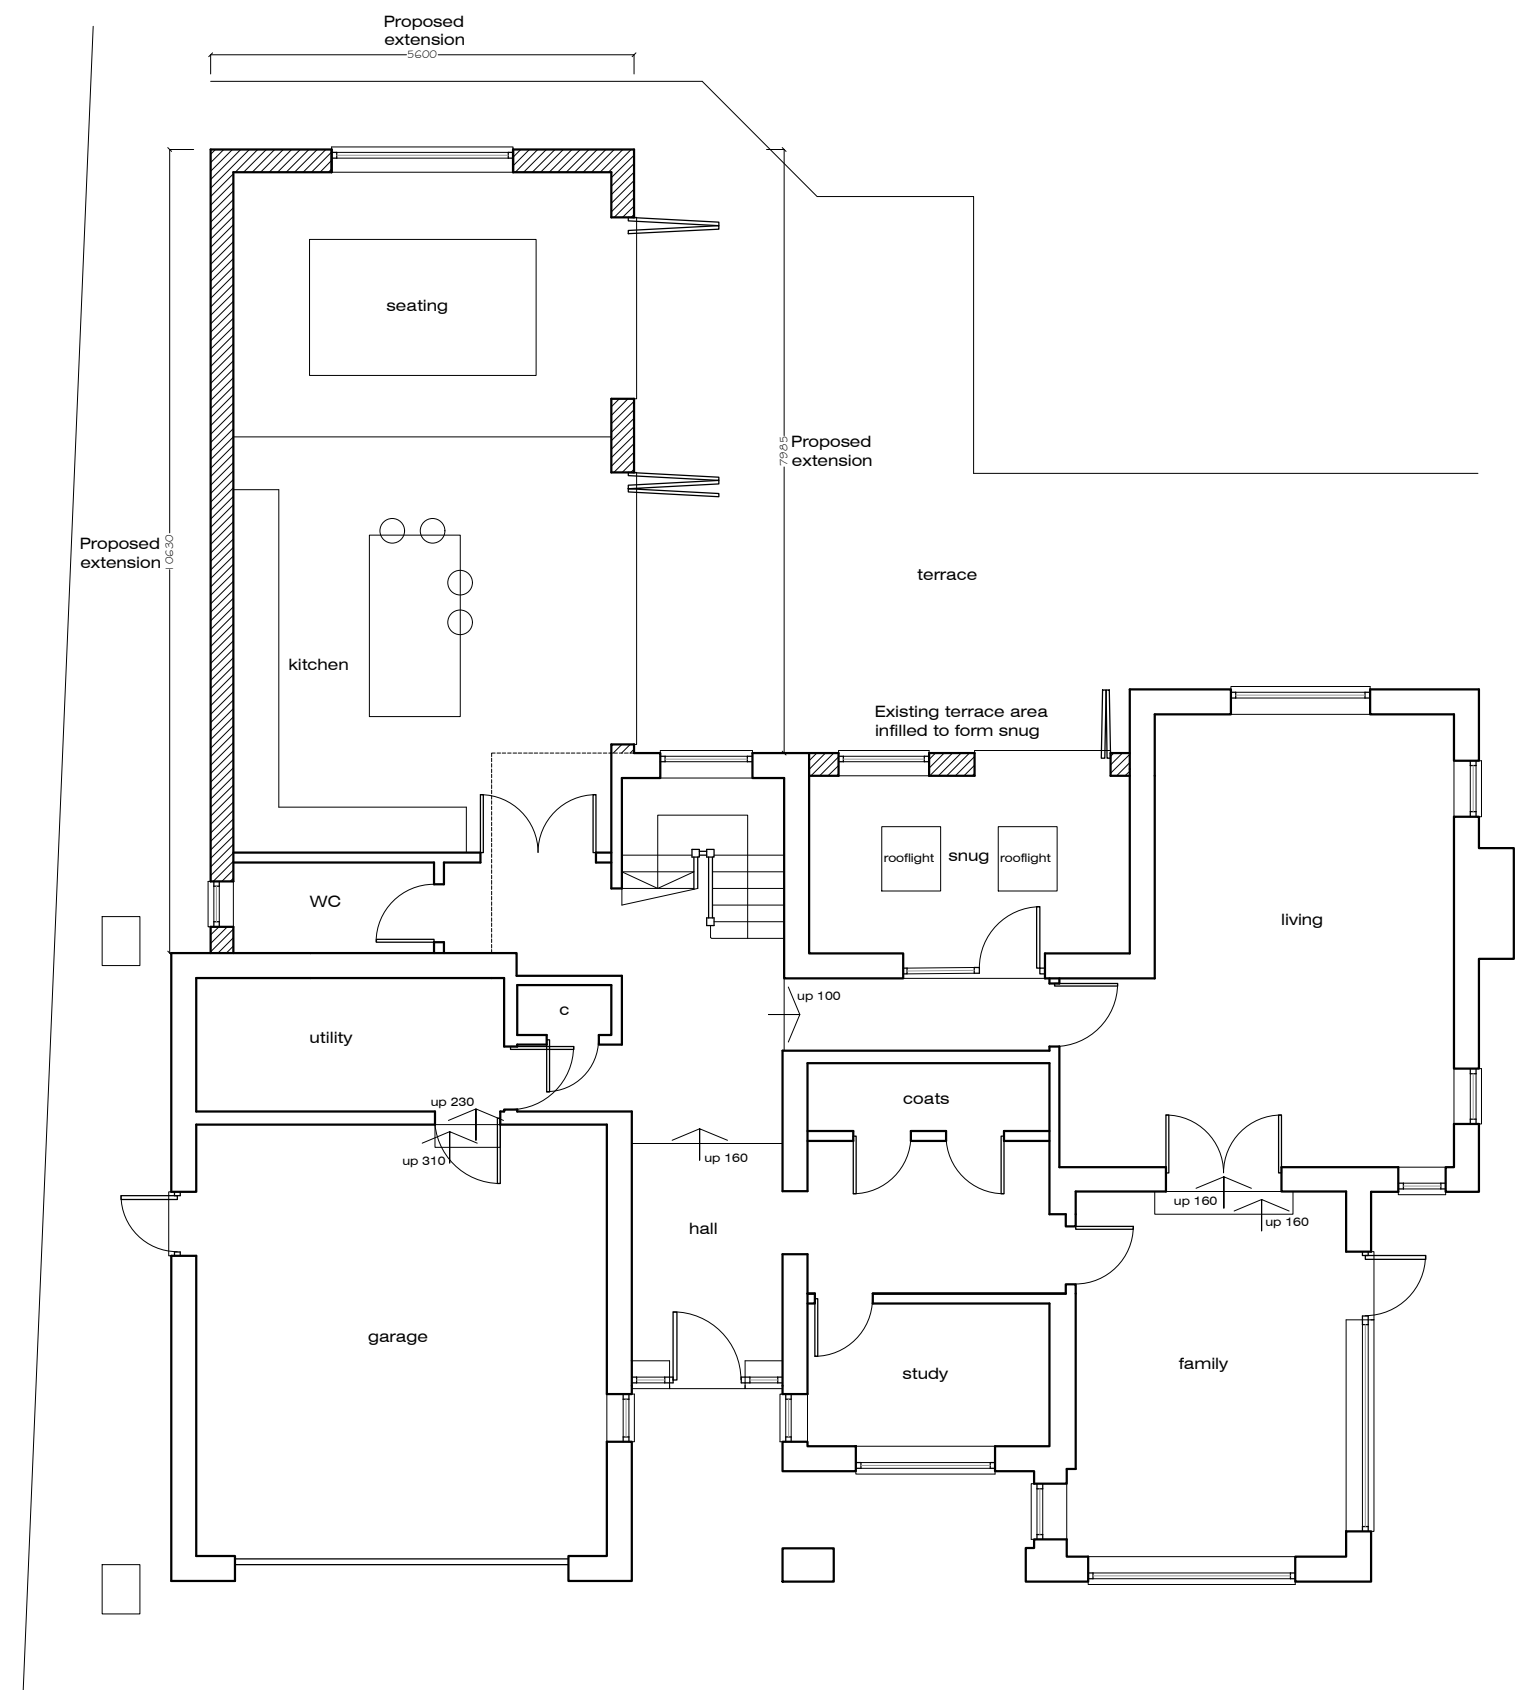

Ground Floor Plan - As Proposed

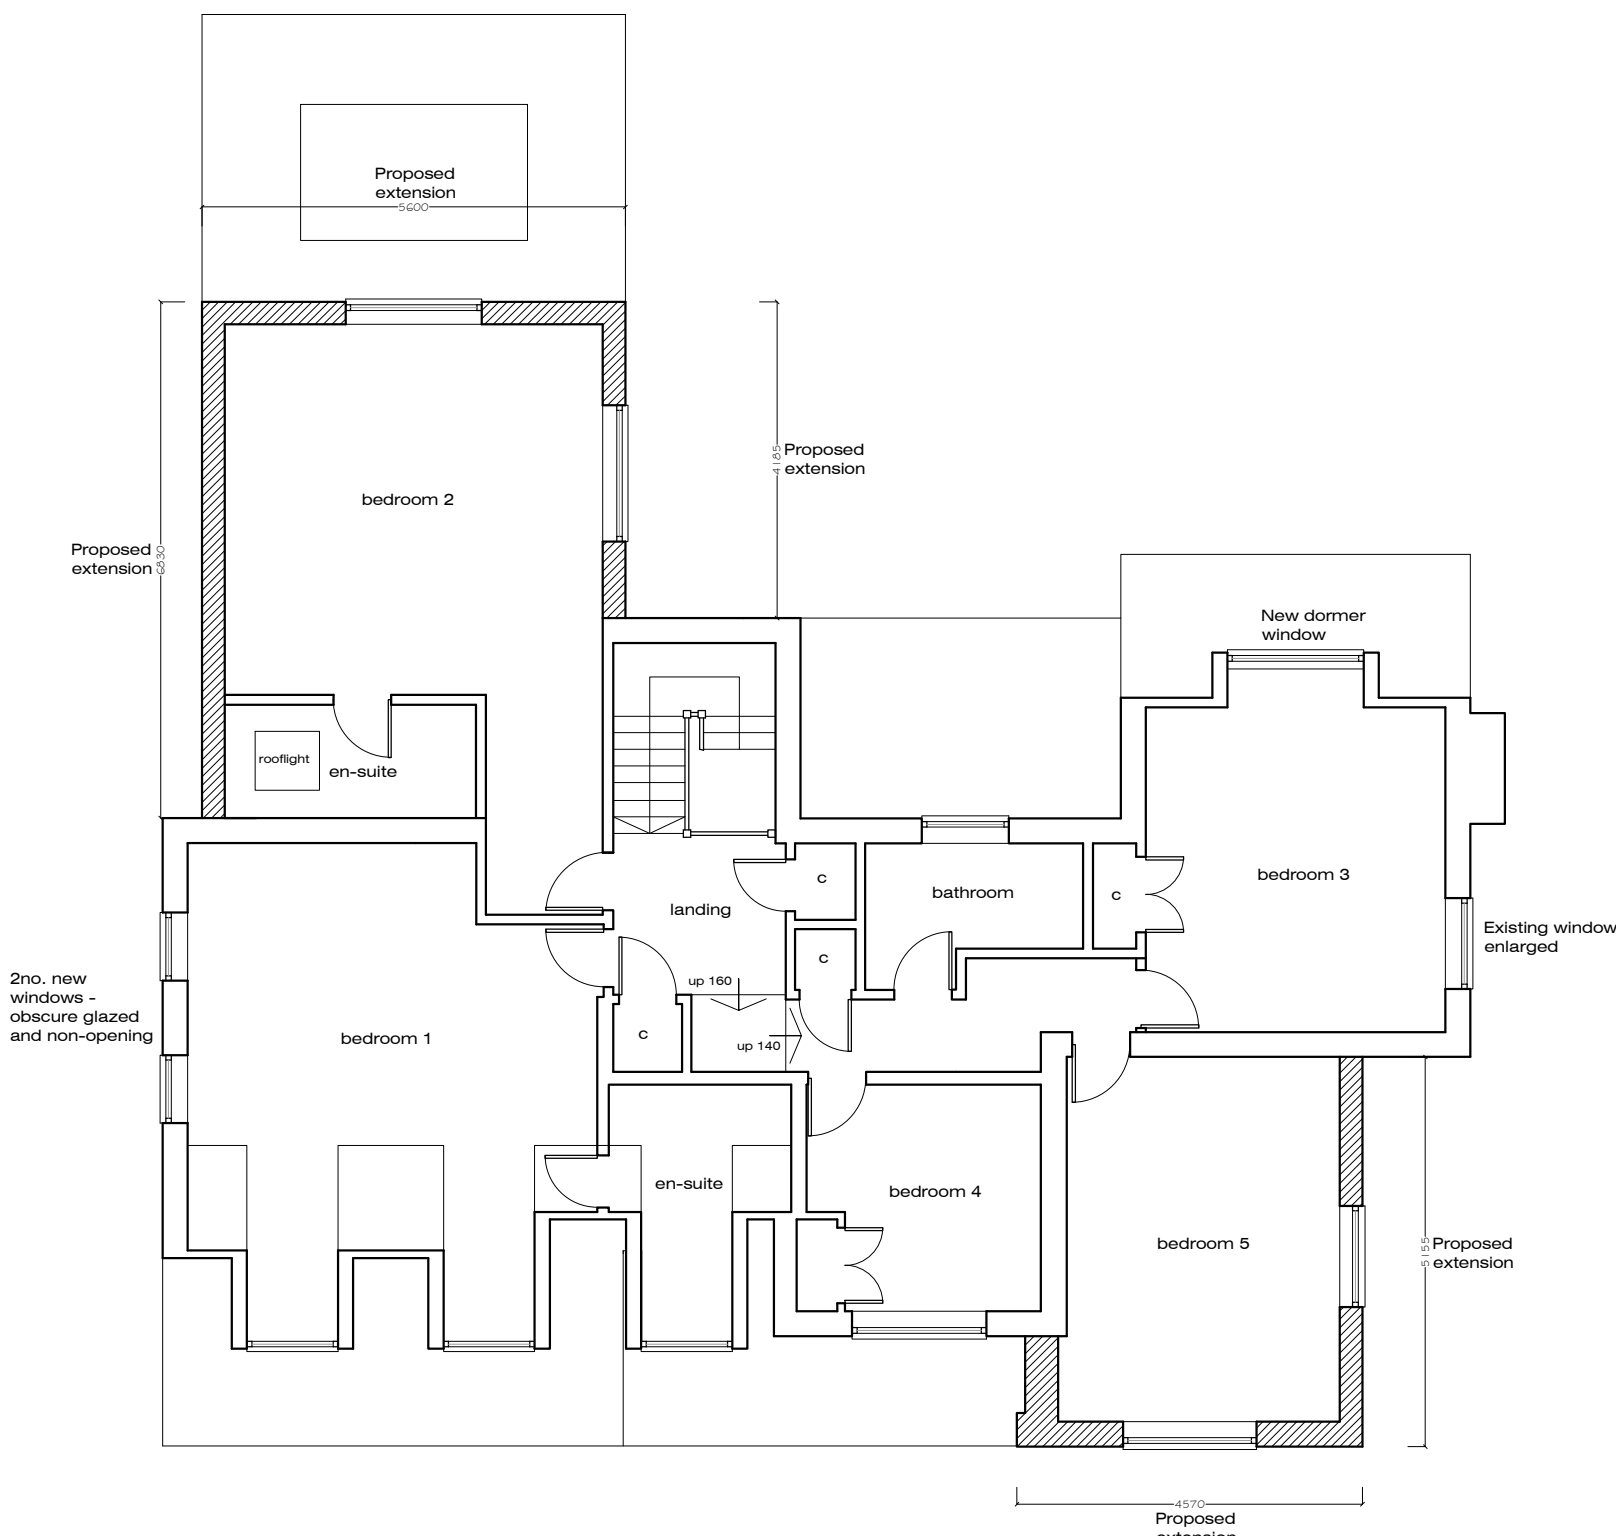

First Floor Plan - As Proposed



N.B Tpo 1 and 2 and Group C
- Refer to Arboriculturist Information
supplied by James Fuller

Block Plan - As Proposed 1:500

Rev.		By	Date
B	Bedroom 5 extended - Issued for Planning Application	NJ	12-03-24
A	Outline of new terrace amended - Re-issued for Planning Application	NJ	17-04-23
-	Issued for Planning Application	NJ	27-03-23

Coast Architecture Ltd
The Hawthorns, 105 Dibles Road,
Warsash, Southampton, SO31 9JL
07920 260758

Project

Amokura House, Bridge Road,
Bursledon, SO31 8AL

Client

Mr and Mrs J Ward

Title			
Plans & Elevations - As Proposed			
Date	March 23	Drawn By	NJ
Job No.	C22-042	Drawing No.	101
Scale	1:100	Revision	B
	/500@A1		