



South-West (Front) Elevation - As Existing




North-West (Side) Elevation - As Existing




North-East (Rear) Elevation - As Existing



South-East (Side) Elevation - As Existing

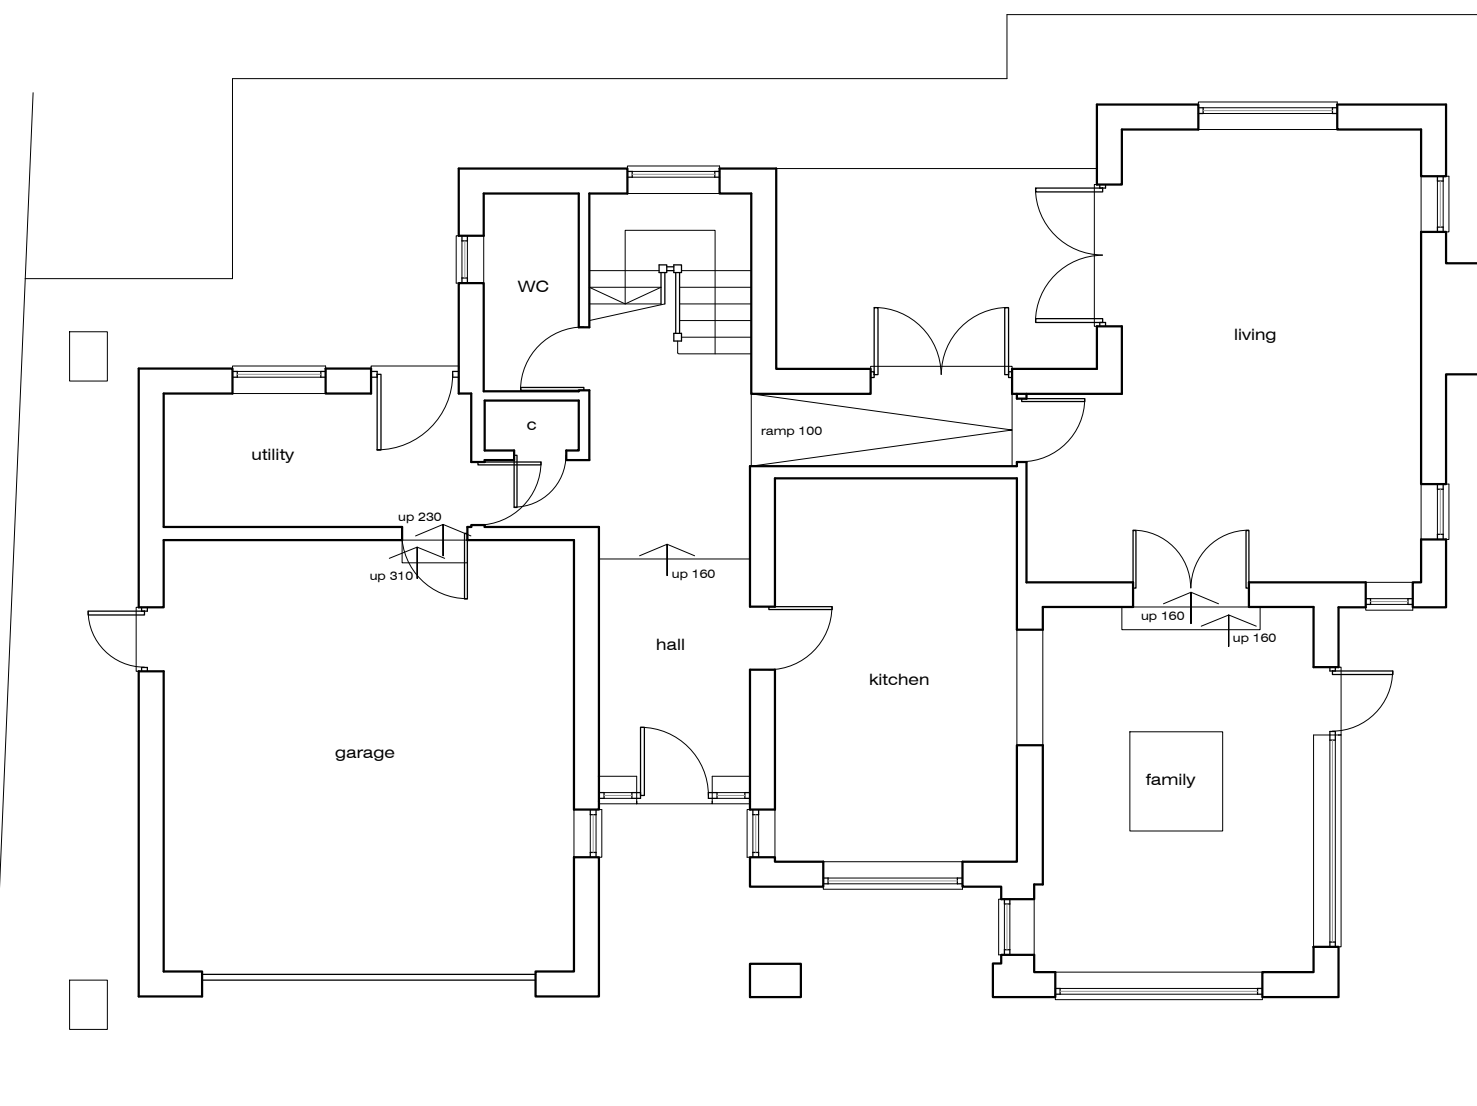

Ground Floor Plan - As Existing

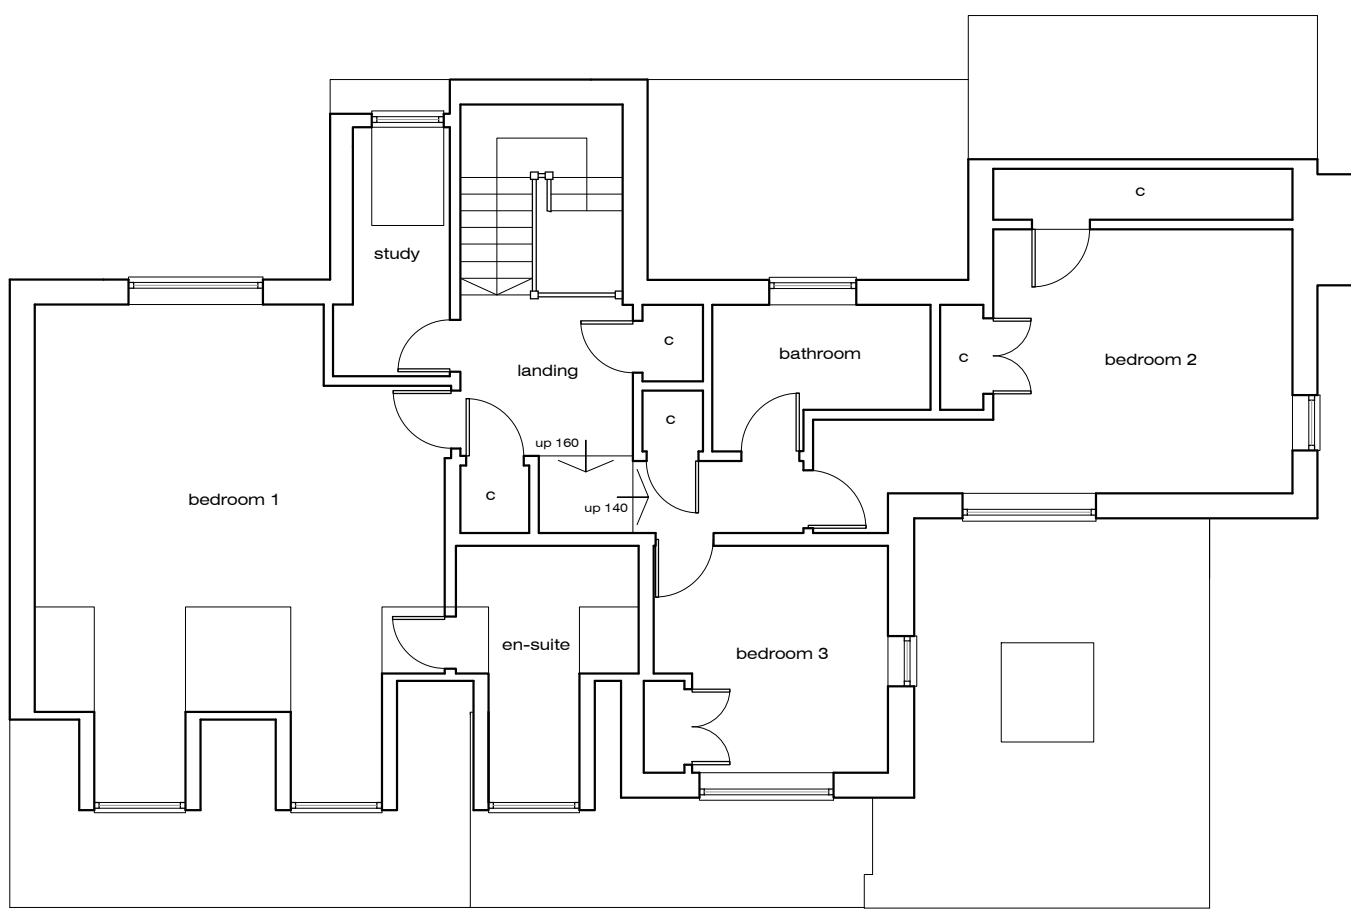

First Floor Plan - As Existing



N.B Tpo 1 and 2 and Group C
- Refer to Arboriculturist Information
supplied by James Fuller

Block Plan - As Existing 1:500

-	Issued for Planning Application	NJ	27-03-23
Rev.		By	Date
Coast Architecture Ltd The Hawthorns, 105 Dibles Road, Warsash, Southampton, SO31 9JL 07920 260758			
Project			
Amokura House, Bridge Road, Bursledon, SO31 8AL			
Client			
Mr and Mrs J Ward			
Title			
Plans & Elevations - As Existing			
Date	March 23	Drawn By	NJ
Job No.	C22-042	Drawing No.	001
		Scale	1:100 /500@A1
		Revision	-